

olson®

olsson.com
TEL 913.381.1170
FAX 913.381.1174
Olsson - Engineering
Missouri COA #001592

[illegible]

	SURVEY CONTROL POINT		TRAFFIC SIGNAL BOX
	SURVEY BENCHMARK		TRAFFIC SIGNAL MANHOLE
	SURVEY TEMPORARY BENCHMARK		TRAFFIC SIGNAL POLE W/ ARM
	GAS METER		TRAFFIC SIGNAL POLE
	GAS RISER		TRAFFIC SIGNAL CONTROL BOX
	GAS MANHOLE		TRAFFIC SIGNAL PEDESTAL
	GAS REGULATOR		ELECTRIC MANHOLE
	TELEVISION PEDESTAL		ELECTRIC MANHOLE
	FIBER BOX		ELECTRIC RISER
	FIBER PEDESTAL		ELECTRIC BOX
	CABLE BOX		ELECTRIC CABINET
	CABLE VAULT		ELECTRIC JUNCTION BOX
	TELEPHONE PEDESTAL		SPRINKLER HEAD
	STORM MANHOLE		SPRINKLER CONTROL VALVE
	STORM GRATE		WATER METER PIT
	SANITARY MANHOLE		FIRE HYDRANT
	YARD LIGHT		WATER METER
	LIGHT POLE		WATER VALVE
	POWER POLE		FLAG POLE
	POWER POLE W/ LIGHT		SIGN
	GUY WIRE		BOLLARD
	STUMP		WOOD POST
	BUSH		STEEL POST
	EVERGREEN TREE		COLUMN
	DECIDUOUS TREE		BORE HOLE

	SECTION LINE
	PROPERTY LINE
	CENTER LINE
	PROPOSED ROW LINE
	EXISTING ROW LINE
	UTILITY EASEMENT
	EXISTING MAJOR CONTOUR
	EXISTING MINOR CONTOUR
	PROPOSED MAJOR CONTOUR
	PROPOSED MINOR CONTOUR
	EXISTING TELEPHONE LINE
	EXISTING SANITARY LINE
	EXISTING STORM LINE
	EXISTING GAS LINE
	EXISTING WATER LINE
	EXISTING CHAIN LINK FENCE
	EXISTING OVERHEAD ELECTRIC
	EXISTING PIPE LINE
	GRADING LIMITS
	TEMPORARY CONSTRUCTION EASEMENT
	PROPOSED CHAIN LINK FENCE
	PROPOSED WOOD PRIVACY FENCE
	EXISTING TREELINE
	CONSTRUCTION LIMITS
	UNDERDRAIN
	ASPHALT
	$\frac{3}{4}$ UBAWS
	CONCRETE

M.G.	MATCH GRADE
P	PAVEMENT
TC	TOP OF CURB
BC	BACK OF CURB
EP	EDGE OF PAVEMENT
R/W	RIGHT-OF-WAY
TCE	TEMPORARY CONSTRUCTION EASEMENT
PROP.	PROPOSED
EXIST.	EXISTING
TYP.	TYPICAL
(R)	REMOVAL
CONST.	CONSTRUCT
TBM	TEMPORARY BENCHMARK
C.P.	CONTROL POINT
D.N.D.	DO NOT DISTURB
U.I.P.	USE IN PLACE
ADJ.	ADJUST
EL.	ELEVATION
ESMT.	EASEMENT
B-B	BACK OF CURB TO BACK OF CURB DIMENSION



1-800-DIG-RITE • 811
www.mo1call.com

THE EXISTING UTILITY LOCATIONS SHOWN ON THE PLANS ARE APPROXIMATE AND MAY NOT INCLUDE ALL LINES PRESENT. THE CONTRACTOR SHALL BE RESPONSIBLE TO CALL "1-800-DIG-RITE", AND COORDINATE FIELD LOCATION OF EXISTING UNDERGROUND UTILITIES PRIOR TO BEGINNING GRADING ACTIVITIES. !!STOP!! CALL BEFORE YOU DIG!!

The map shows a street grid with E Broadway Blvd running horizontally and S Ingram Ave running vertically. Other streets include E 6th St, E 7th St, E 8th St, E 9th St, E 10th St, E 11th St, S Washington Ave, S Lafayette Ave, S Hancock Ave, S Marvin Ave, S Thomas Ave, and Kopy Trail. A black rectangle highlights the intersection of E Broadway Blvd and S Ingram Ave. A black arrow points to this intersection from the text 'Study Area'.

NOT TO SCALE

TELEPHONE SERVICE
SOCKET TELECOM
EVAN CAMPBELL
2703 CLARK LN.
COLUMBIA, MO 65202
(573) 447-7575

GAS SERVICE
LIBERTY
AMY WOOLRIDGE
(573) 979-5015

STORM WATER FACILITIES
CITY OF SEDALIA
PRETREATMENT COORDINATOR
BRITTANY WILLBANKS
200 SOUTH OSAGE AVE.
SEDALIA, MO 65301
(660) 620-5160

WATER SERVICE
WATER DEPARTMENT
DAVID MURRAY
200 SOUTH OSAGE AVE.
SEDALIA, MO 65301
(660) 460-0118

SANITARY SEWER SERVICE
CITY OF SEDALIA
DAVID GURKIN
200 SOUTH OSAGE AVE.
SEDALIA, MO 65301
(660) 221-8824

ELECTRIC SERVICE
EVERGY
1710 PASEO BLVD.
KANSAS CITY, MO 64108
(888) 544-4852

SHEET NO.	TITLE
-----------	-------

1	TITLE SHEET
2	GENERAL LAYOUT, ALIGNMENT DATA & SURVEY CONTROL
3	GENERAL NOTES
4	DEMOLITION & REMOVAL PLANS
5	TYPICAL SECTIONS
6	ROADWAY PLAN
7	INTERSECTION DETAILS
8-9	STORM SYSTEM PLAN & PROFILES
10	EROSION CONTROL
11-20	STANDARD DETAILS
21-22	PAVEMENT MARKING & SIGNING PLAN
23-28	TRAFFIC CONTROL PLAN
29-33	CROSS SECTIONS






[illegible]

DEMOLITION AND REMOVALS	
US HWY 50 (BROADWAY BLVD.) PUBLIC IMPROVEMENTS	
SEDALIA, MISSOURI	2025

drawn by: _____ DAC
designed by: _____ DAC
project no.: _____ 025-01245
date: _____ 07.25.2025

SHEET
4 of 33

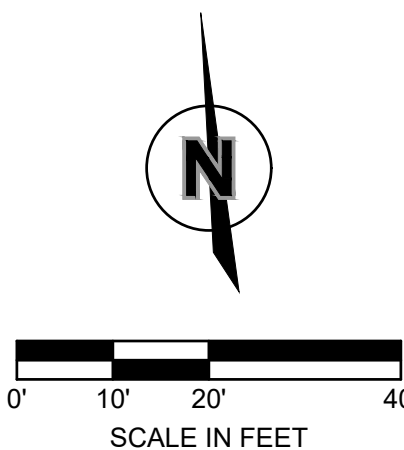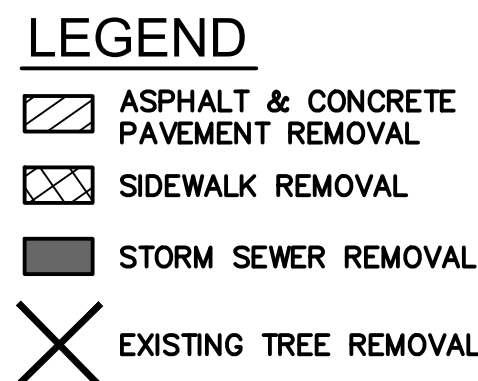

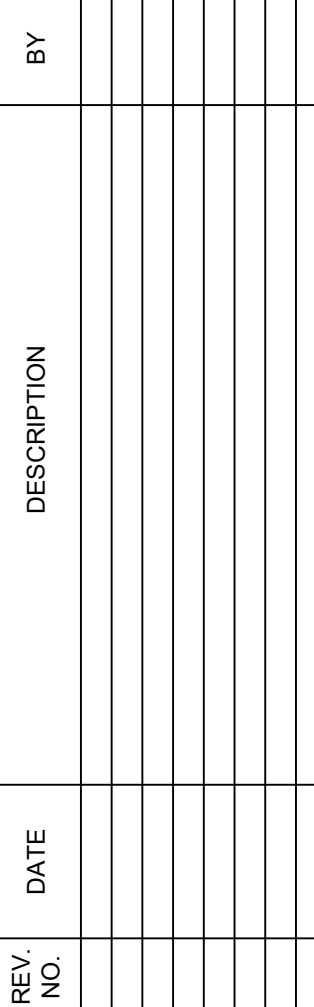


US HWY 50 (BROADWAY BLVD.)

DEVISIONS

SHEET
5 of 33



F:\2025\01\001-01500\025-01245\40-Design\AutoCAD\Final Plans\Sheets\PLAN & PROFILE\STL_RPP01-01245.dwg
DATE: Jul 25, 2025 9:14pm USER: dcove

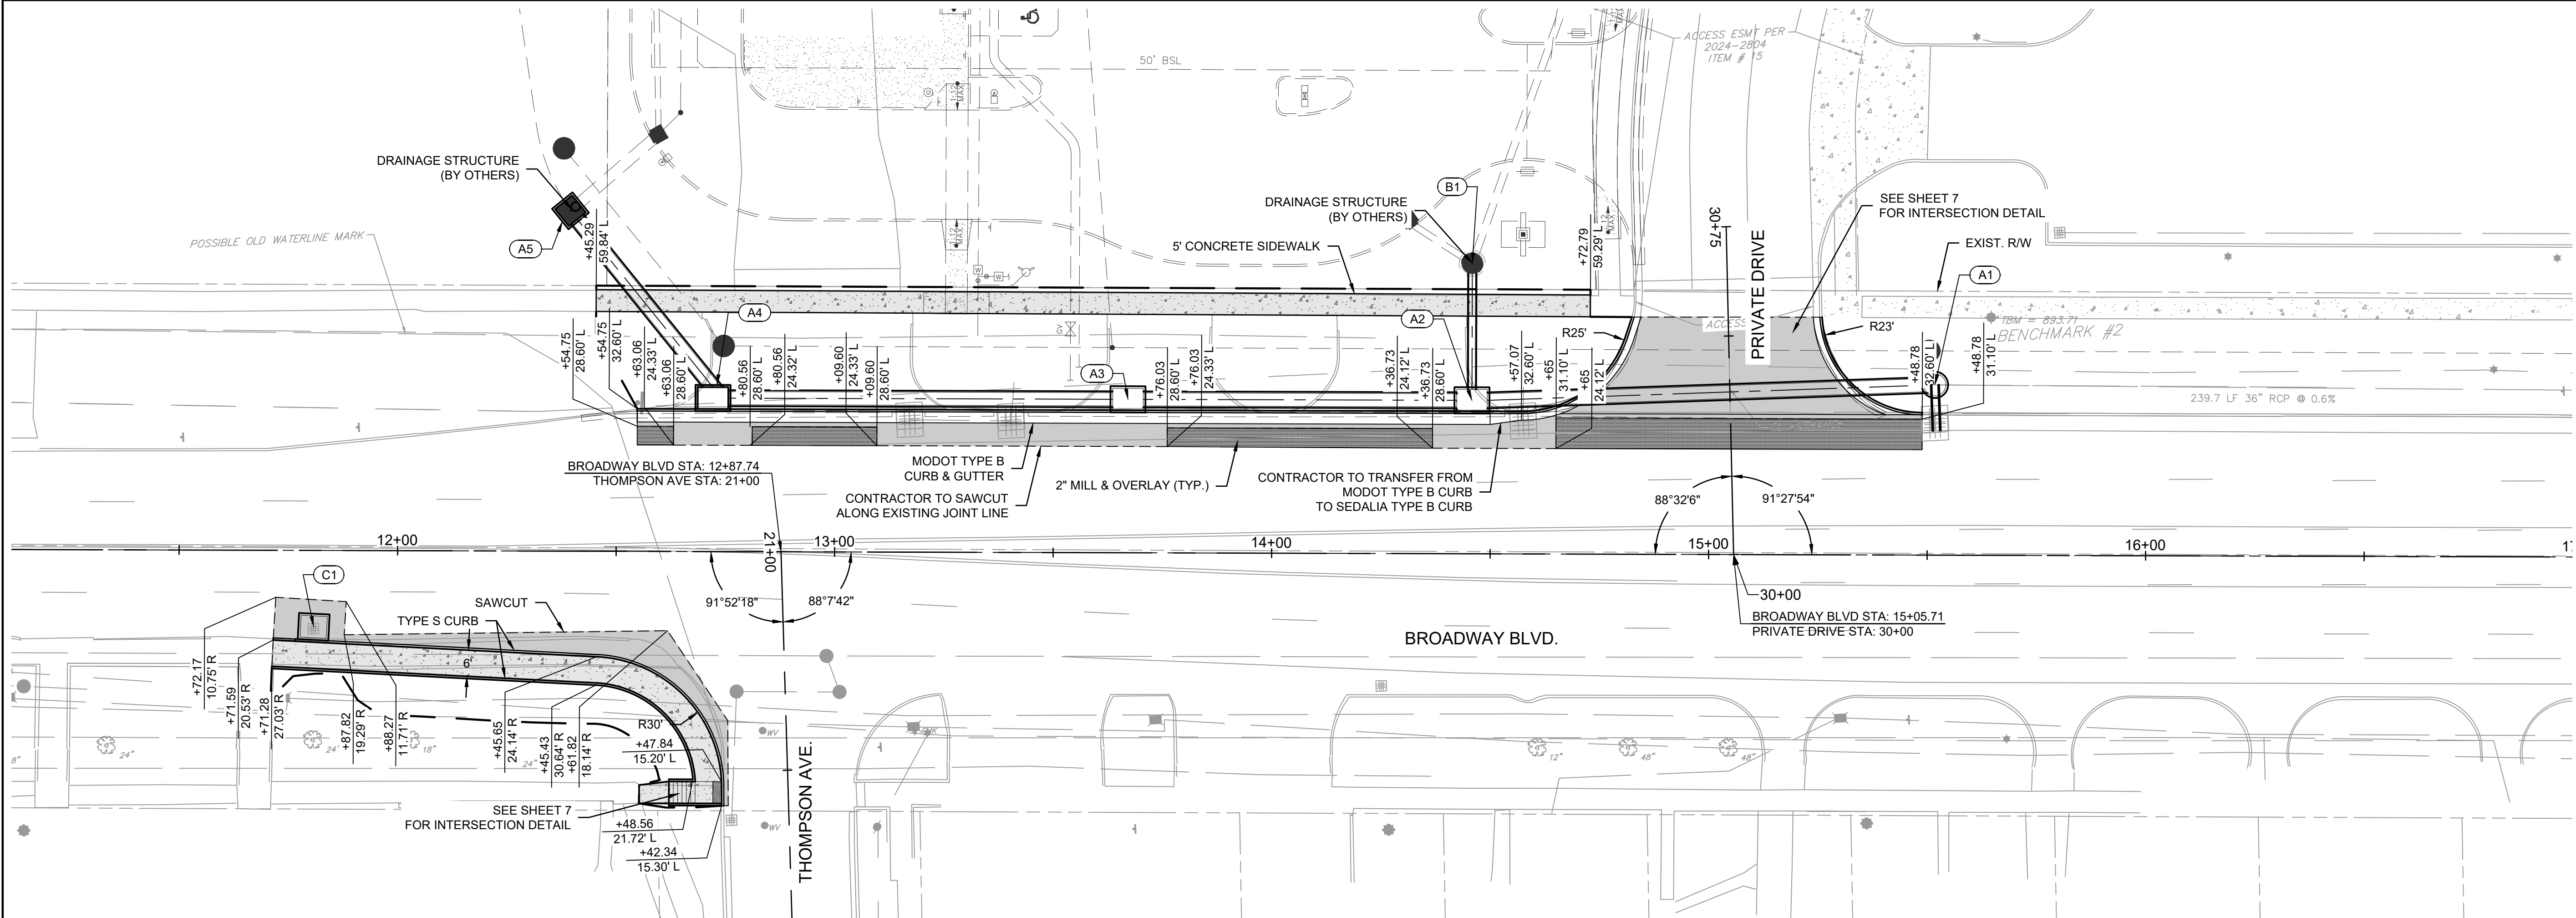

LEGEND

CONCRETE BASE WIDENING

MILL & OVERLAY

SIDEWALK

- - - - -

SAW CUT

— — — — —

GRADING LIMITS

N

0' 10' 20' 40'

SCALE IN FEET

olsson[®]

7301 West 133rd Street
Suite 200
Overland Park, KS 66213
olsson.com
TEL 913.381.1170
FAX 913.381.1174
Olsson - Engineering
Missouri COA #001592

STATE OF MISSOURI

REGISTERED PROFESSIONAL ENGINEER

2010019516

07/25/2025

BY	DESCRIPTION	DATE	REV. NO.

BROADWAY ROADWAY PLAN

US HWY 50 (BROADWAY BLVD.)
PUBLIC IMPROVEMENTS

SEDALIA, MISSOURI

drawn by: DAC
designed by: DAC
project no.: 025-01245
date: 07/25/2025

SHEET
6 of 33

2025

REVISIONS

[illegible]

REVISIONS

2025


INTERSECTION DETAILS

US HWY 50 (BROADWAY BLVD.)
PUBLIC IMPROVEMENTS



SEDALIA, MISSOURI

drawn by: _____ DAC
designed by: _____ DAC
project no.: _____ 025-01245
date: _____ 07 25 2025



SHEET
7 of 33

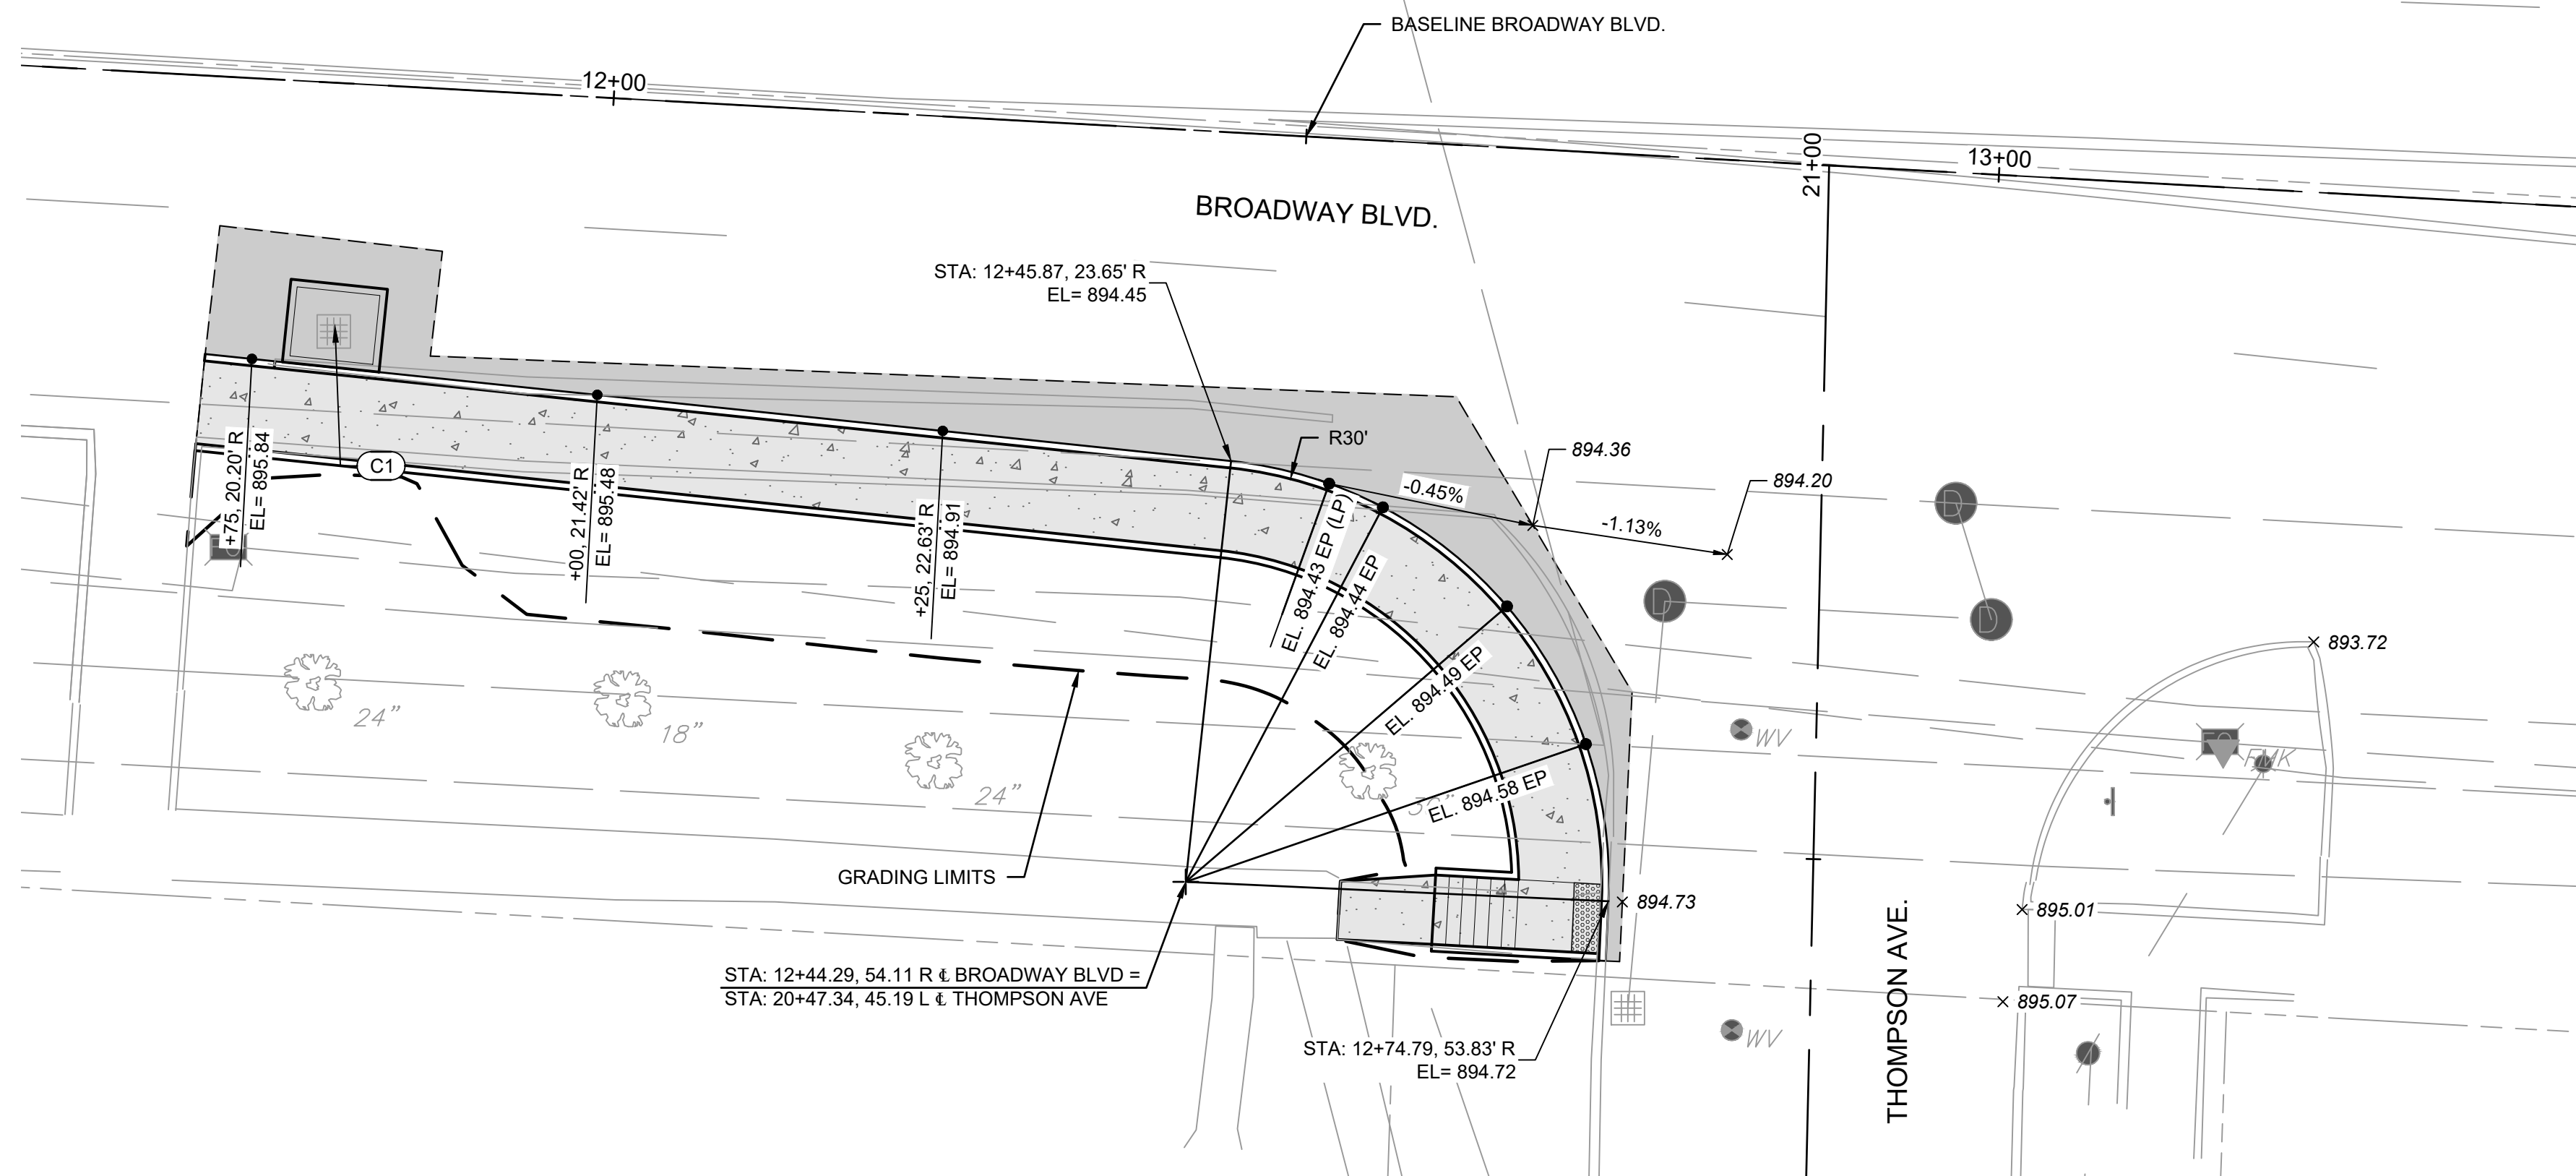


BROADWAY BLVD. & THOMPSON AVE. INTERSECTION DETAIL

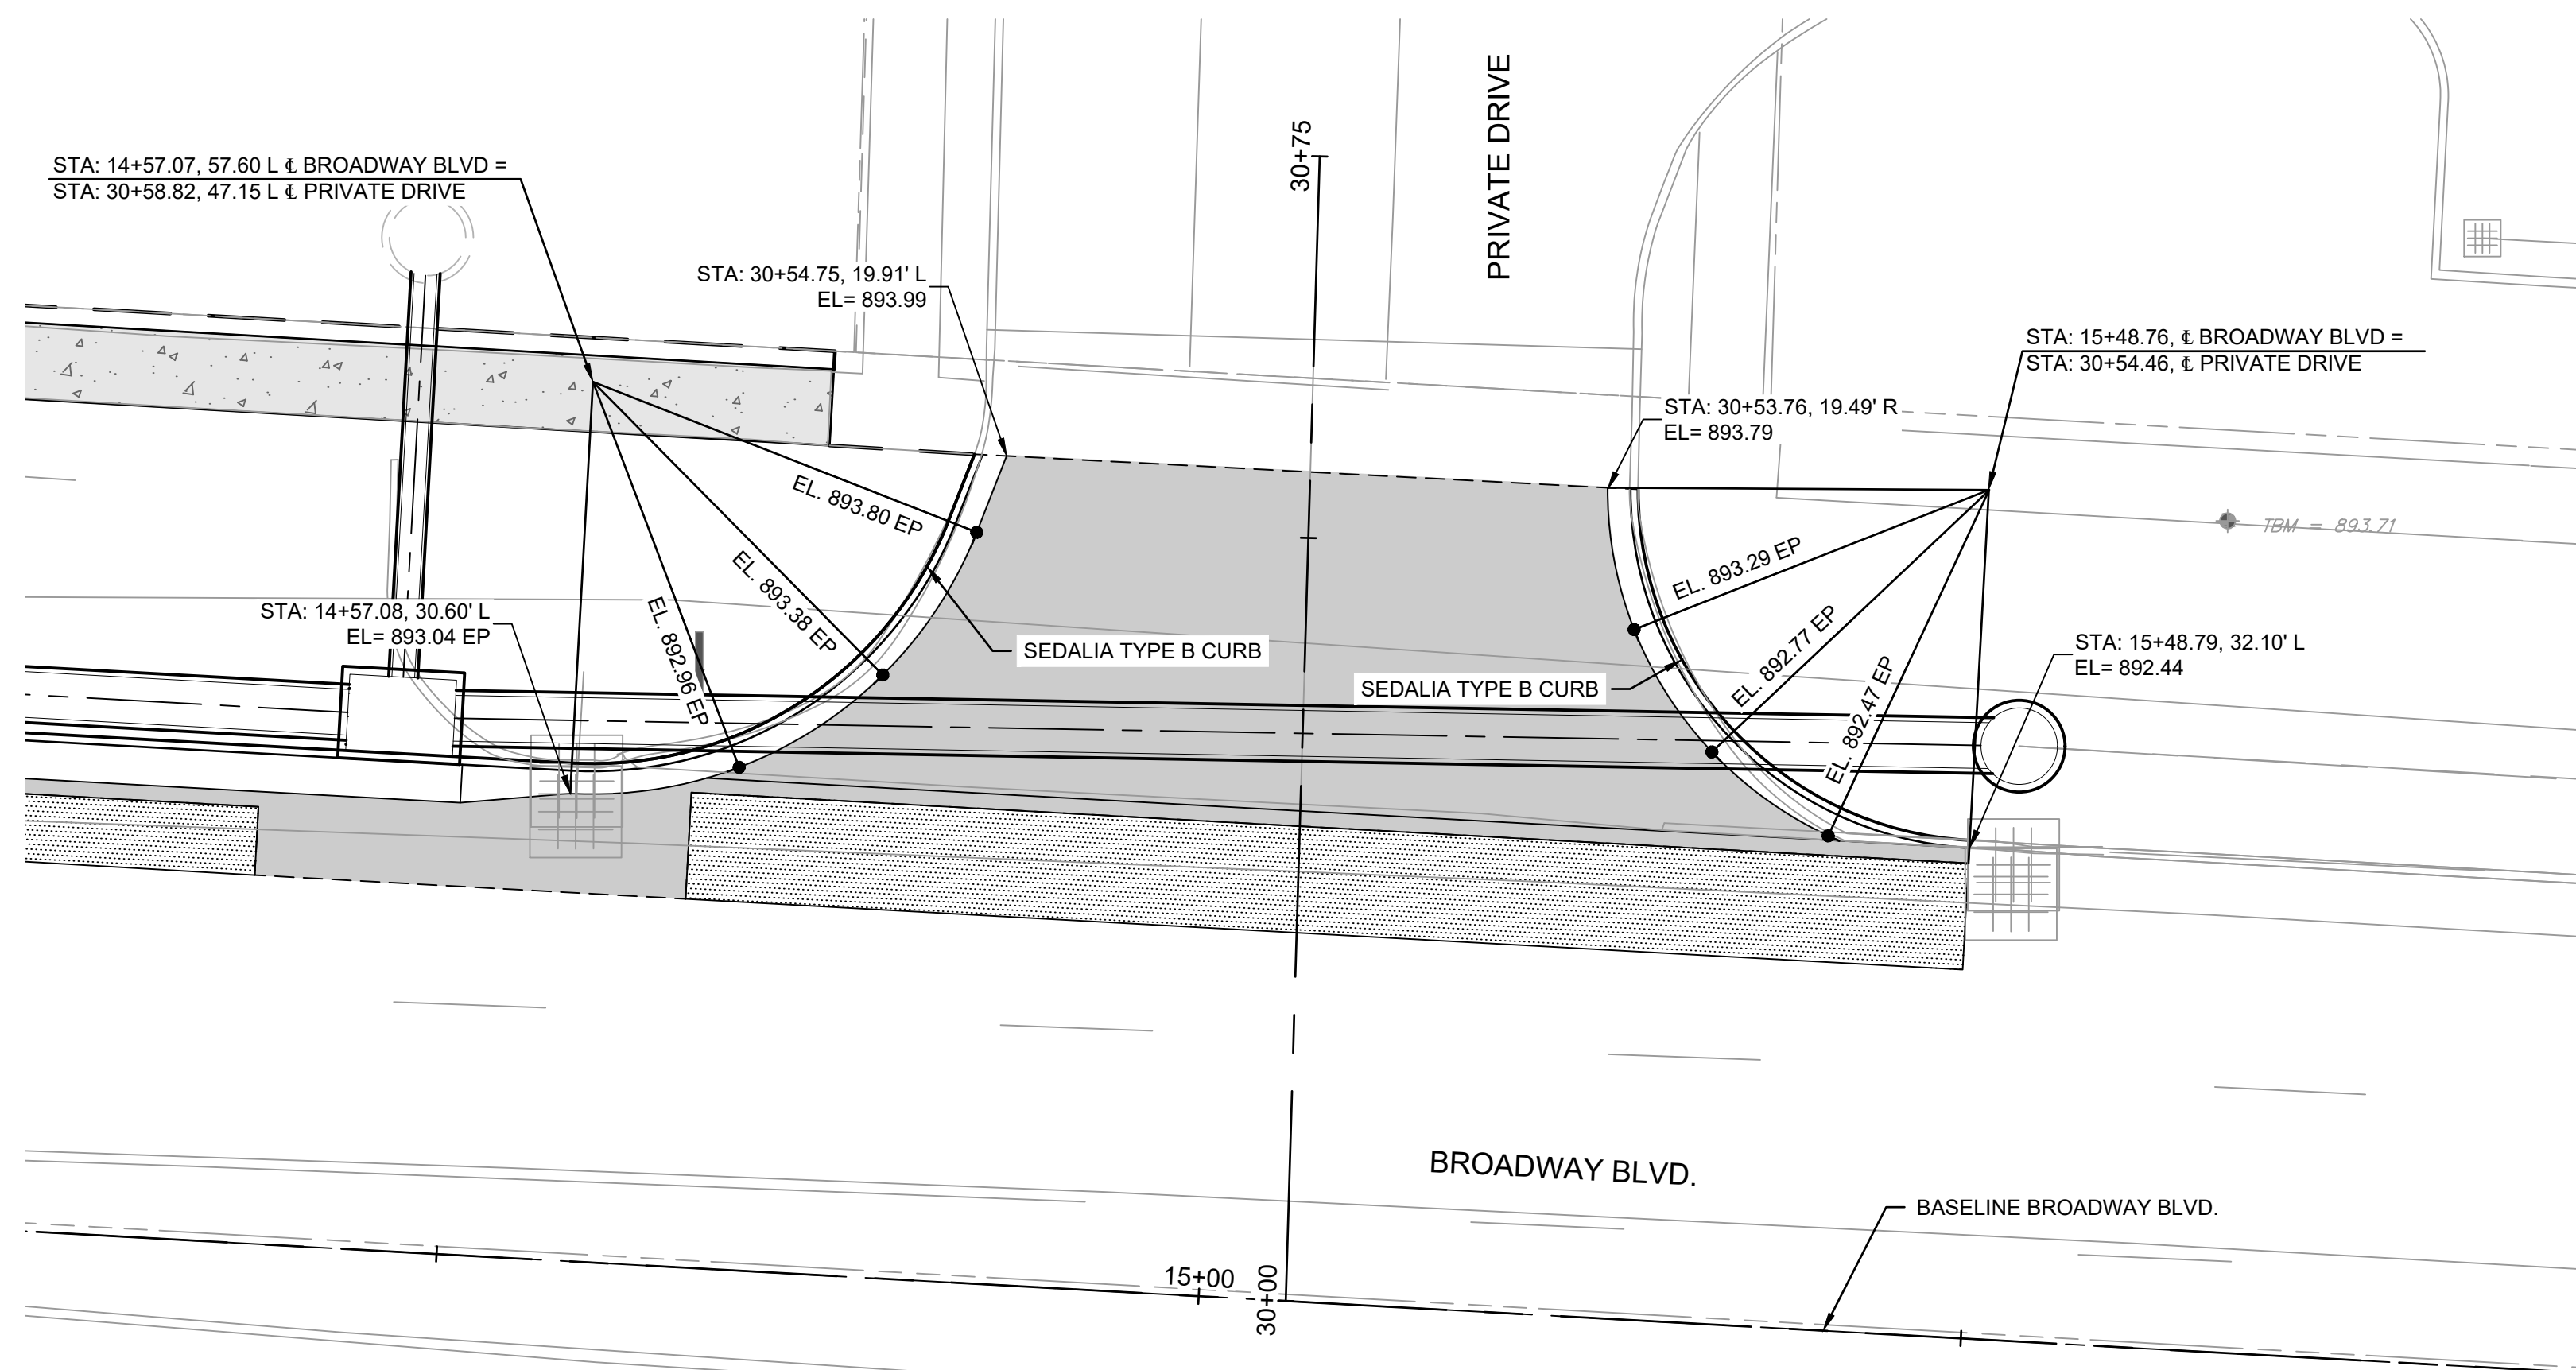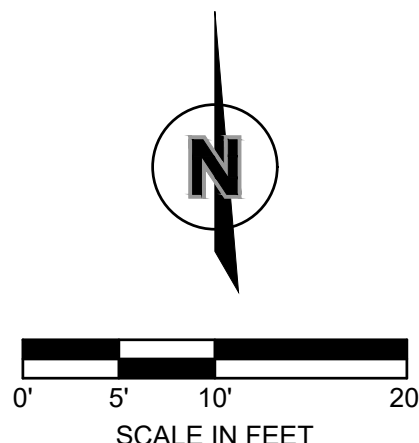



BROADWAY BLVD. & PRIVATE DRIVE INTERSECTION DETAIL

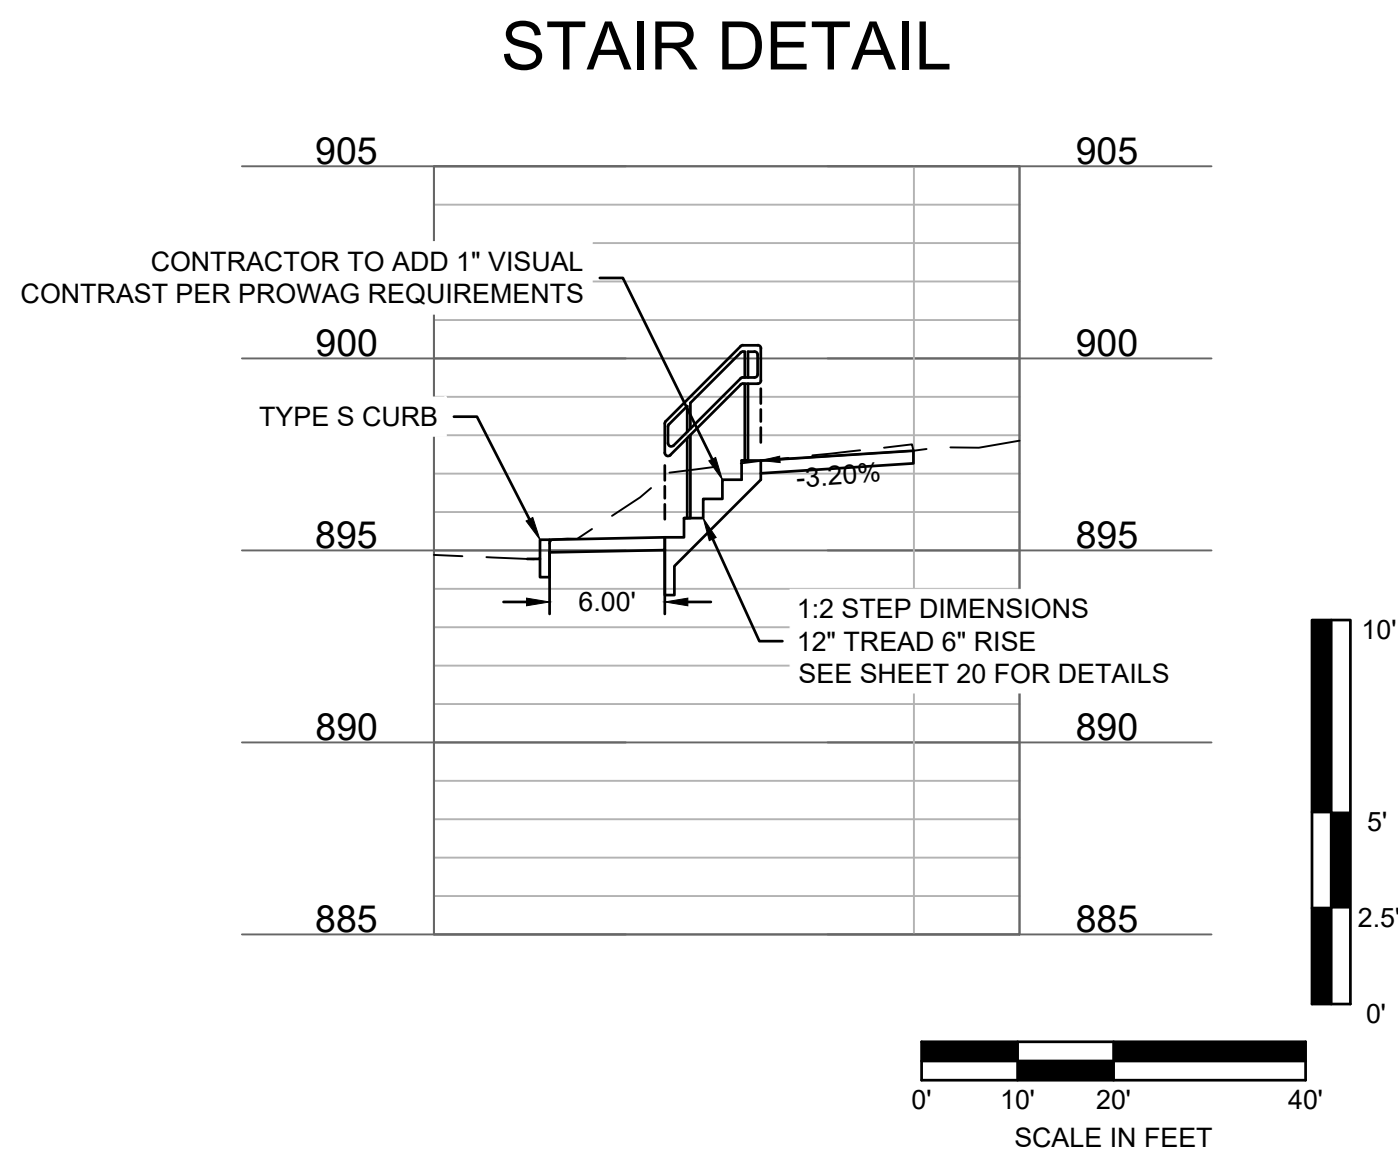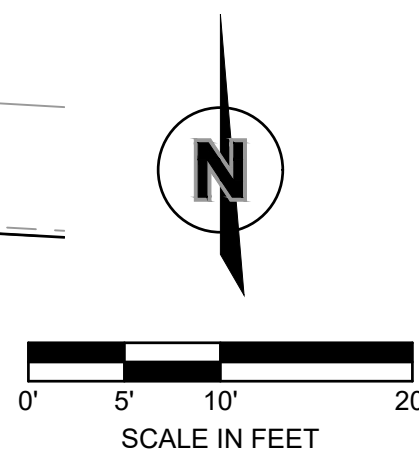

F:\2025\01\001-01500\025-01245\40-Design\AutoCAD\Final Plans\Sheets\STORM SEWERT_STM01-01245.dwg
DATE: Jul 25, 2025 9:14pm USER: dcove

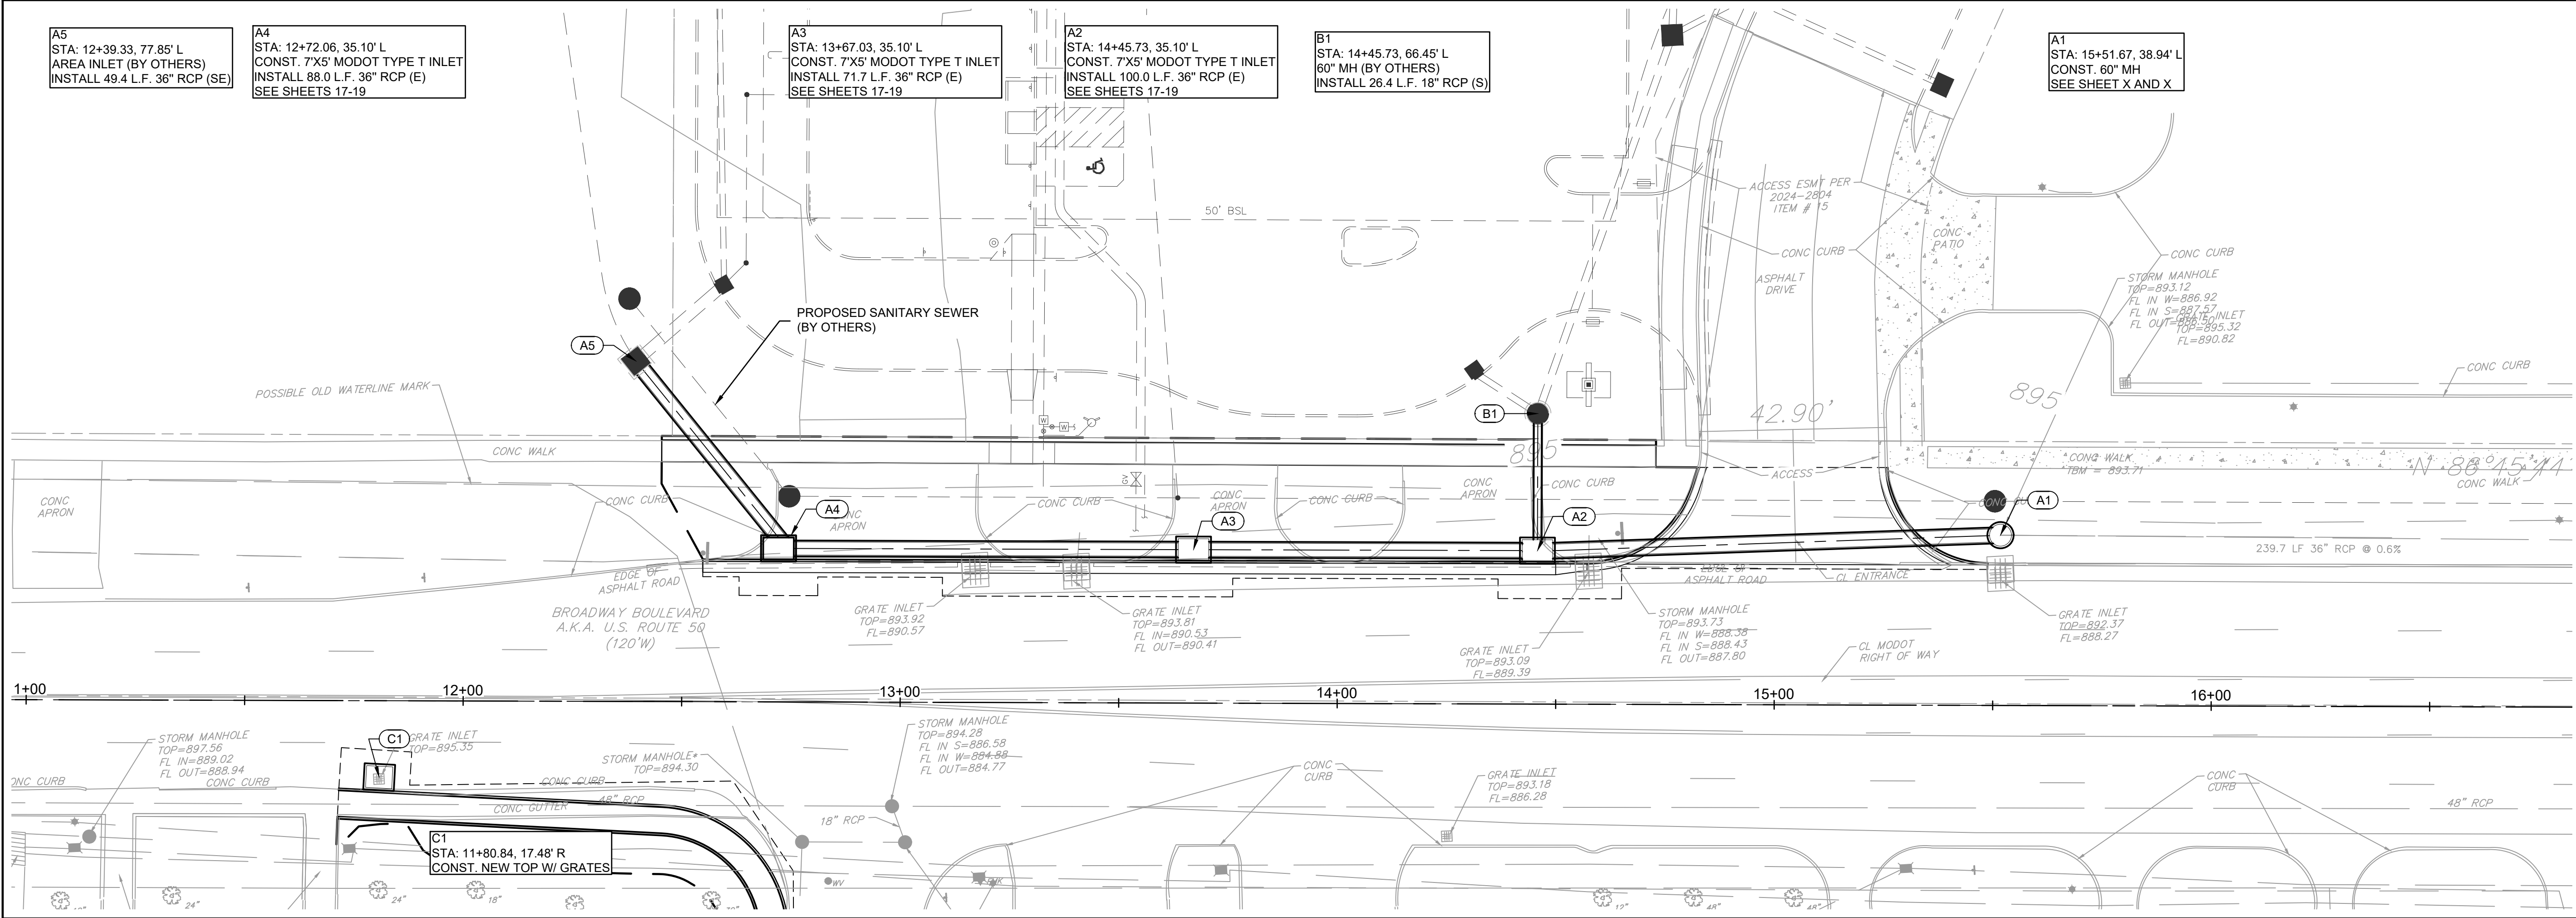

A LINE

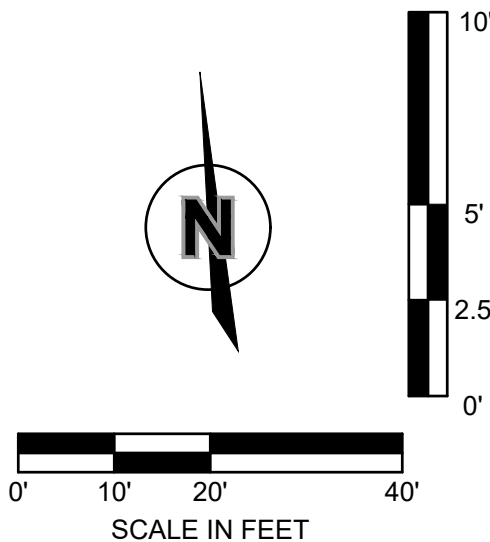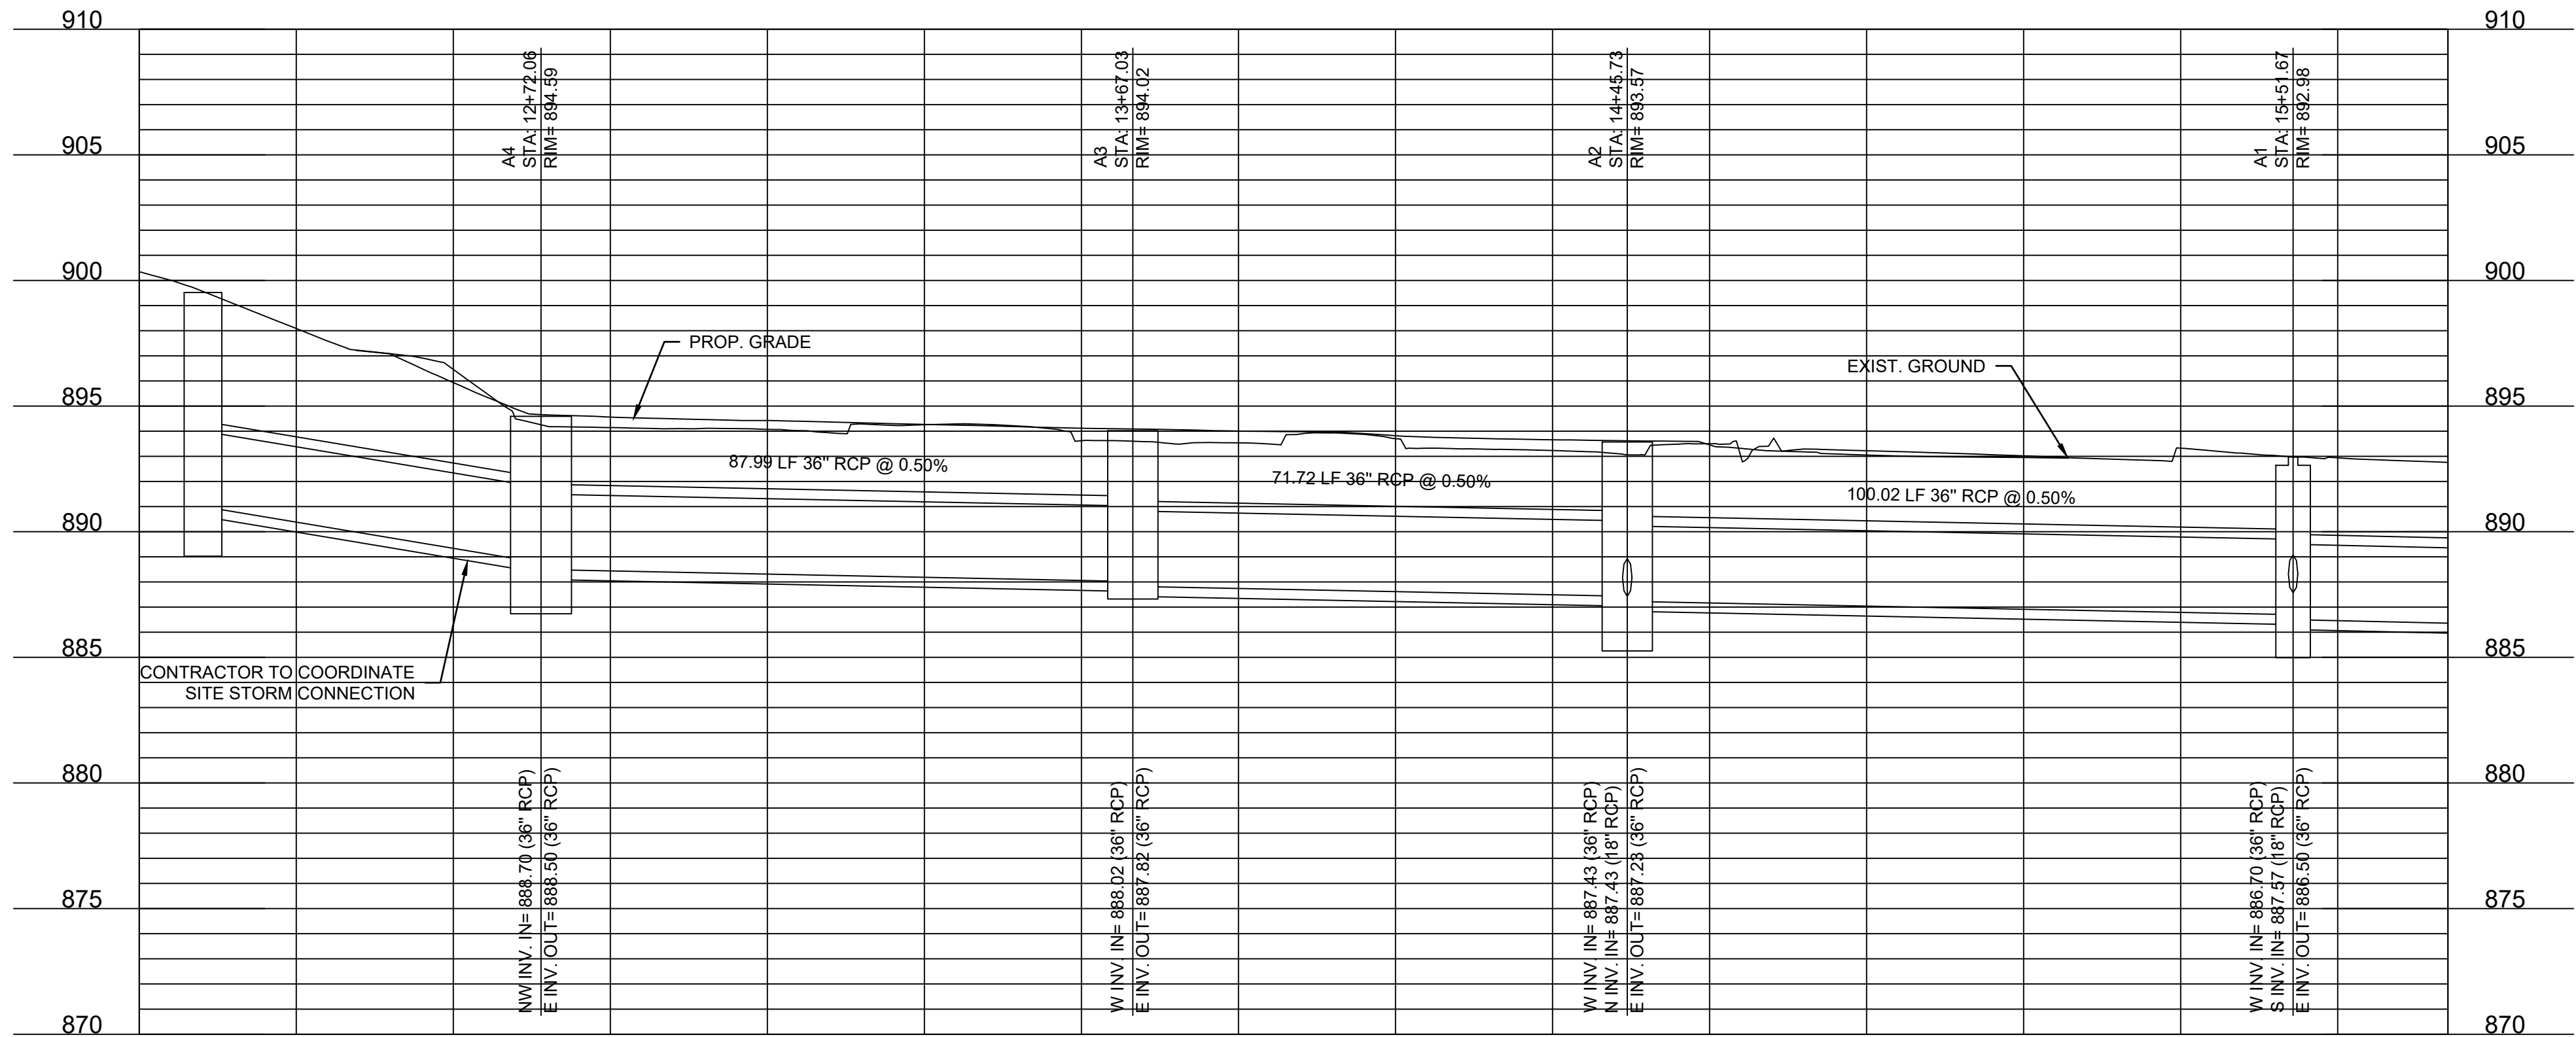

olsson®

7301 West 133rd Street
Suite 200
Overland Park, KS 66213
olsson.com
TEL 913.381.1170
FAX 913.381.1174
Olsson - Engineering
Missouri COA #001592

STATE OF MISSOURI

REGISTERED PROFESSIONAL ENGINEER

07/25/2025

07/25/2025

BY

DESCRIPTION

DATE

REV. NO.

STORM SYSTEM PLAN AND PROFILES

US HWY 50 (BROADWAY BLVD.)
PUBLIC IMPROVEMENTS

SEDALIA, MISSOURI





drawn by: DAC
designed by: DAC
project no.: 025-01245
date: 07/25/2025

SHEET


8 of 33

2025

REVISIONS

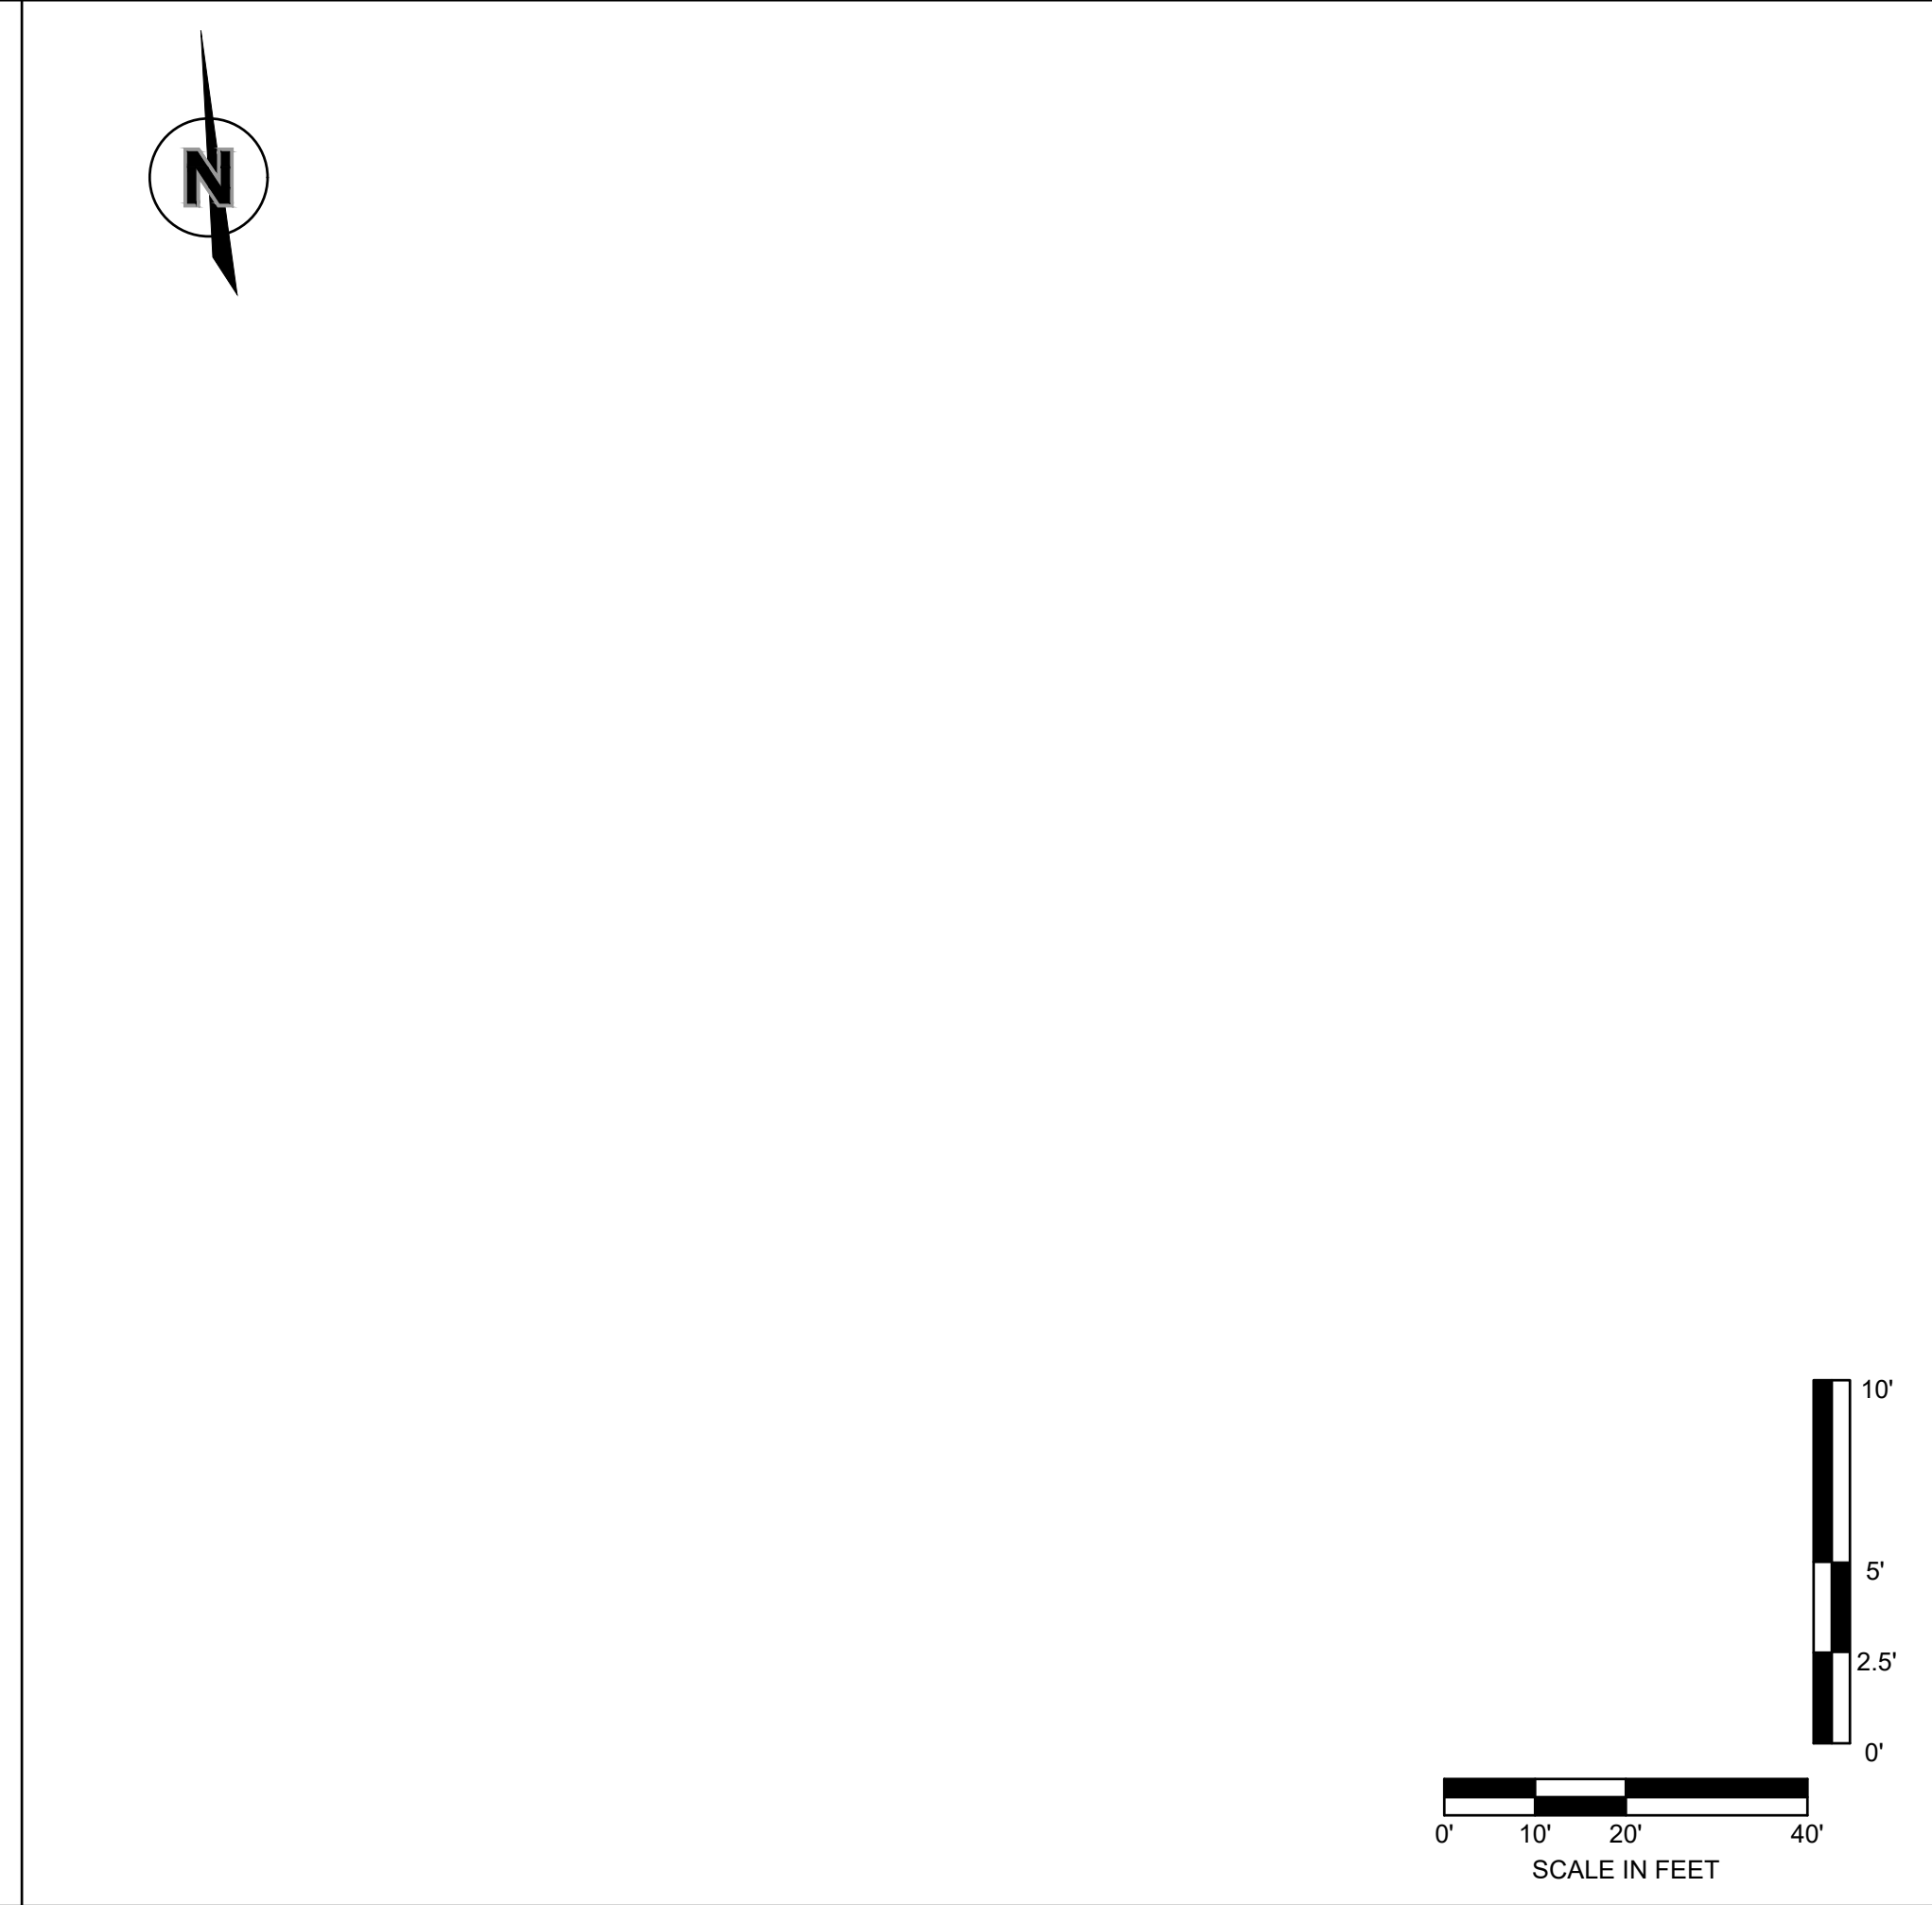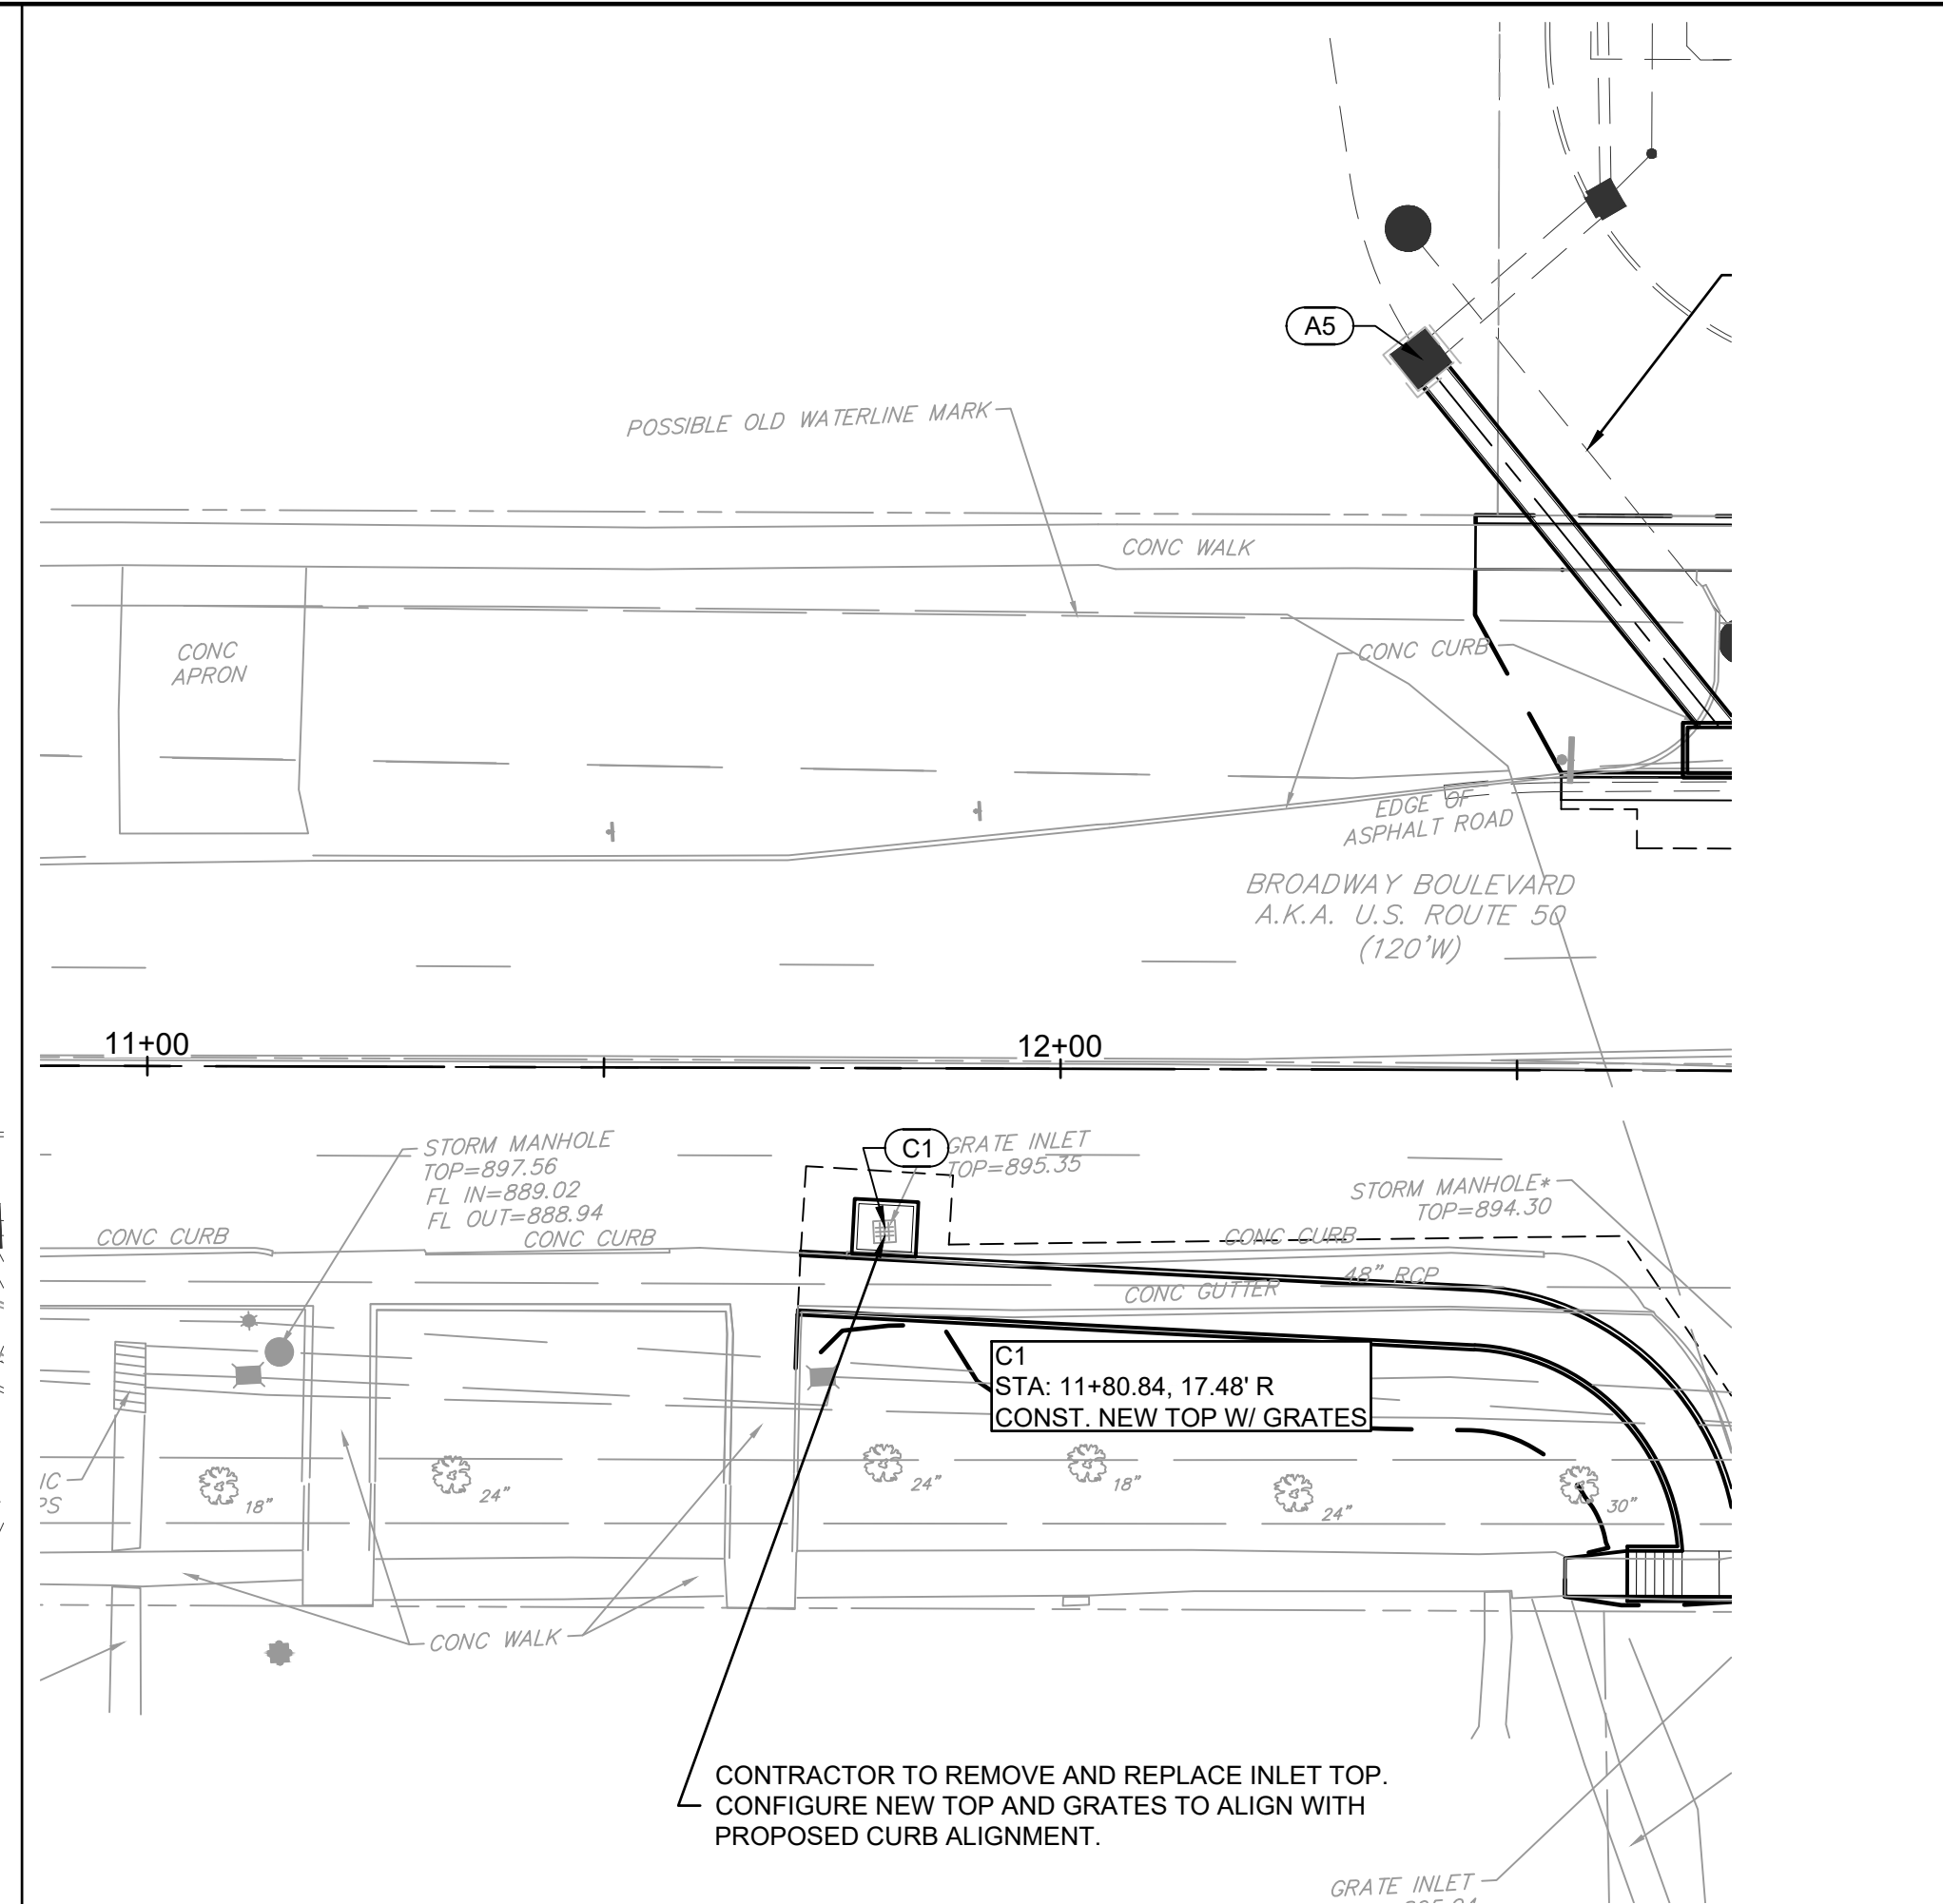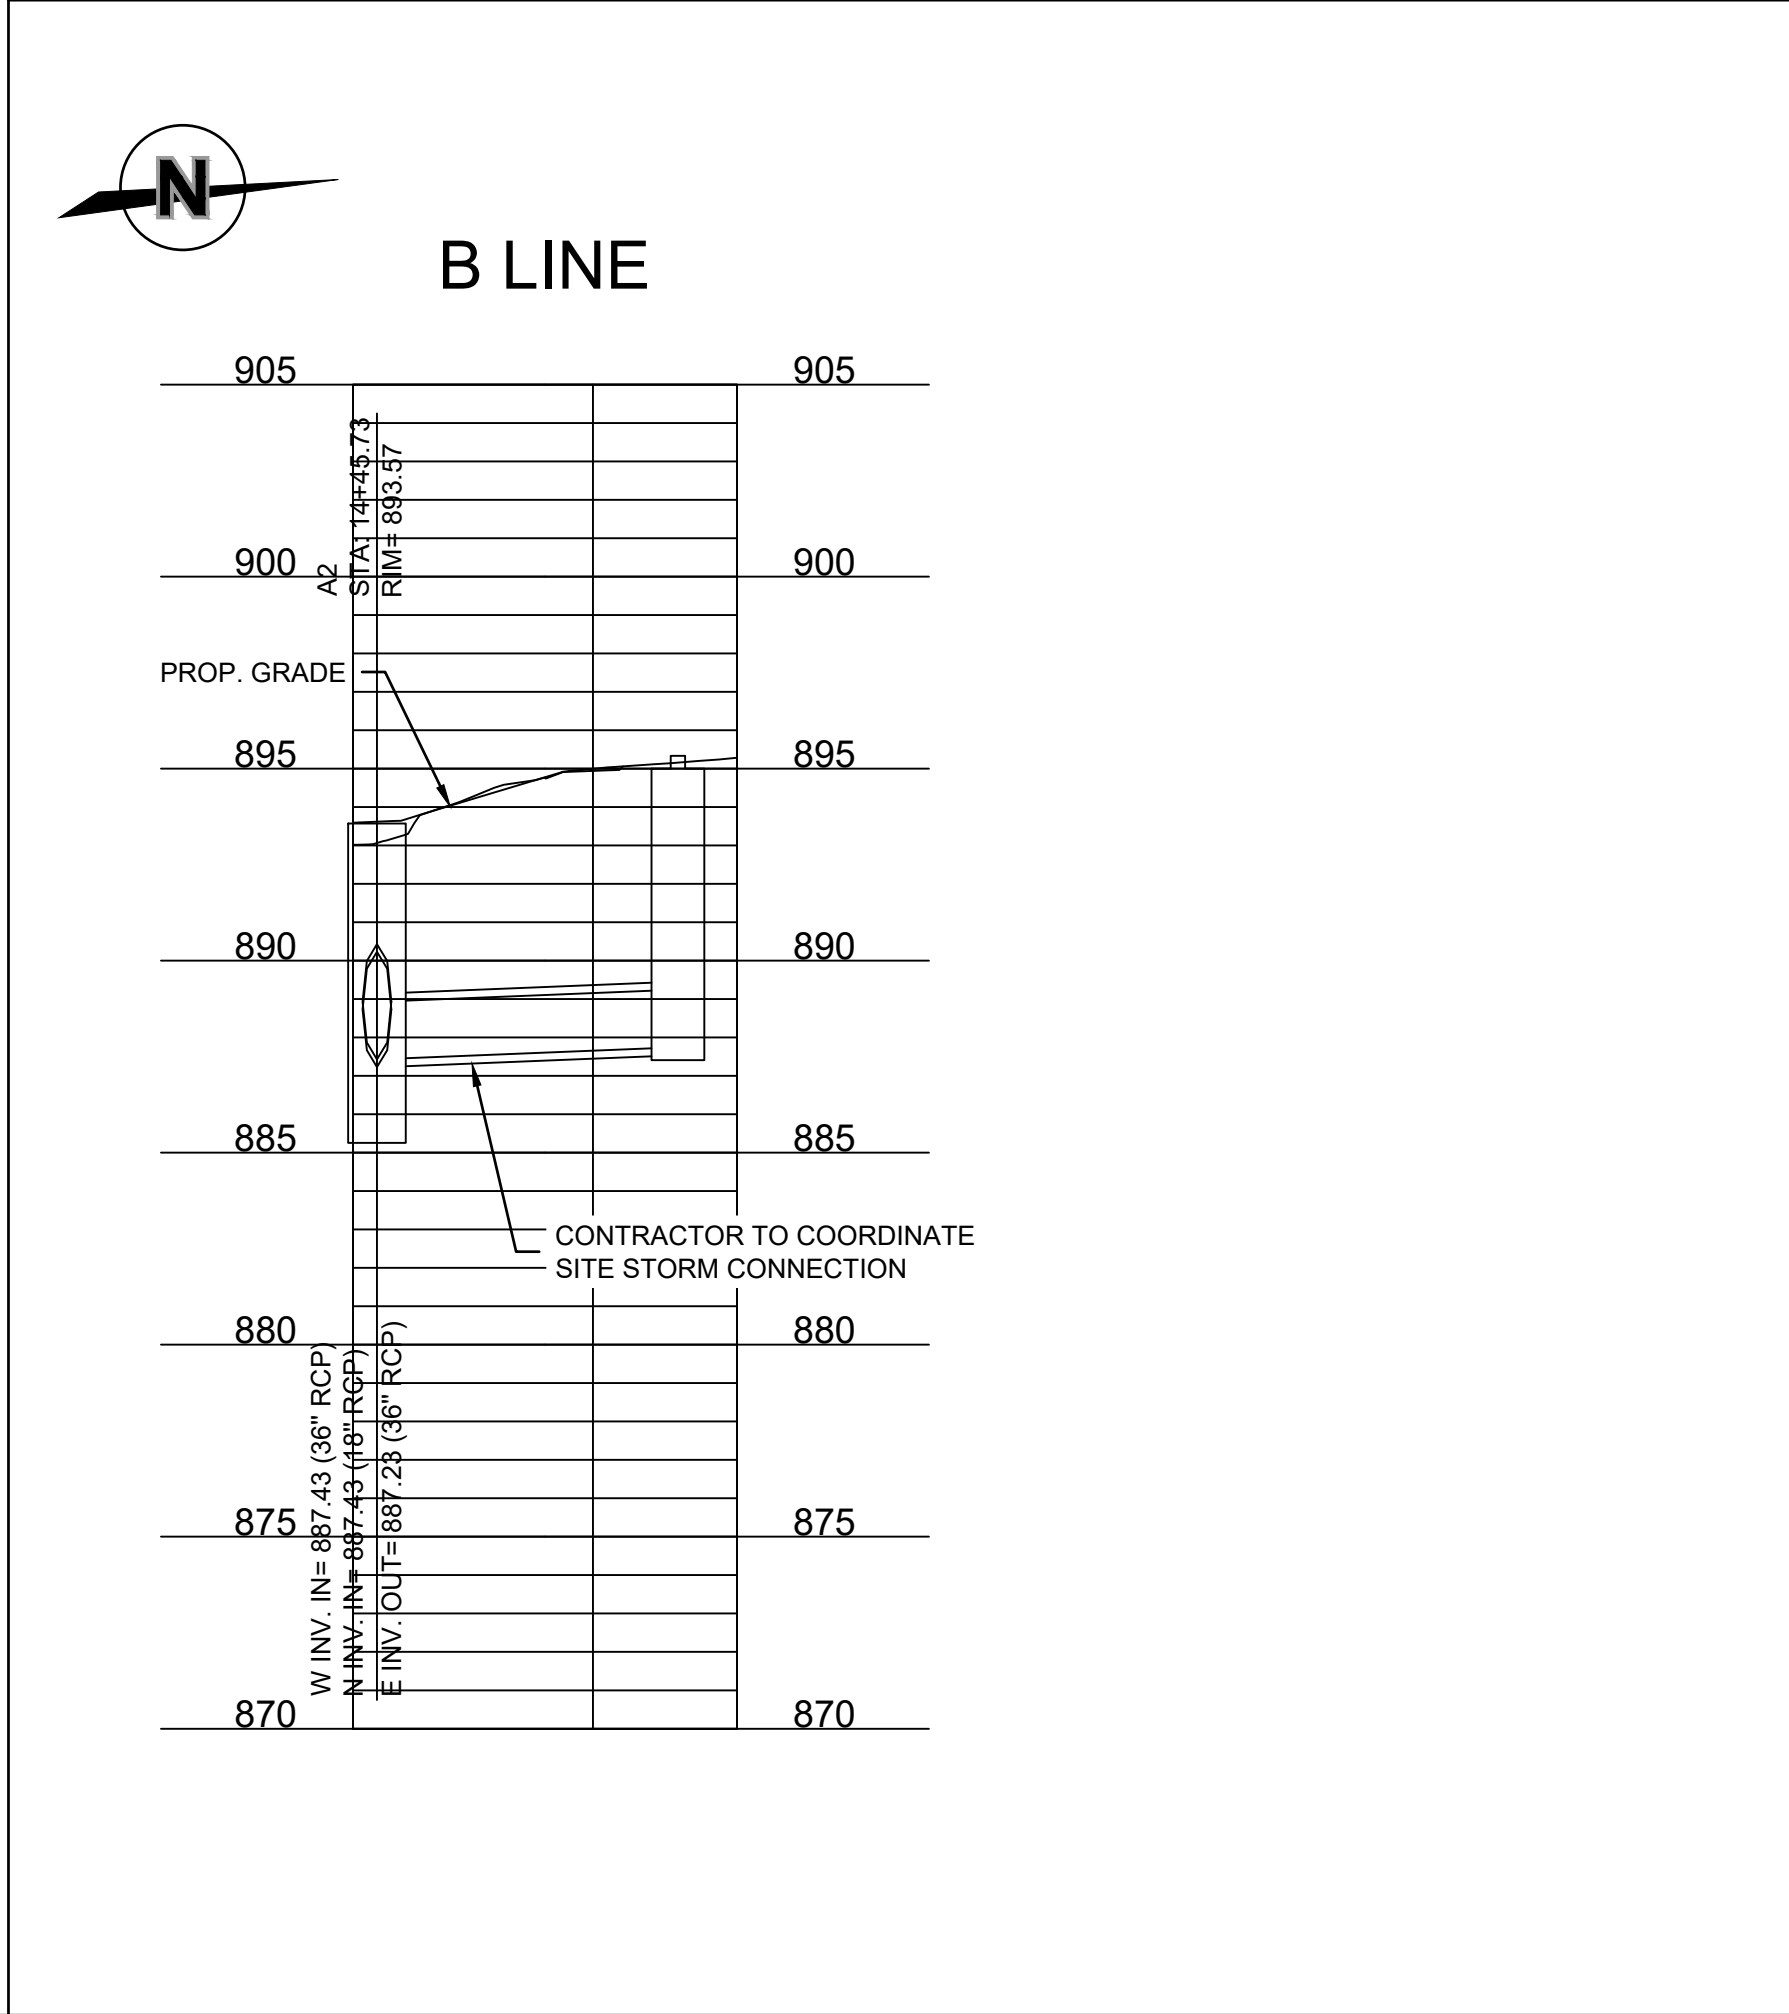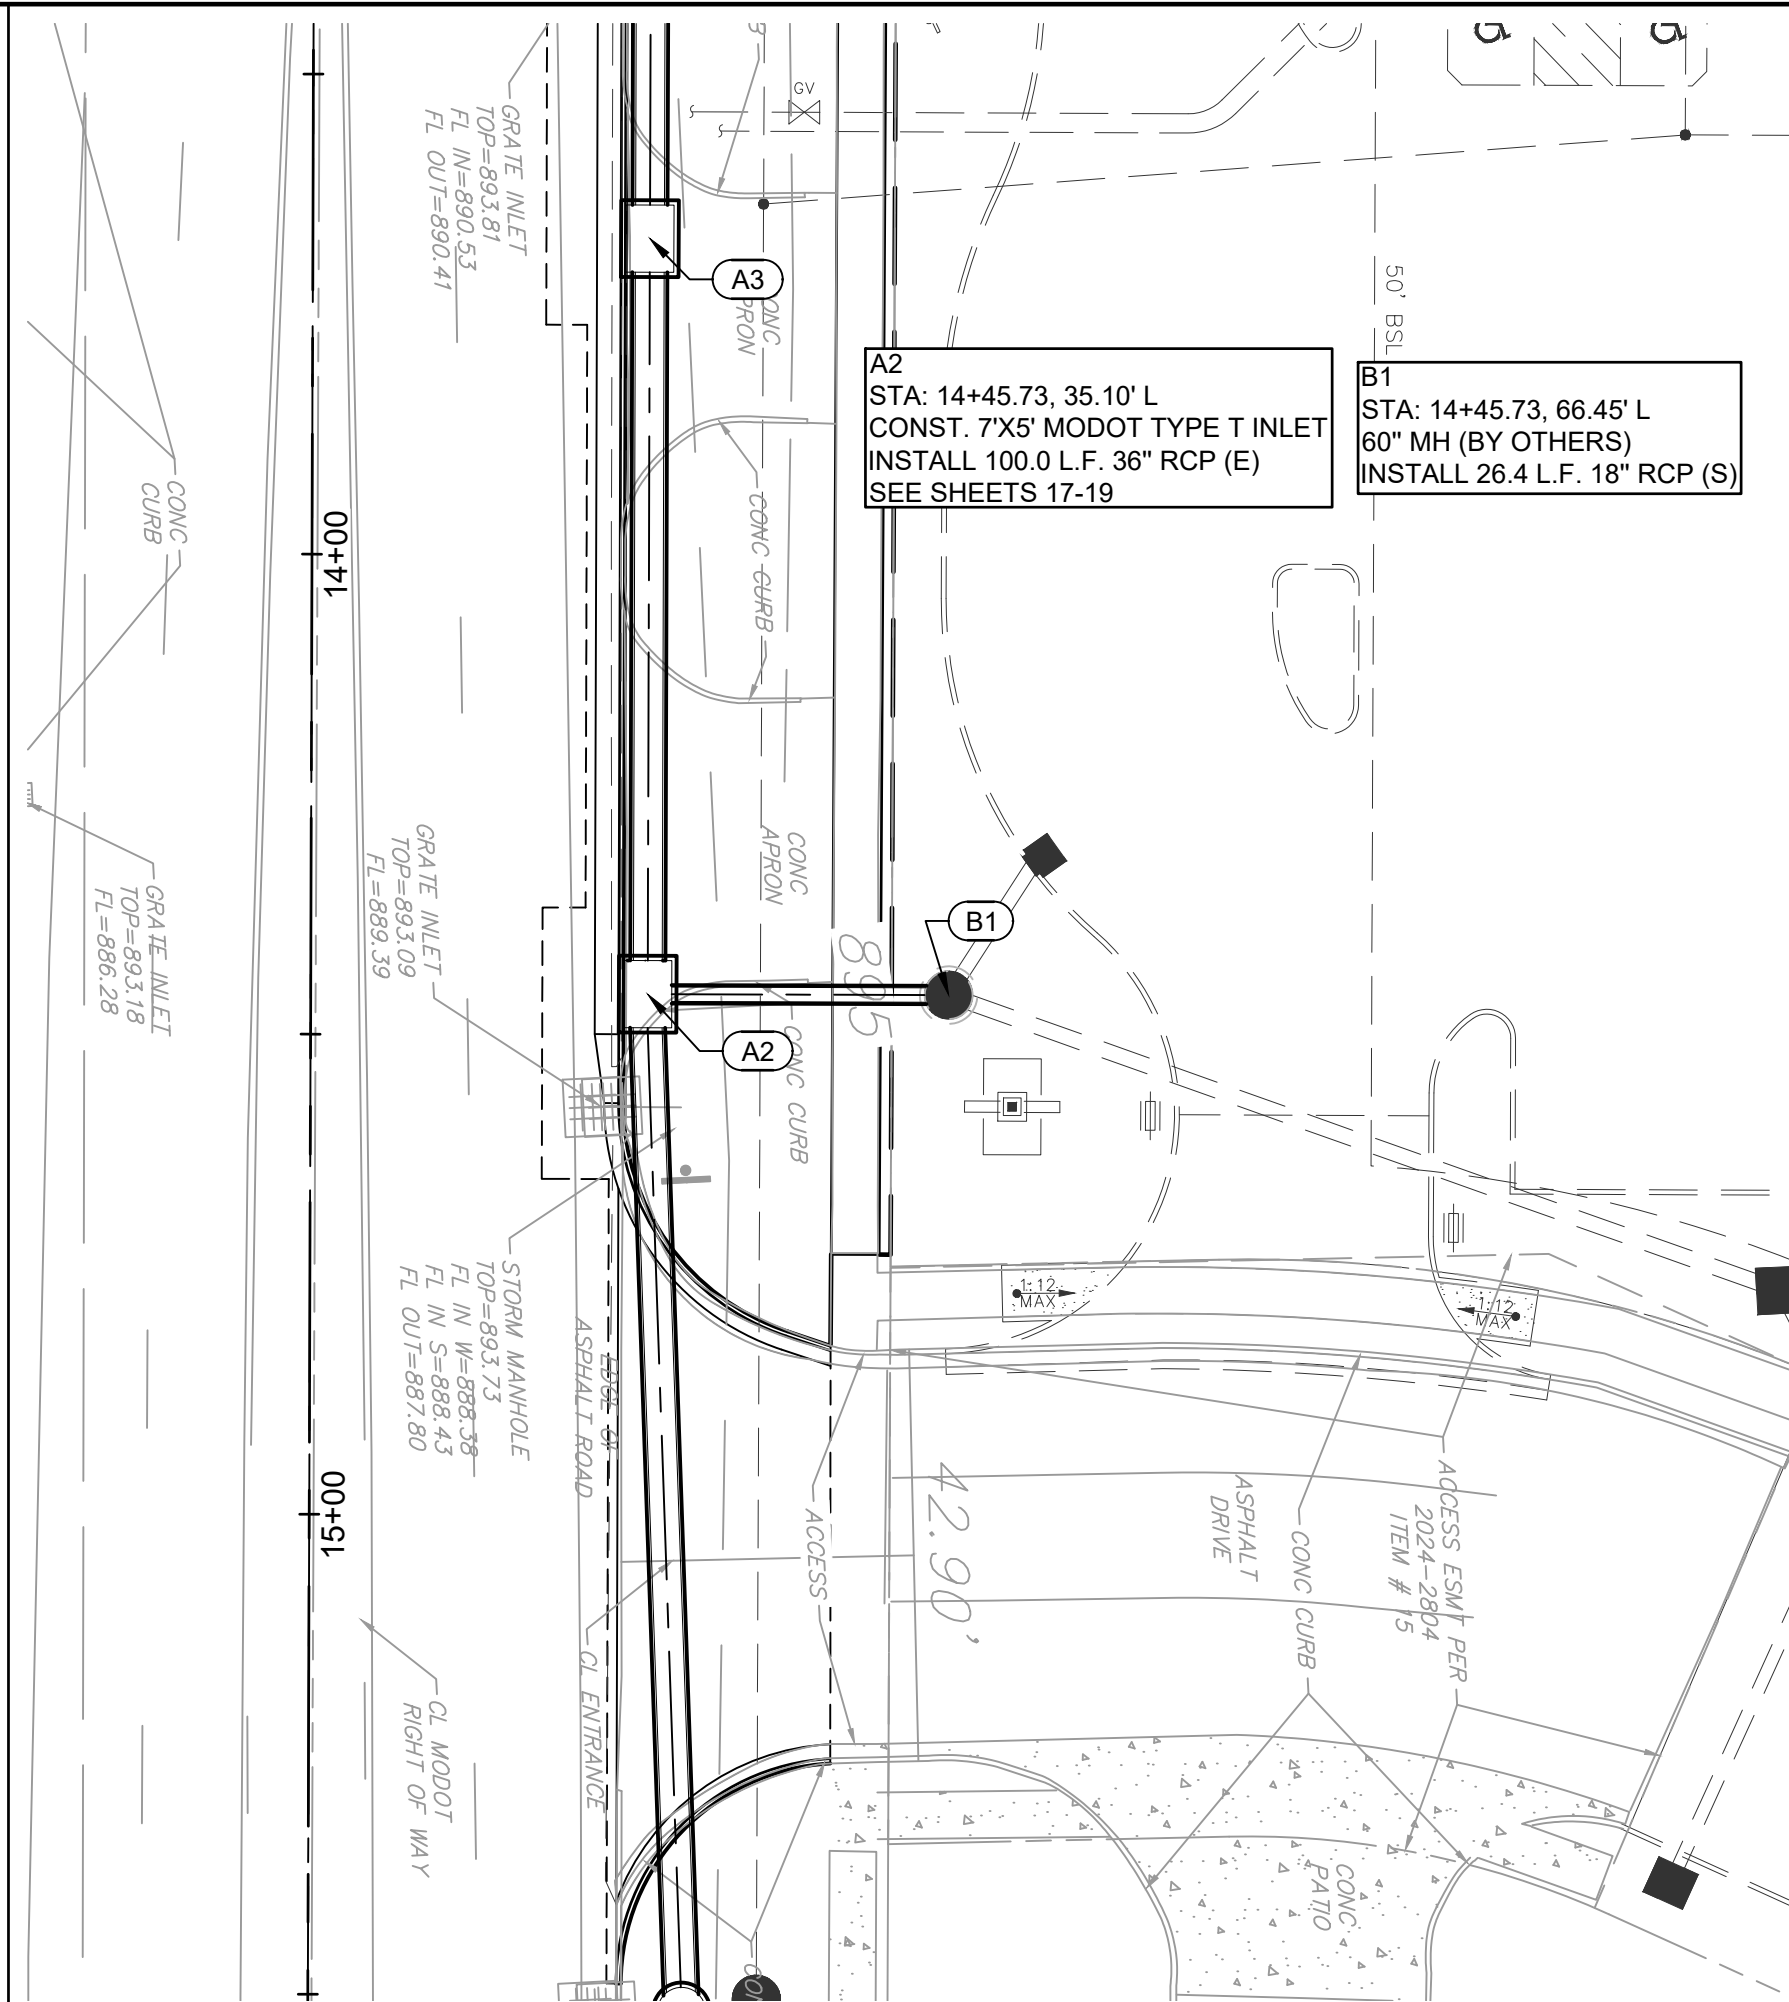

F:\2025\01\001-01500\025-01245\40-Design\AutoCAD\Final Plans\Sheets\EROSION CONTROL PLANS\IT_ERC01_01245.dwg
DATE: Jul 25, 2025 9:14pm USER: dcove

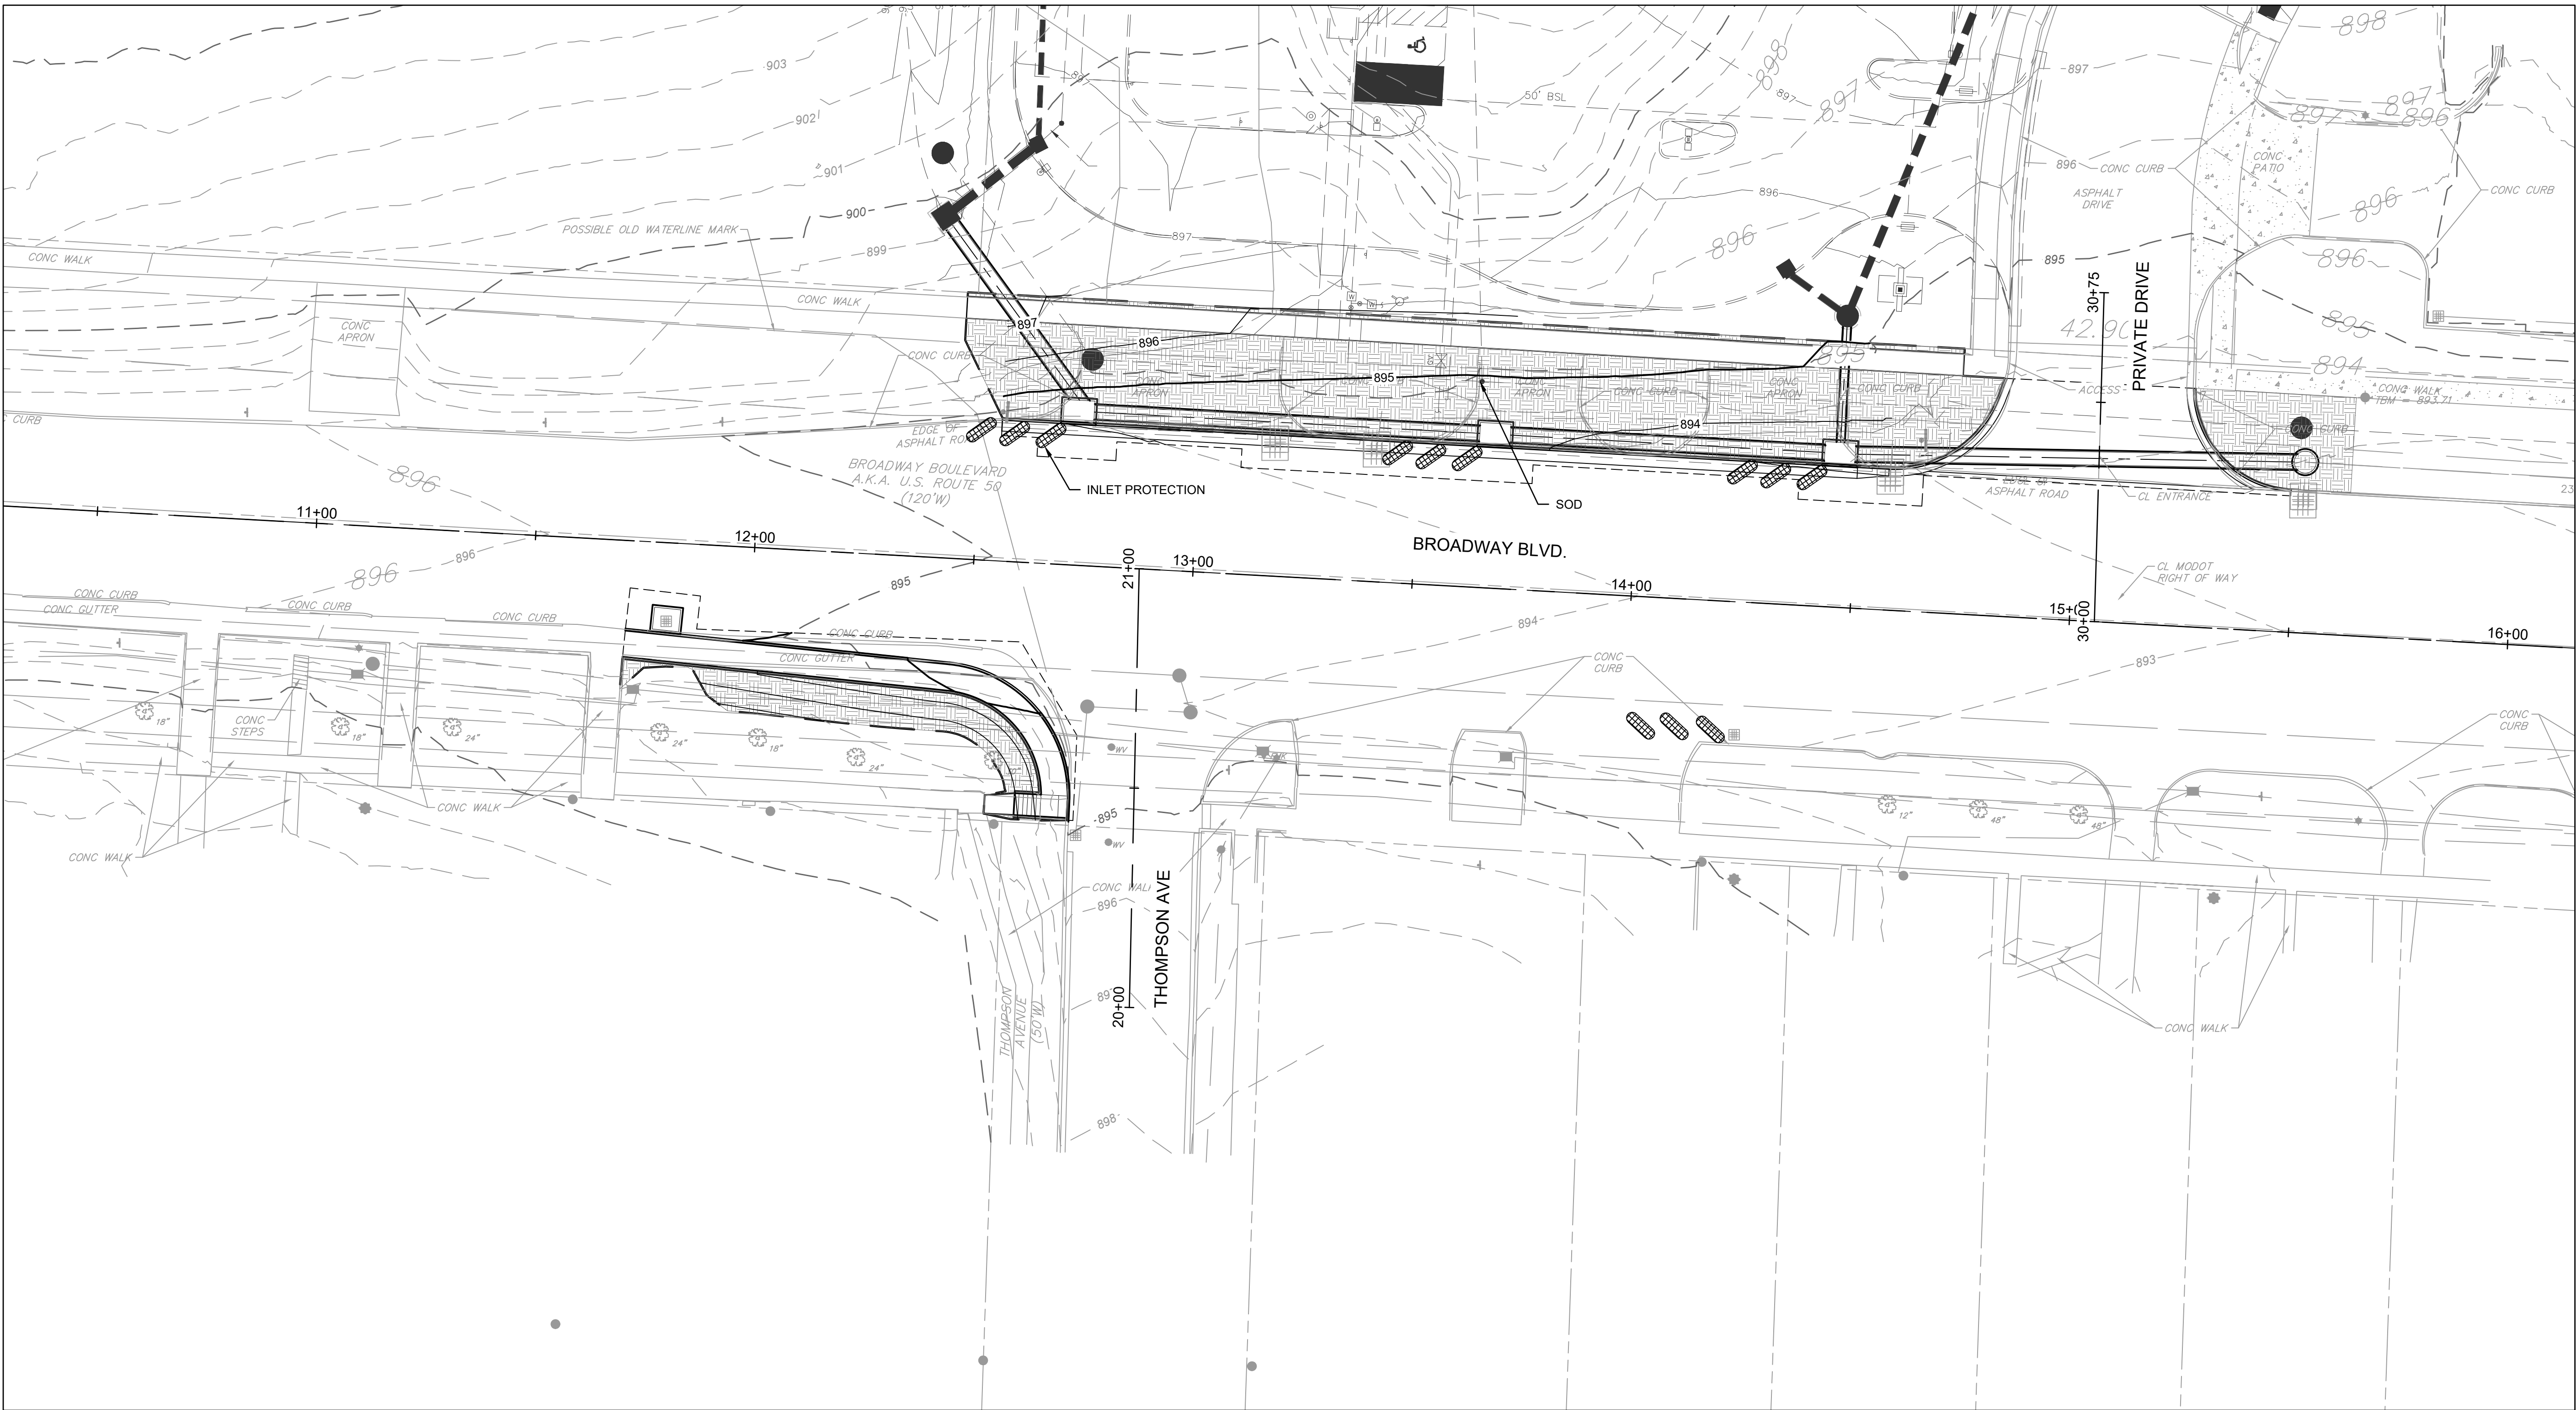

EROSION AND SEDIMENT CONTROL STAGING CHART				
PROJECT STAGE	EROSION CONTROL PLAN BMP REFERENCE NO.	BMP DESCRIPTION	REMOVE AFTER STAGE	NOTES:
I - STORM SEWER INSTALLATION PRIOR TO ROADWAY GRADING	1	STAGING AREA	III	CONTRACTOR TO DESIGNATE LOCATIONS
	2	TEMPORARY CONSTRUCTION ENTRANCE	III	SEE SHEET X FOR DETAIL
	3	CONCRETE WASHOUT	III	SEE SHEET X FOR DETAIL
	4	TEMP. ROCK DITCH CHECK AND/OR BIO LOGS	IV	SEE SHEET X FOR DETAIL
	5	SILT FENCE/OR BIODEGRADABLE LOGS (8")	IV	SEE SHEET X FOR DETAIL
	6	CURB INLET PROTECTION	III	SEE SHEET X FOR DETAIL
	7	AREA INLET PROTECTION	IV	SEE SHEET X FOR DETAIL
II - ROADWAY GRADING & SWALE GRADING	8	SEED & TURF REINFORCEMENT MAT (TRM)	N/A	SEE SHEET X FOR DETAIL
	9	TEMP. ROCK DITCH CHECK AND/OR BIO LOGS	IV	SEE SHEET X FOR DETAIL
III - PAVING				
IV - STABILIZE SITE	10	SEED & SOD	N/A	SEE SHEET X FOR DETAIL


LEGEND

 SILT FENCE

 INLET PROTECTION


 SOD



 

0'10'20'40'

SCALE IN FEET

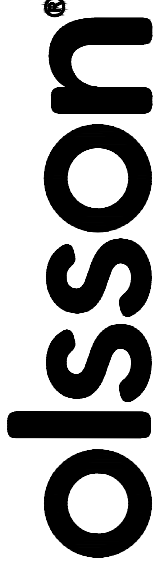

7301 West 133rd Street
Suite 200
Overland Park, KS 66213

olsson.com
TEL 913.381.1170
FAX 913.381.1174

Olsson - Engineering
Missouri COA #001592




07/25/2025

BY	DESCRIPTION	DATE	REV. NO.	EROSION CONTROL PLANS	US HWY 50 (BROADWAY BLVD.) PUBLIC IMPROVEMENTS	2025
					SEDALIA, MISSOURI	

drawn by: _____ DAC
designed by: _____ DAC
project no.: _____ 025-01245
date: _____ 07/25/2025

SHEET
10 of 33


F:\2025\01001-01500\025-01245\40-Design\AutoCAD\Final Plans\Sheets\DETAIL SVT_DTL01_01245.dwg
DATE: Jul 25, 2025 9:14pm USER: dcove

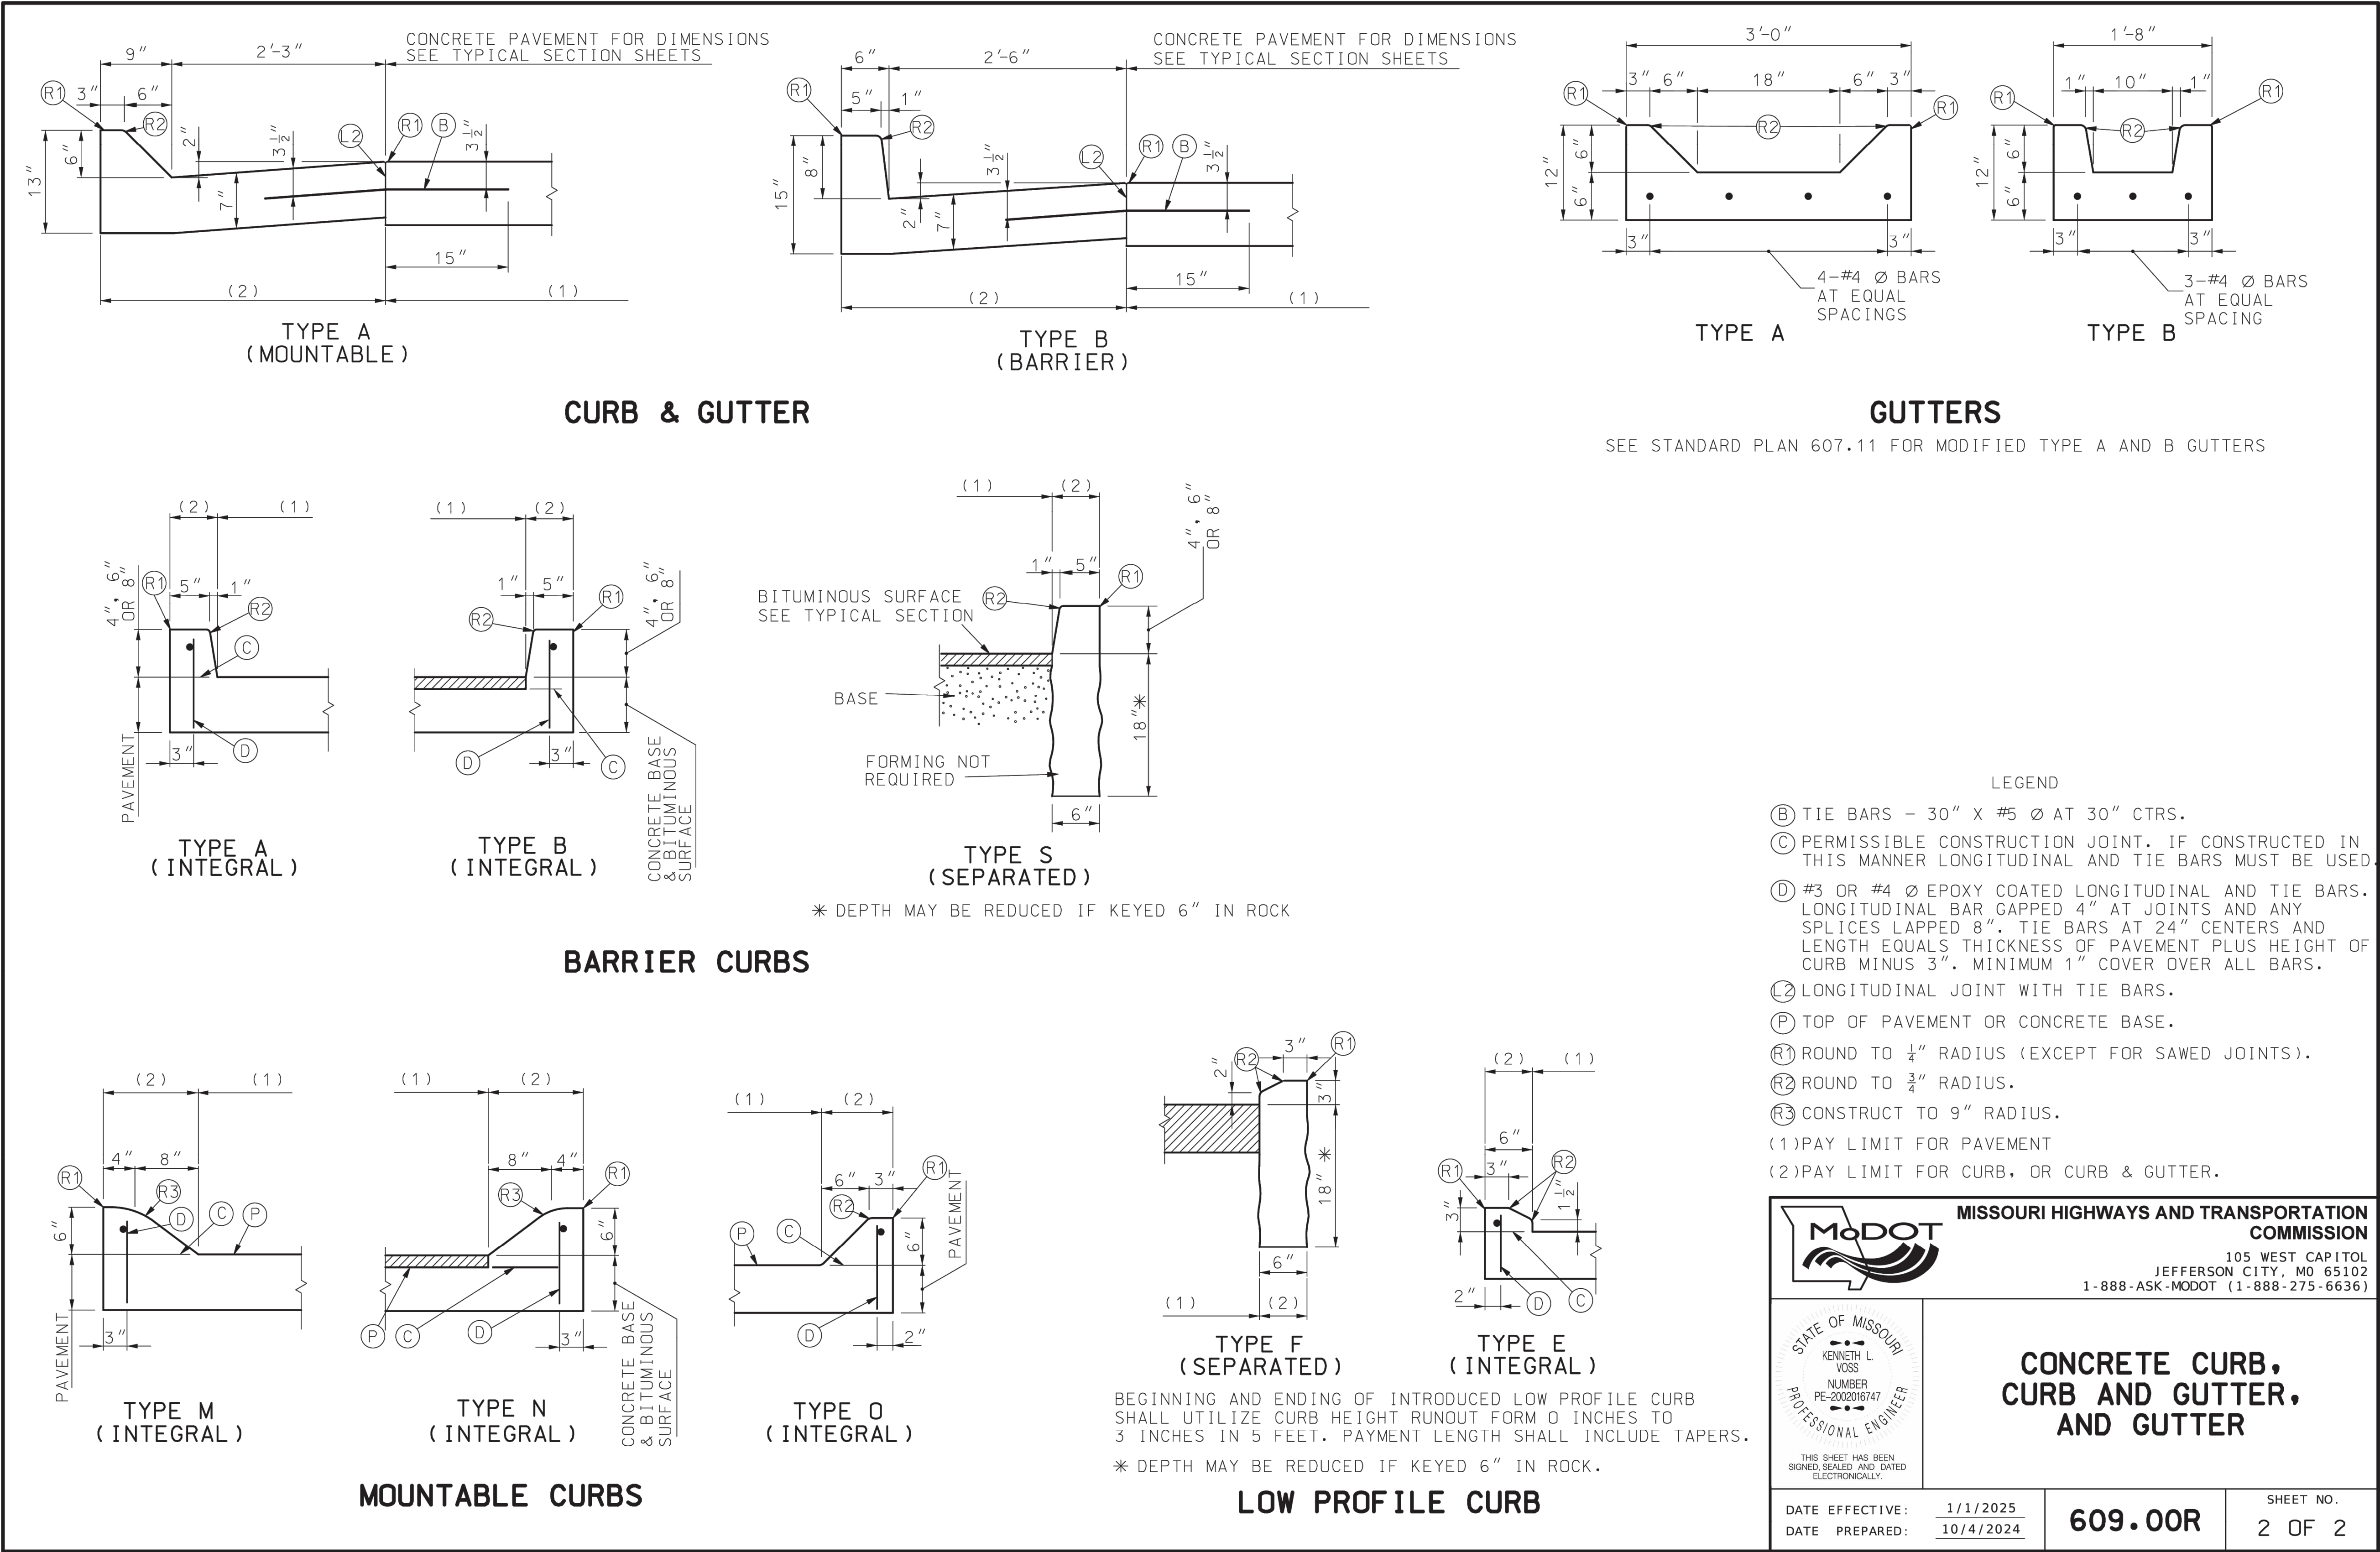



1. CURB & GUTTER SHALL BE PORTLAND CEMENT CONCRETE.
2. EXPANSION JOINTS AND CONTRACTION JOINTS IN CURB & GUTTER SHALL COINCIDE WITH STREET JOINTS IN CONCRETE STREETS AND SHALL BE INSTALLED AT DISTANCES NO GREATER THAN 10' IN CURB & GUTTER ALONG ASPHALT STREETS.
3. WHERE EXISTING PAVEMENT IS CONCRETE, CURB REPLACEMENT SHALL BE DOWELED INTO THE STREET WITH 12" LONG #4 BARS AT 24" CTR.

TYPE 1 CURB
(TYPICAL)

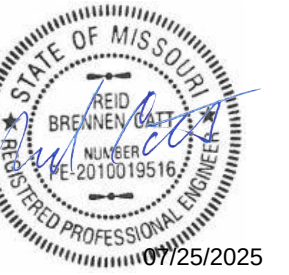
[illegible]

STANDARD DETAILS	
US HWY 50 (BROADWAY BLVD.) PUBLIC IMPROVEMENTS	2025
SEDALIA, MISSOURI	


[illegible]

STANDARD DETAILS	
US HWY 50 (BROADWAY BLVD.) PUBLIC IMPROVEMENTS	2025
SEDALIA, MISSOURI	


drawn by: _____ DAC
designed by: _____ DAC
project no.: _____ 025-01245
date: _____ 07.25.2025

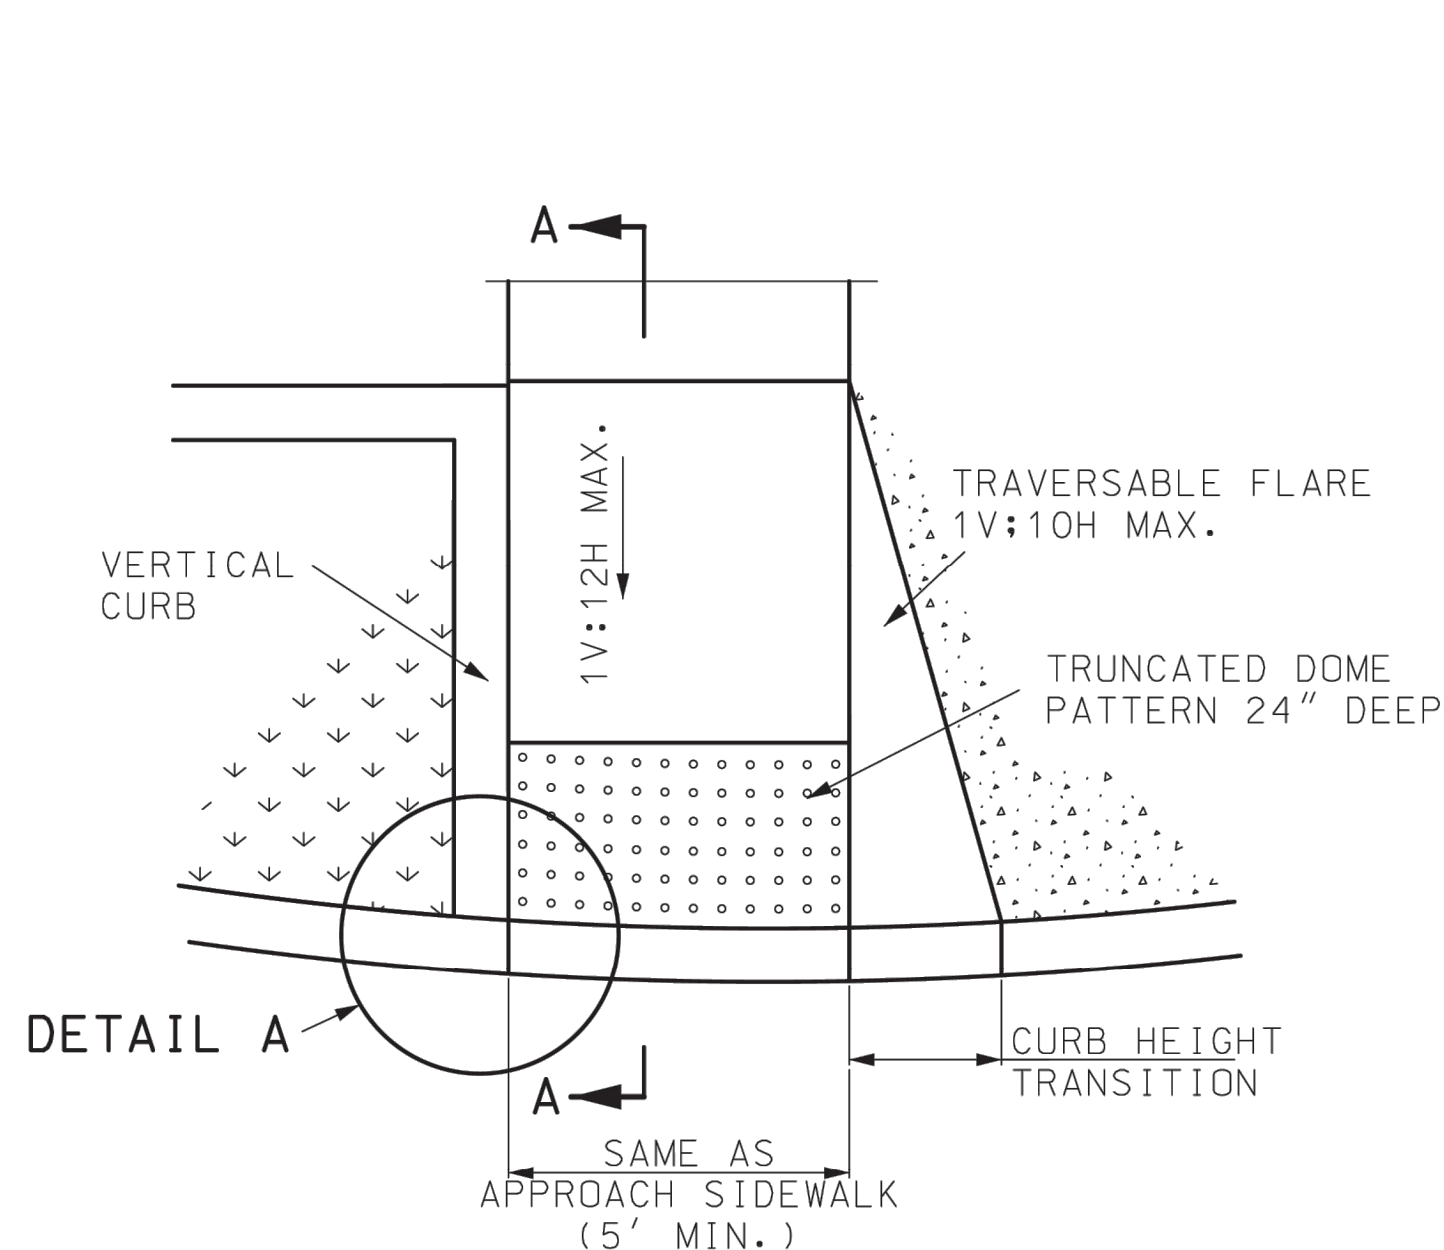


CURB RAMP DETAIL

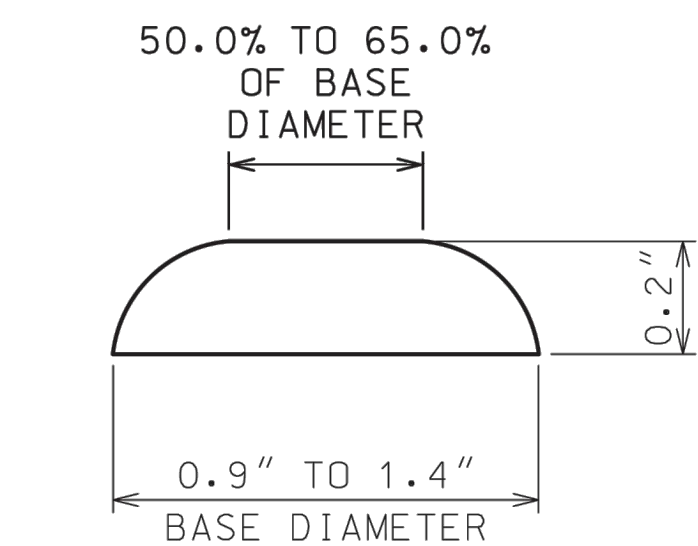


TRUNCATED DOMES CROSS SECTION

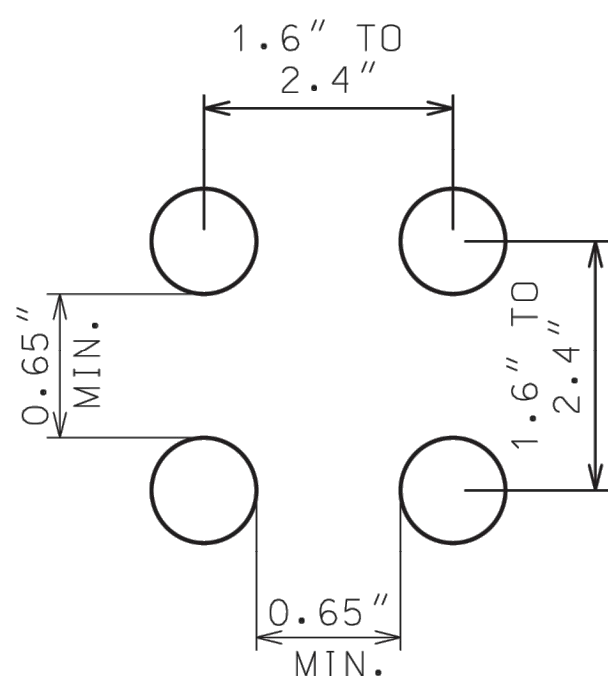

TRUNCATED DOMES SPACING

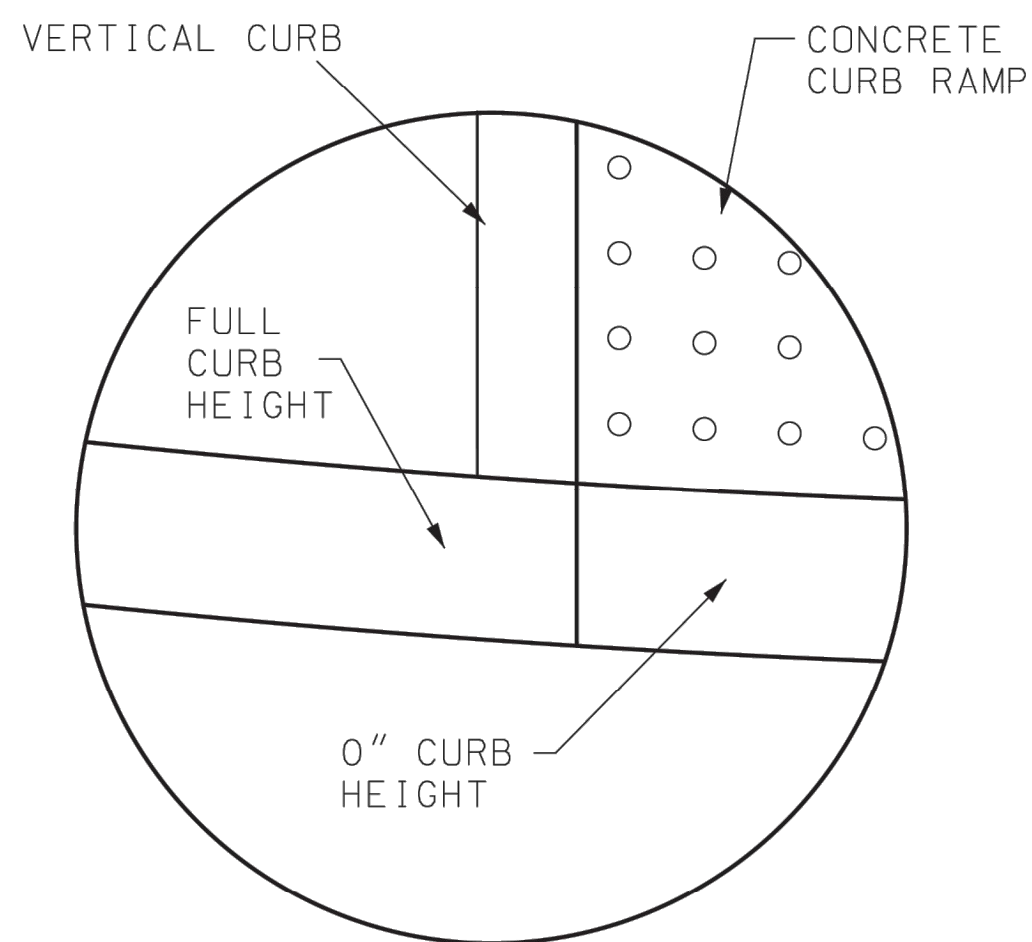

DETAIL A

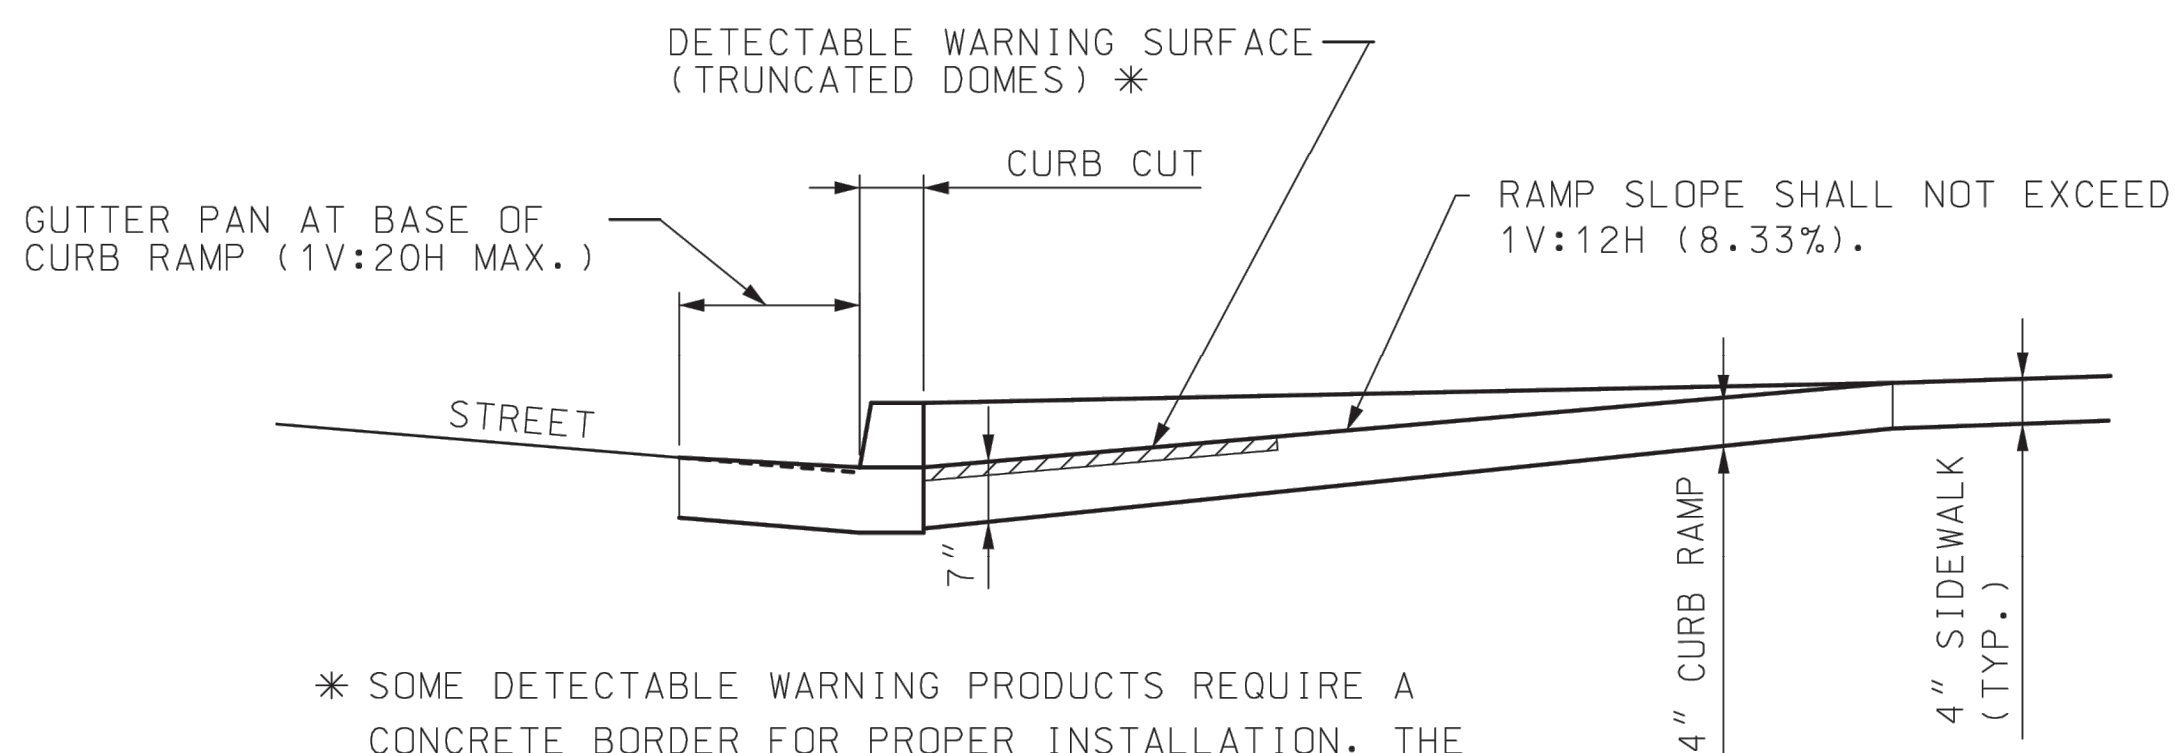

SECTION A-A

GENERAL NOTES:

ALL AREAS OF THE PEDESTRIAN ACCESS ROUTE MUST BE COMPLIANT WITH THE AMERICANS WITH DISABILITIES ACT - GUIDELINES FOR ACCESSIBLE PUBLIC RIGHTS OF WAY". EXCEPTIONS MUST BE APPROVED BY THE ENGINEER. ALL OTHER AREAS OF NON-COMPLIANCE SHALL BE REMOVED AND CORRECTED AT THE CONTRACTOR'S EXPENSE.

THE SURFACES OF PEDESTRIAN ACCESS ROUTES AND ELEMENTS, AND SPACES REQUIRED TO CONNECT TO PEDESTRIAN ACCESS ROUTES, SHALL BE FIRM, STABLE, SLIP RESISTANT, AND SHALL NOT POND WATER.

SIDEWALK, RAMP AND LANDING CROSS SLOPES SHALL BE 1.00% TO FACILITATE DRAINAGE (2.00% MAX.).

THE CROSS SLOPE OF THE CONTINUOUS PEDESTRIAN ACCESS ROUTE THROUGH ENTRANCES, ALLEYS, AND SIDE ROAD CONNECTIONS WITH STOP OR YIELD CONTROL SHALL BE 1.00% TO FACILITATE DRAINAGE (2.00% MAX.).

WHERE PEDESTRIAN ACCESS ROUTES ARE CONTAINED WITHIN
PEDESTRIAN STREET CROSSINGS WITHOUT YIELD OR STOP CONTROL,
THE CROSS SLOPE OF THE PEDESTRIAN ACCESS ROUTE SHALL BE
5.00% MAXIMUM.

WHERE PEDESTRIAN ACCESS ROUTES ARE CONTAINED WITHIN MIDBLOCK PEDESTRIAN STREET CROSSINGS, THE CROSS SLOPE OF THE PEDESTRIAN ACCESS ROUTE SHALL BE PERMITTED TO EQUAL THE STREET OR HIGHWAY GRADE.

30"x 48" CLEAR SPACE SHALL BE PROVIDED CENTERED ON THE PEDESTRIAN PUSH BUTTON.

BEYOND THE BOTTOM GRADE BREAK OF A CURB RAMP, A CLEAR SPACE 4' MINIMUM BY 4' MINIMUM SHALL BE PROVIDED WITHIN THE WIDTH OF THE PEDESTRIAN STREET CROSSING AND WHOLLY OUTSIDE THE PARALLEL VEHICLE TRAVEL LANE.

SIDE FLARES OF CURB RAMPS, IN THE PATH OF PEDESTRIAN TRAVEL (TRAVERSABLE), SHALL NOT EXCEED A SLOPE OF 1V:10H. SIDE FLARES OUTSIDE THE PEDESTRIAN PATH (NONTRAVERSABLE) MAY BE VERTICAL.

TRANSITION FROM SIDEWALK OR CURB RAMP TO GUTTER TO ROADWAY
SHALL BE FLUSH.


DETECTABLE WARNING SURFACES (TRUNCATED DOMES) SHALL BE
PREFORMED AND INSTALLED AS PER MANUFACTURER'S
RECOMMENDATIONS. STAMPED CONCRETE WILL NOT BE ACCEPTED.

THE DETECTABLE WARNING SURFACE SHALL CONTRAST VISUALLY WITH ADJOINING SURFACES, EITHER LIGHT-ON-DARK OR DARK-ON-LIGHT. TRUNCATED DOMES SHALL SPAN THE FULL WIDTH OF THE RAMP OR LANDING 24" DEEP.

DETECTABLE WARNING SURFACES SHALL BE ALIGNED PERPENDICULAR OR RADIAL TO THE BREAK BETWEEN THE RAMP, LANDING OR BLENDED TRANSITION, AND THE STREET.

WHERE THE BOTTOM GRADE BREAK OF A CURB RAMP IS LESS THAN 5' FROM THE BACK OF CURB, DETECTABLE WARNINGS SHALL BE LOCATED ON THE RAMP SURFACE AT THE BACK OF THE CURB. WHERE THE GRADE BREAK IS GREATER THAN 5' FROM THE BACK OF CURB, THE DETECTABLE WARNING SHALL BE LOCATED ON THE LOWER LANDING.

		MISSOURI HIGHWAYS AND TRANSPORTATION COMMISSION 105 WEST CAPITOL JEFFERSON CITY, MO 65102 1-888-ASK-MODOT (1-888-275-6636)	
		CURB RAMPS	
THIS SHEET HAS BEEN SIGNED, SEALED AND DATED ELECTRONICALLY.			
DATE EFFECTIVE:	<u>01/01/2023</u>	608.50A	SHEET NO.
DATE PREPARED:	<u>10/6/2022</u>		1 of 4

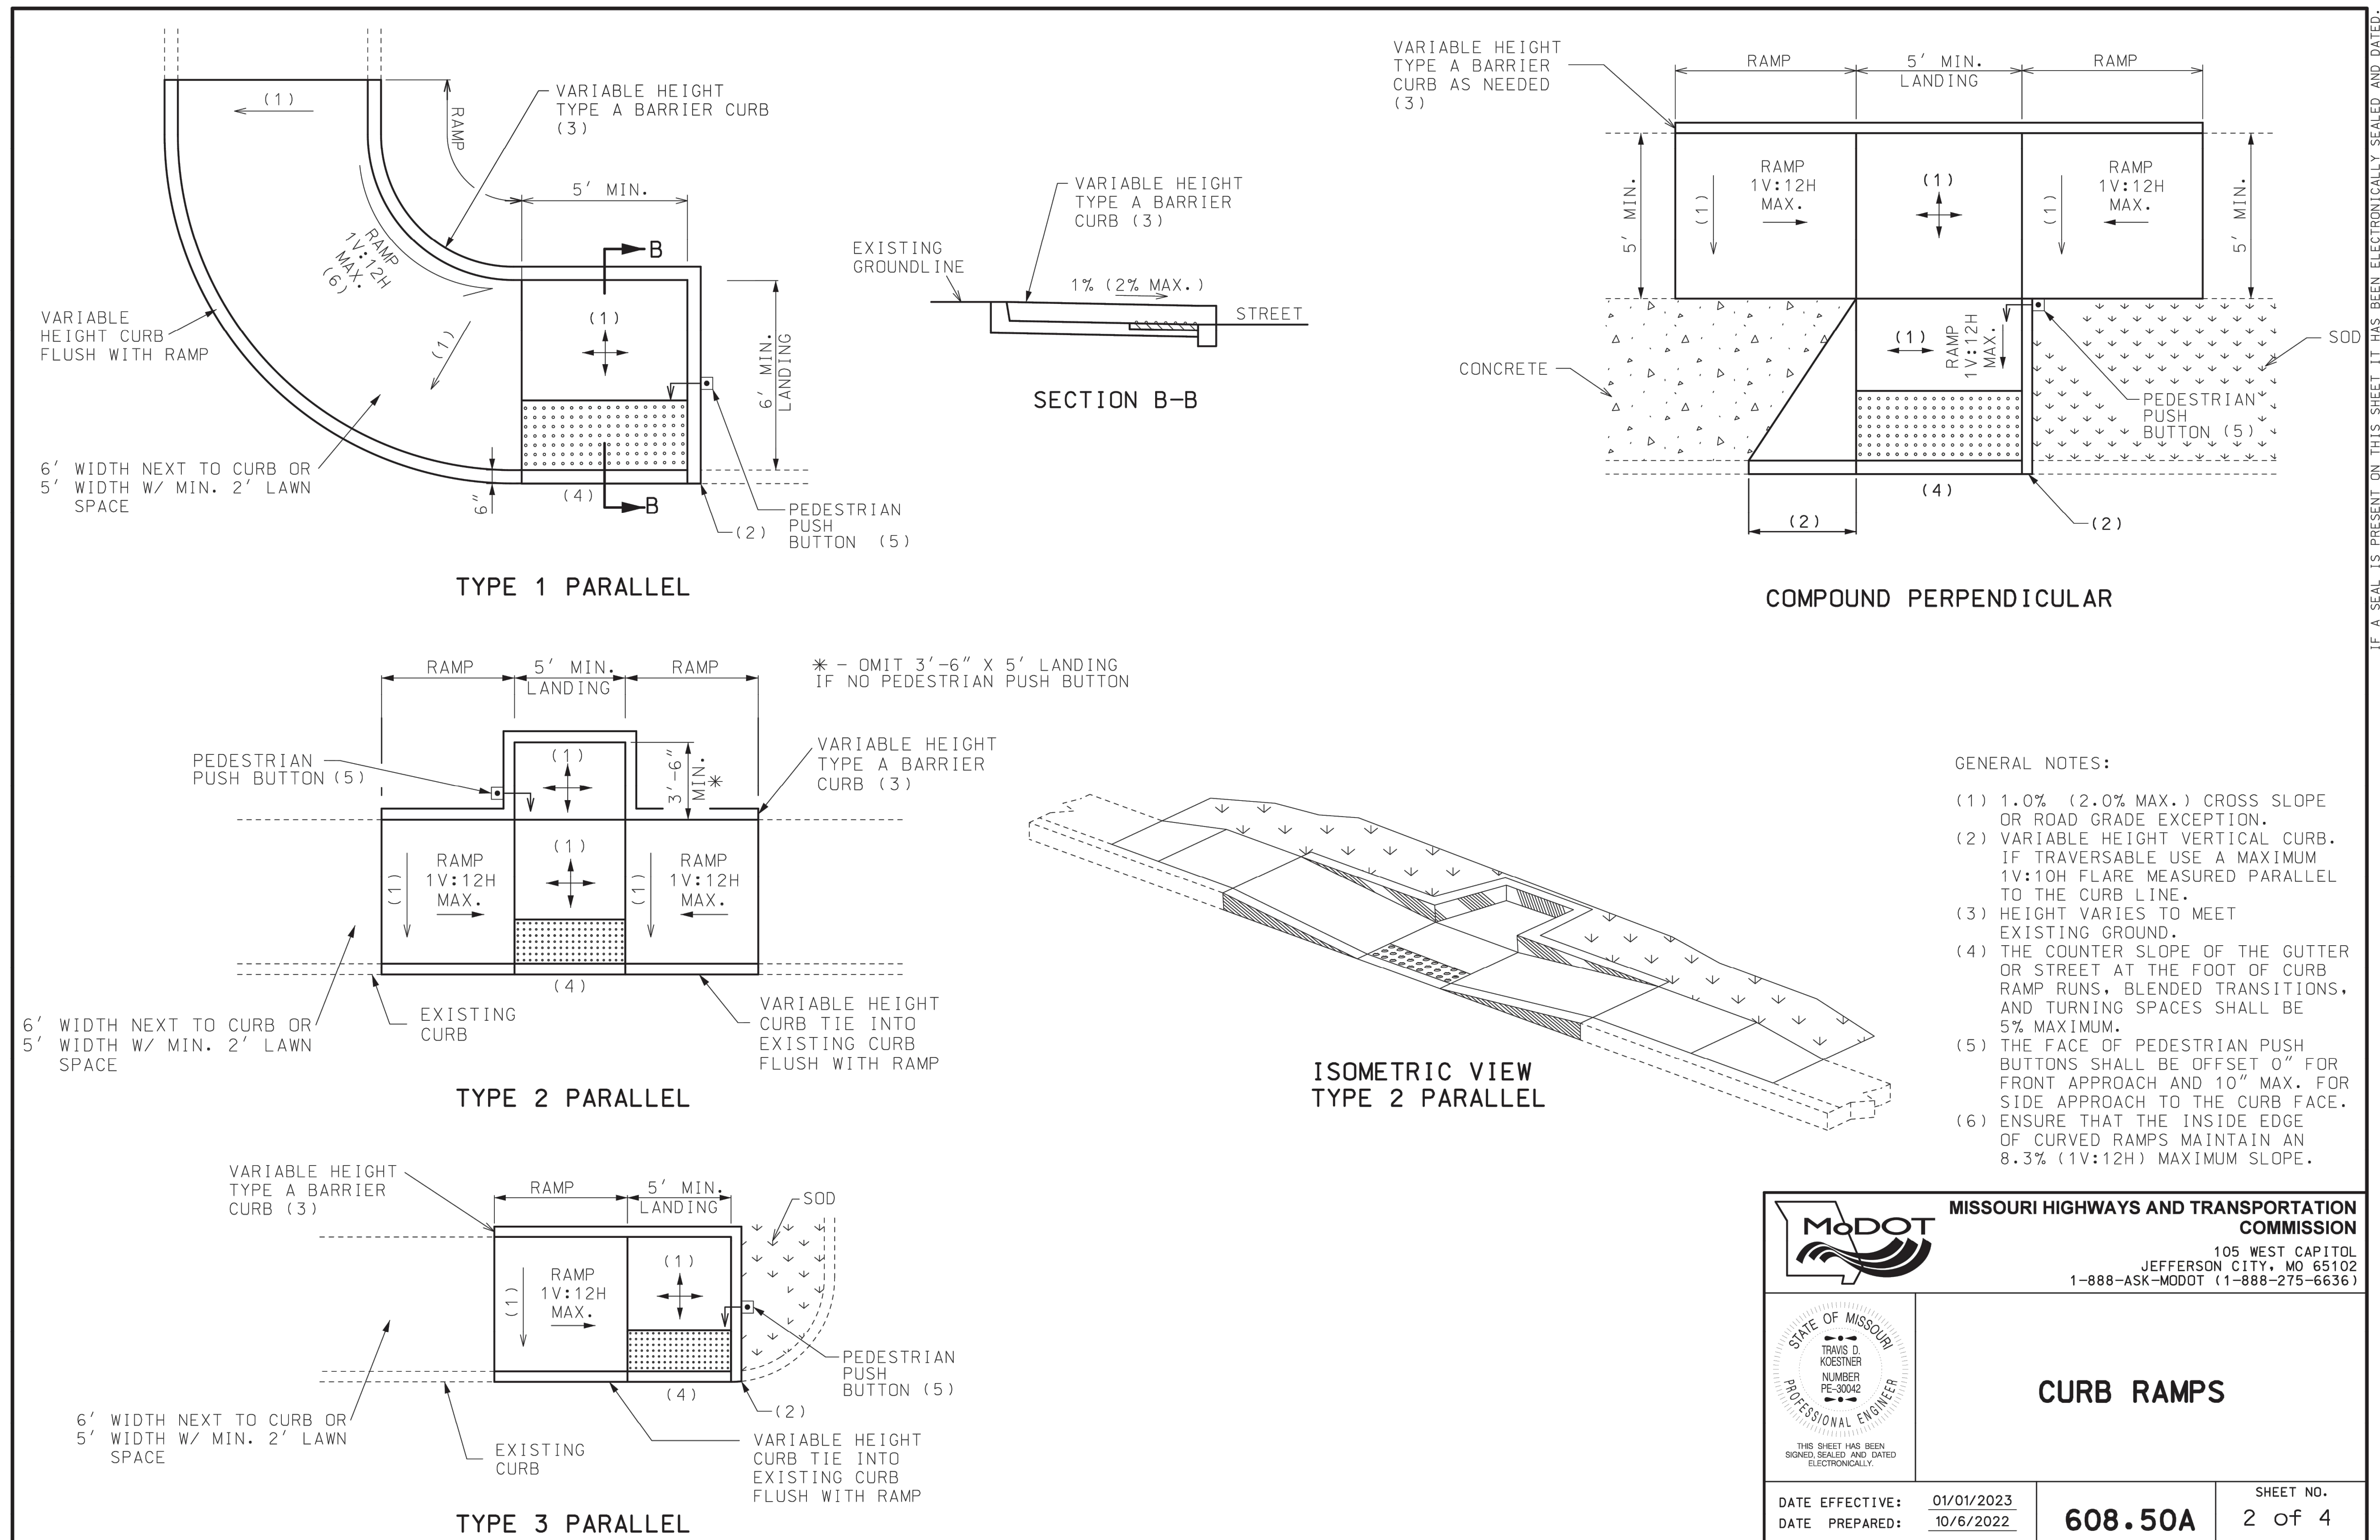

[illegible]

REVISIONS

2025

STANDARD DETAILS

US HWY 50 (BROADWAY BLVD.)
PUBLIC IMPROVEMENTS

SEDALIA, MISSOURI

drawn by: _____ DAC
designed by: _____ DAC
project no.: _____ 025-01245
date: _____ 07.25.2025

SHEET
15 of 33



- GENERAL NOTES:

- (1) 1.0% MINIMUM, 2.0% MAXIMUM CROSS SLOPE.
- (2) VARIABLE HEIGHT VERTICAL CURB. IF TRAVERSABLE USE A MAX. 1V:10H FLARE MEASURED PARALLEL TO THE CURB LINE.
- (3) HEIGHT VARIES TO MEET EXISTING GROUND.
- (4) THE COUNTER SLOPE OF THE GUTTER OR STREET AT THE FOOT OF CURB RAMP RUNS, BLENDED TRANSITIONS, AND TURNING SPACES SHALL BE 5% MAXIMUM.
- (5) THE FACE OF PEDESTRIAN PUSH BUTTONS SHALL BE OFFSET 0" FOR FRONT APPROACH AND 10" MAX. FOR SIDE APPROACH TO THE CURB FACE.
- (6) BEYOND THE BOTTOM GRADE BREAK, A CLEAR SPACE 4' X 4' MINIMUM SHALL BE PROVIDED WITHIN THE WIDTH OF THE PEDESTRIAN STREET CROSSING AND WHOLLY OUTSIDE THE PARALLEL VEHICLE TRAVEL LANE.



**MISSOURI HIGHWAYS AND TRANSPORTATION
COMMISSION**
105 WEST CAPITOL
JEFFERSON CITY, MO 65102
1-888-ASK-MODOT (1-888-275-6636)



CURB RAMPS

DATE EFFECTIVE: 01/01/2023
DATE PREPARED: 10/6/2022

608.50A

SHEET NO.
3 of 4



ISLAND CUT THROUGHS



- (2) PEDESTRIAN PUSH BUTTONS SHALL BE OFFSET
0" FOR FRONT APPROACH AND 10" MAX. FOR
SIDE APPROACH TO THE CURB FACE.

* DETECTABLE WARNING SURFACES SHALL BE OMITTED IF LENGTH IS < 6', BECAUSE REFUGE SPACE IS DEEMED TOO SMALL.



ISLAND CUT THROUGH TYPICAL

RAMP OR CUT-THROUGH DEPENDING
ON ISLAND WIDTH. IF RAMPED,
PROVIDE 4' MINIMUM LANDING AND
SLOPE RAMPS AT 1V:12H MAX.

RAMP MUST BE CONSTRUCTED TO
DRAIN TO THE OUTSIDE.

MISSOURI HIGHWAYS AND TRANSPORTATION
COMMISSION

105 WEST CAPITOL
JEFFERSON CITY, MO 65102
1-888-ASK-MODOT (1-888-275-6636)

CURB RAMPS

THIS SHEET HAS BEEN
SIGNED, SEALED AND DATED
ELECTRONICALLY

DATE EFFECTIVE: 01/01/2023
DATE PREPARED: 10/6/2022


608.50A


SHEET NO.
4 of 4

[illegible]

STANDARD DETAILS	US HWY 50 (BROADWAY BLVD.) PUBLIC IMPROVEMENTS
------------------	---

drawn by: _____
designed by: _____
project no.: 025-01
date: 07.25.2

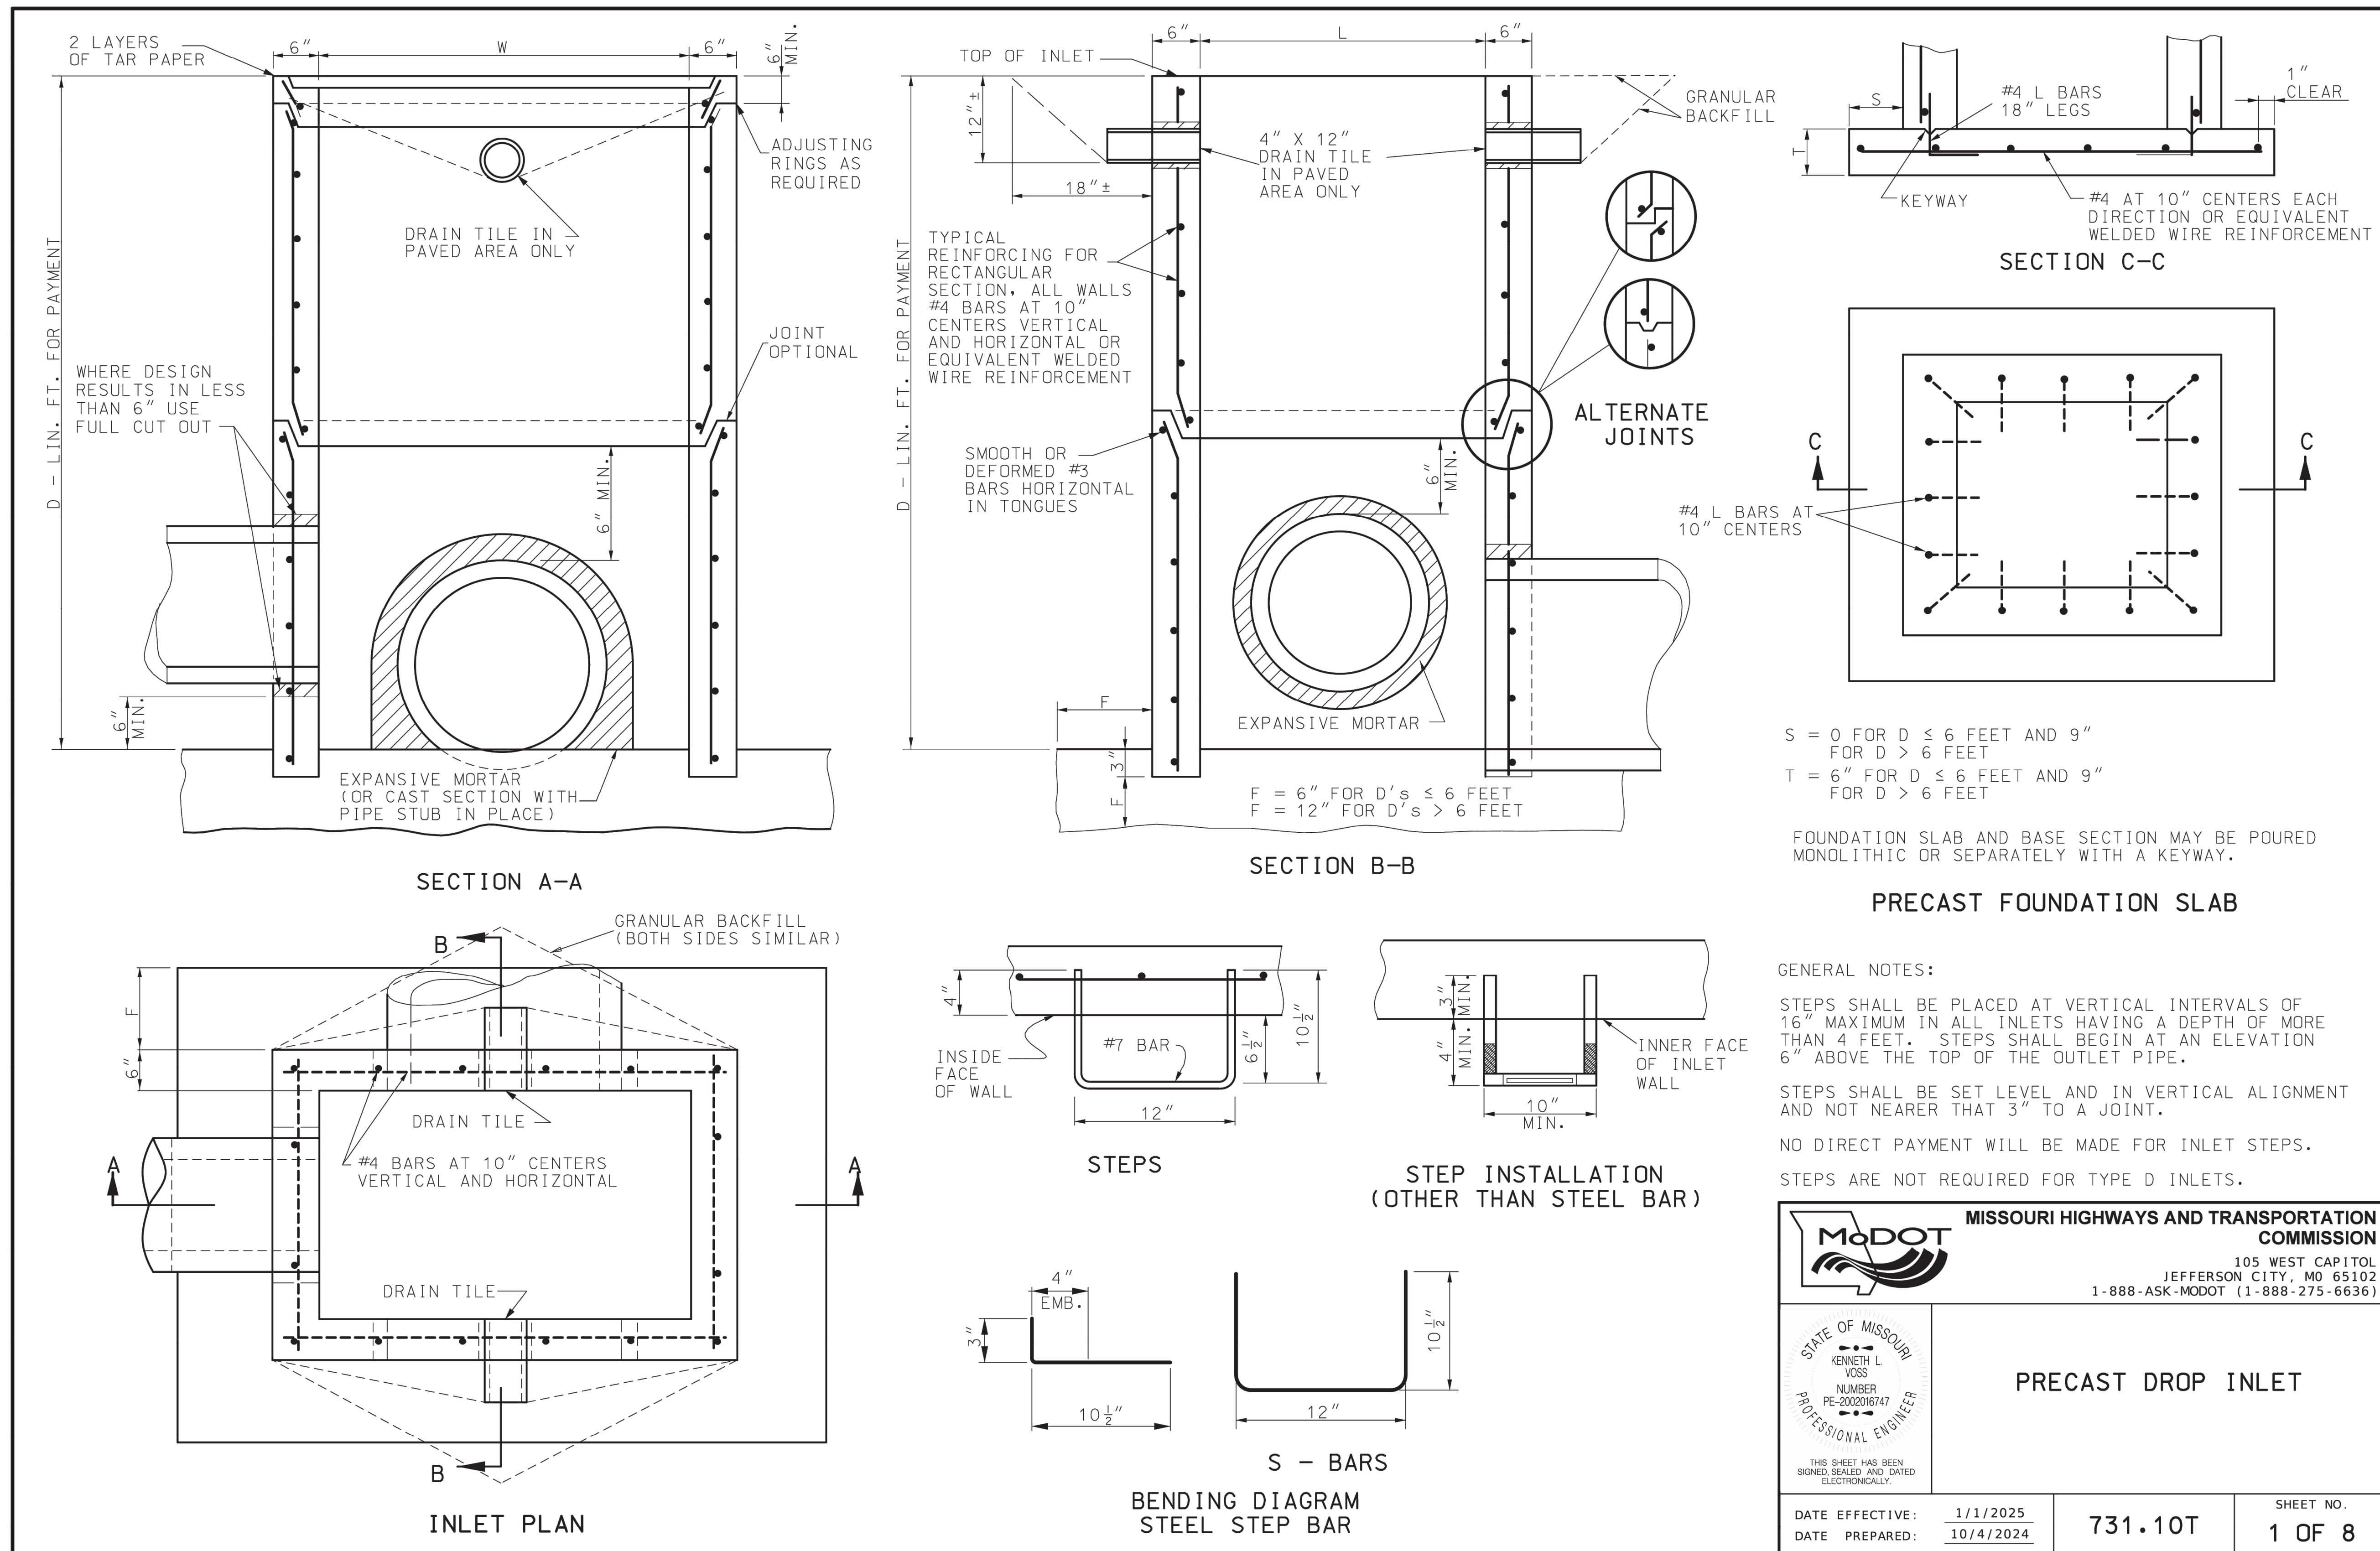

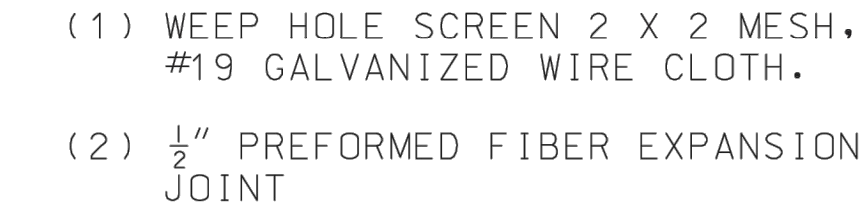


NOTE:
IF INLET IS LOCATED AT LOW POINT ON GRADE, A
4'-6" TRANSITION FOR DEPRESSION SHALL ALSO
BE USED AT THE OPPOSITE END.



drawn by: _____ DAC
designed by: _____ DAC
project no.: _____ 025-01245
date: _____ 07.25.2025

[illegible]


STANDARD DETAILS	
US HWY 50 (BROADWAY BLVD.) PUBLIC IMPROVEMENTS	
SEDALIA, MISSOURI	2025

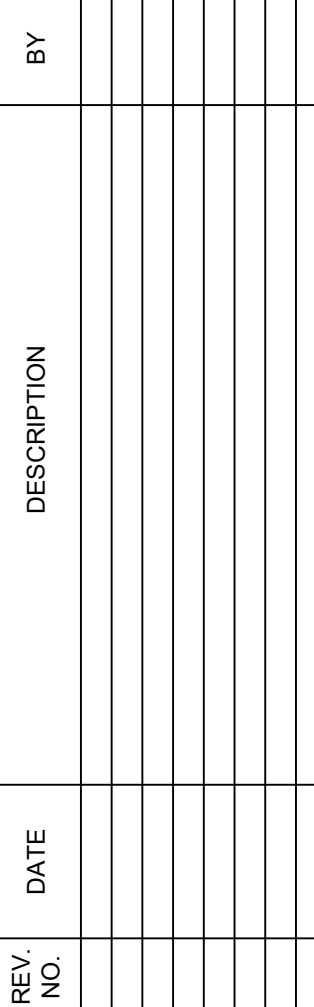[illegible]

STANDARD DETAILS	US HWY 50 (BROADWAY BLVD.) PUBLIC IMPROVEMENTS
------------------	---


drawn by: _____
designed by: _____
project no.: _____ 025-01
date: _____ 07.25.2

SHEET
19 of 33

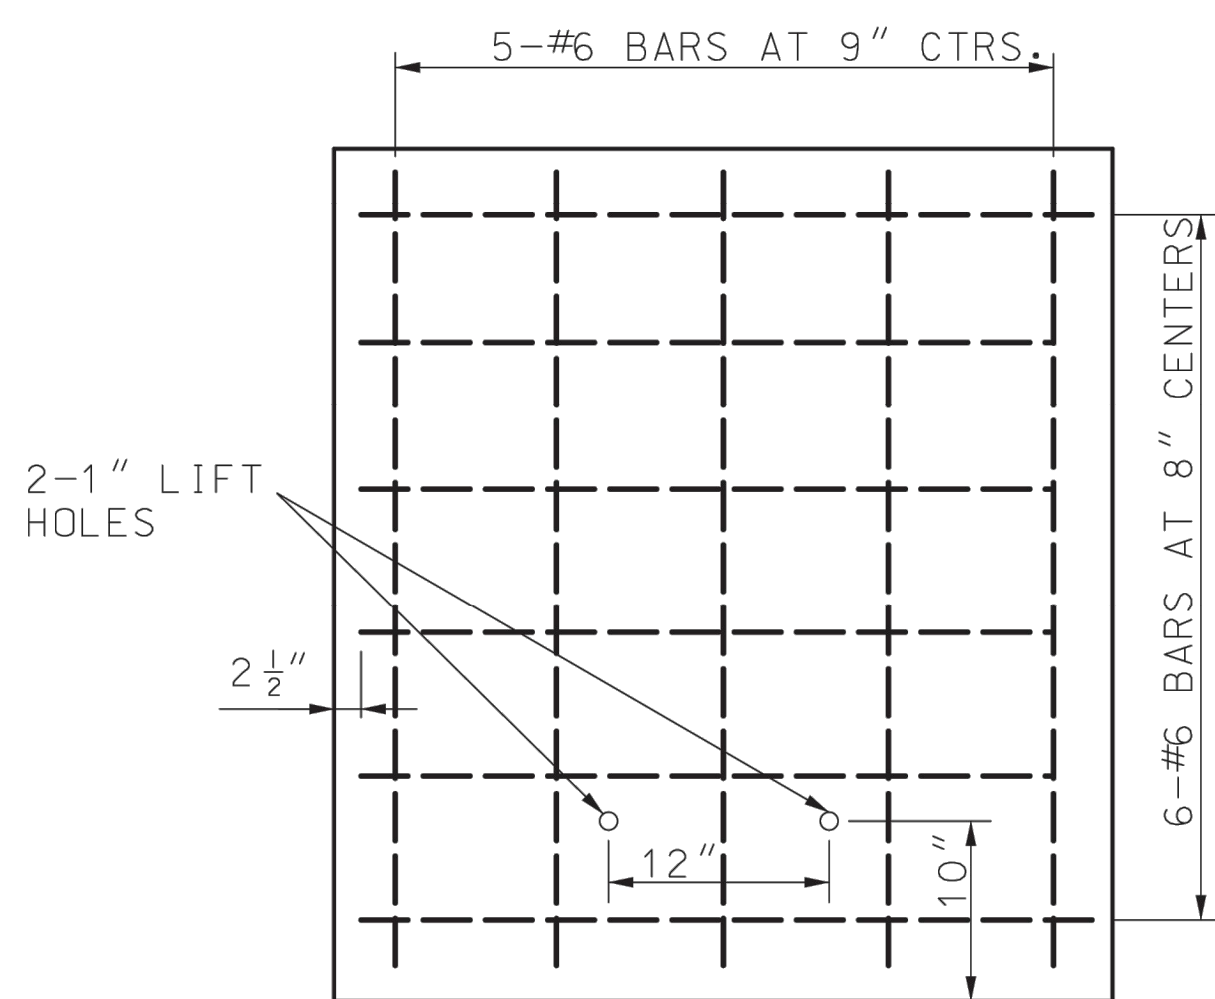


NOTE: REINFORCING FOR LIDS ON
UPSTREAM SECTIONS.

LID FOR ADJACENT SECTIONS

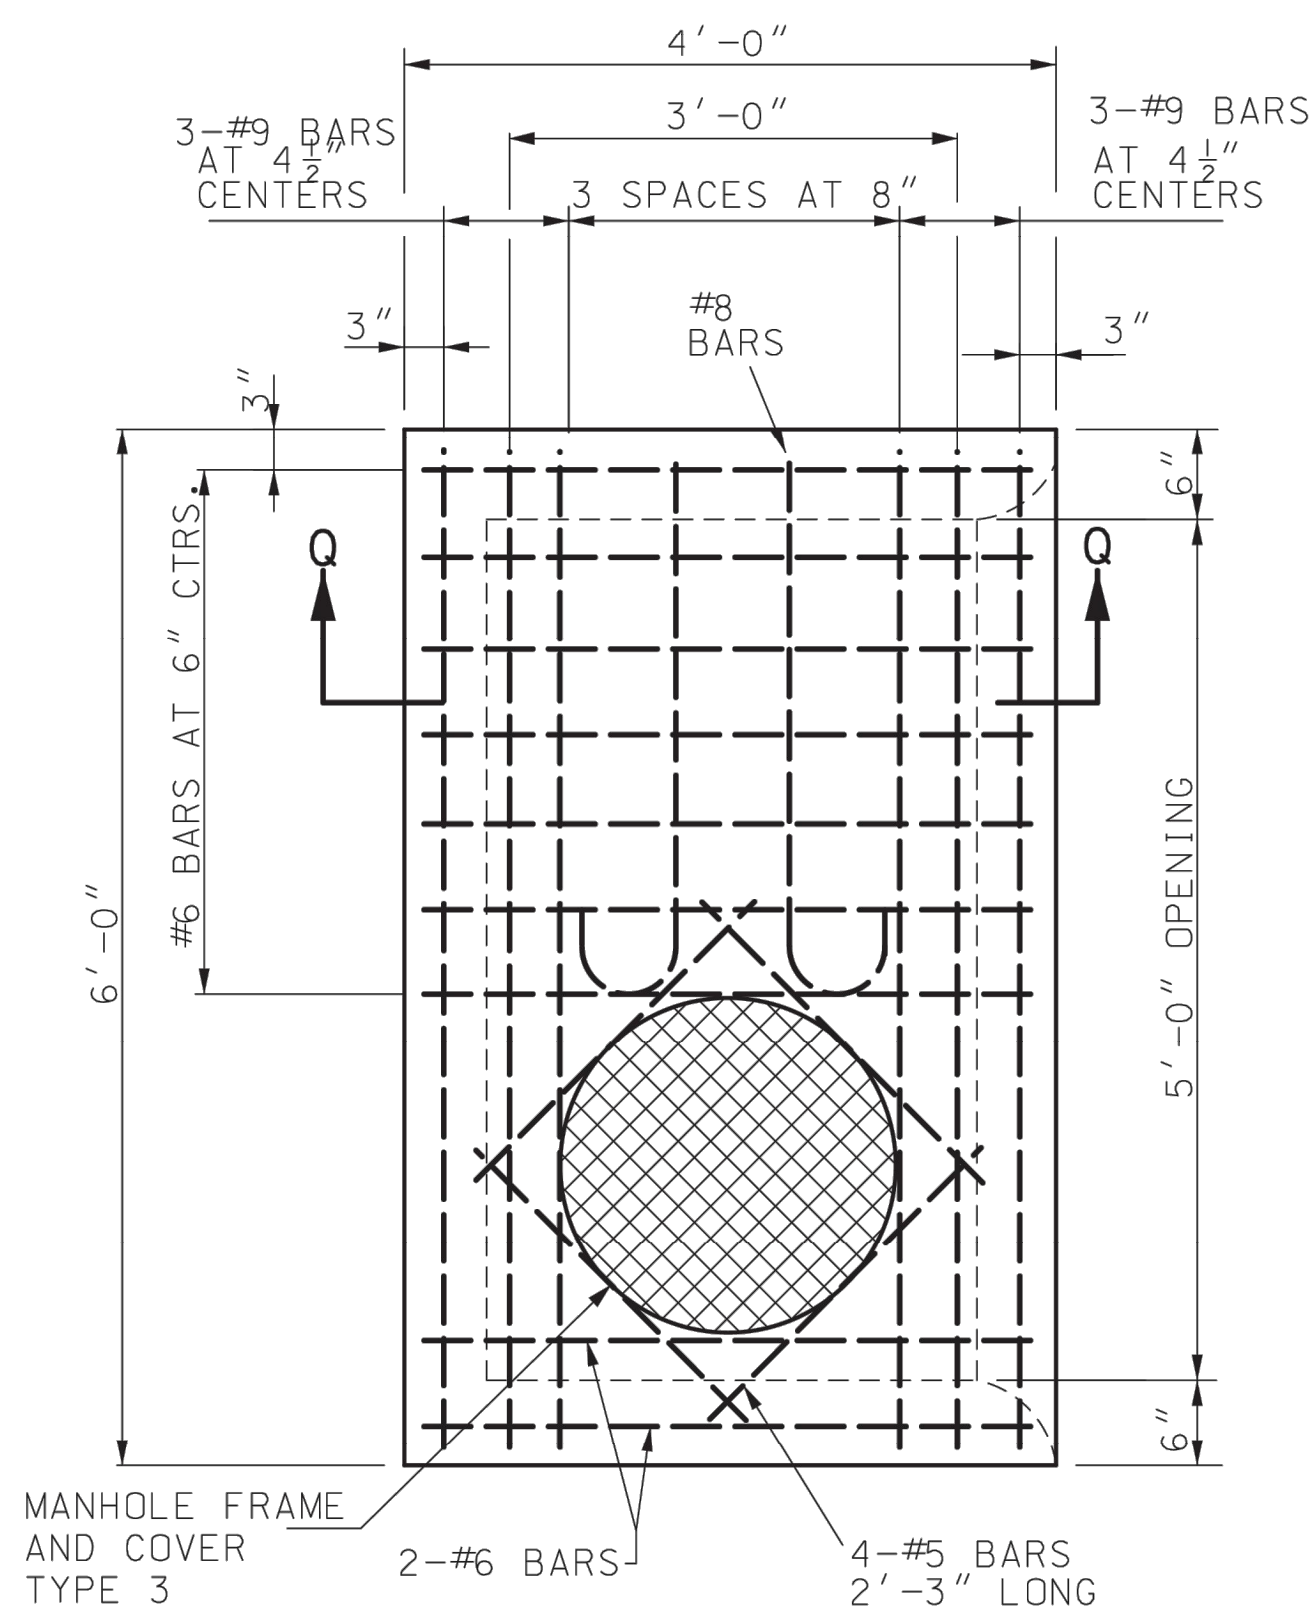

PLAN

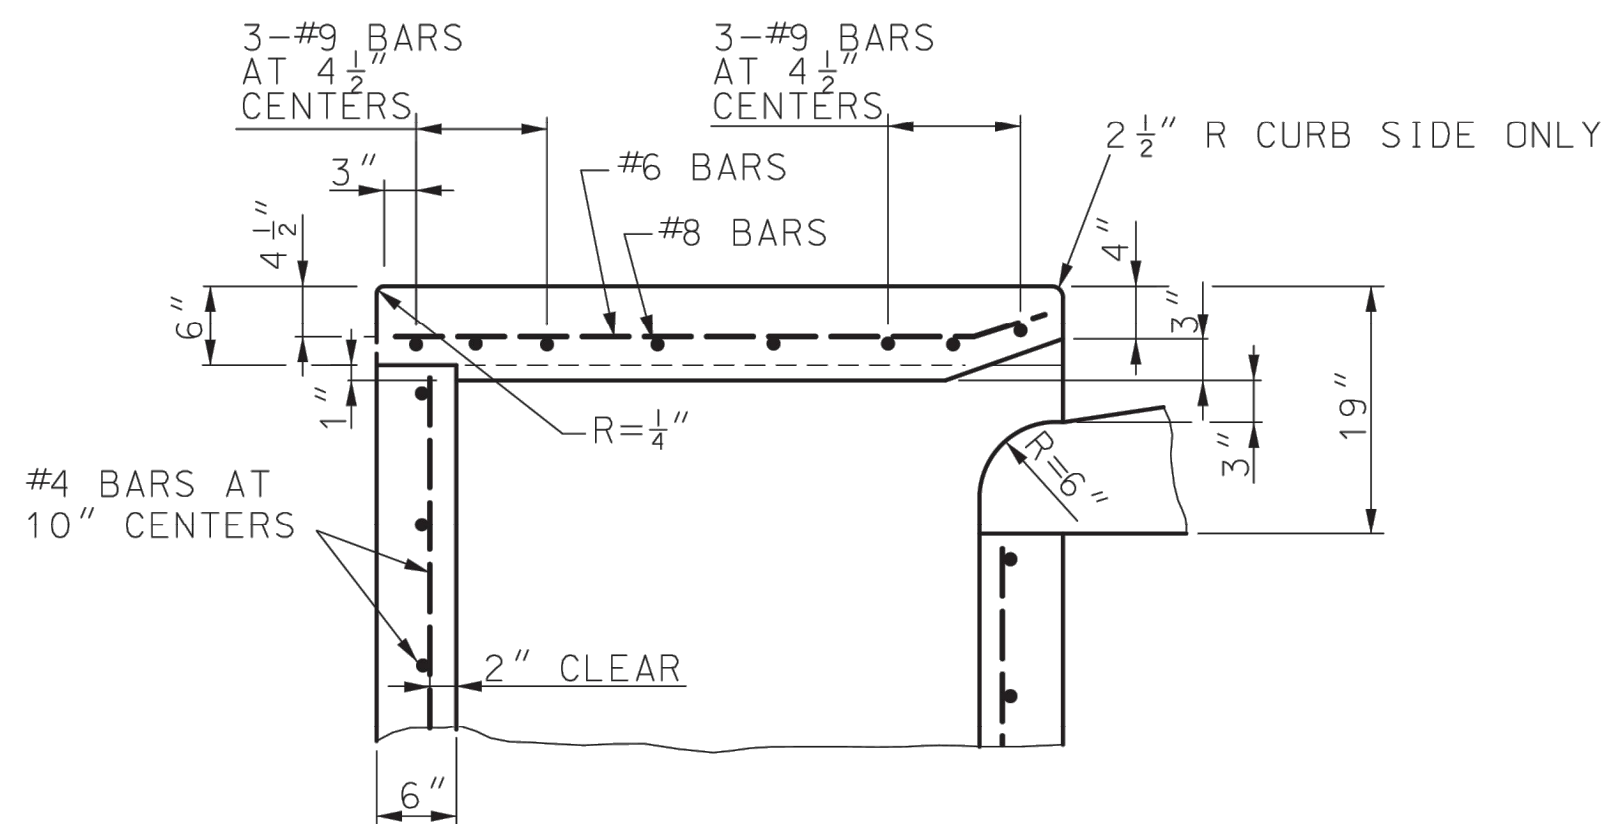

SECTION Q-Q

OPTIONAL PRECAST CURB INLET

5'-0" OPENING

OTHER DETAILS ARE SAME AS
FOR THE 2'-6" OPENING
DROP INLET THIS SHEET.

GENERAL NOTES:

NOTES PERTAINING TO TYPE T:

THE LENGTH AND DEPTH OF THE INLET SHALL BE AS SHOWN ON THE PLANS.


WALLS BETWEEN THE ADJACENT SECTIONS SHALL BE SEALED
IN ACCORDANCE WITH SECTION 726.3.1 OF THE STANDARD
SPECIFICATIONS.

IF DEPTH OF INLET EXCEEDS 6 FEET THE PRECAST UNITS
MAY BE FURNISHED IN TWO OR MORE SECTIONS.

IF TWO OR MORE SECTIONS ARE USED, THE TYPE 3 MANHOLE
FRAME AND COVER SHALL BE IN THE DOWNSTREAM SECTION
ONLY.

IF A 5 FOOT OPENING IS REQUIRED, TWO 2'-6" OPENING
SECTIONS OR ONE 5 FOOT OPENING SECTION MAY BE PROVIDED
AT THE CONTRACTOR'S OPTION.

SEE SHEET 1 FOR STEP DETAILS AND SHEET 4 FOR GENERAL NOTES.

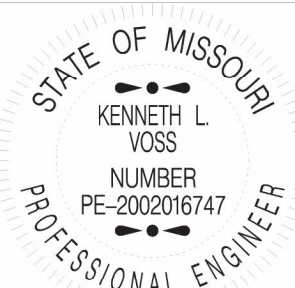		MISSOURI HIGHWAYS AND TRANSPORTATION COMMISSION 105 WEST CAPITOL JEFFERSON CITY, MO 65102 1-888-ASK-MODOT (1-888-275-6636)	
		PRECAST DROP INLET CURB INLET – TYPE T	
THIS SHEET HAS BEEN SIGNED SEALED AND DATED ELECTRONICALLY		DATE EFFECTIVE: <u>1/1/2025</u> DATE PREPARED: <u>10/4/2024</u>	SHEET NO. 6 OF 8
		731.10T	



STEP DIMENSIONS				
SLOPE	TREAD	RISE	X	Y
1:1.5	10 $\frac{1}{2}$ "	7"	10 $\frac{3}{16}$ "	5 $\frac{1}{4}$ "
1:2	12"	6"	10 $\frac{3}{8}$ "	5 $\frac{9}{16}$ "
1:3	14 $\frac{1}{4}$ "	4 $\frac{3}{4}$ "	9 $\frac{1}{2}$ "	5 $\frac{1}{4}$ "



SAFETY RAIL DETAILS



GENERAL NOTES:


STAIRWAY SHALL HAVE SAFETY RAILS AT BOTH SIDES OF ALL STEPS.

RAILINGS AND POSTS MAY BE EITHER ROUND OR SQUARE STEEL OF GOOD COMMERCIAL WELDABLE QUALITY OR ALUMINUM ALLOY 6061-T6 OR 6063-T6.

STEEL RAILINGS AND POSTS SHALL BE GALVANIZED AFTER FABRICATION IN ACCORDANCE WITH AASHTO M111.

ALL JOINTS SHALL BE CONTINUOUS WELDED AND GROUND SMOOTH.


ALL RAILING SHALL HAVE A 1/4" WEEP HOLE NEAR ALL INTERSECTING RAILING CONNECTIONS.

 

REVISIONS


SEDALIA, MISSOURI

F:\2025\0100\01500\025-01245\40-Design\AutoCAD\Final Plans\Sheets\TFTPAVEMENT MARKING AND SIGNING\F_SAS_02501245.dwg
DATE: Jul 25, 2025 10:13am USER: jstrelz

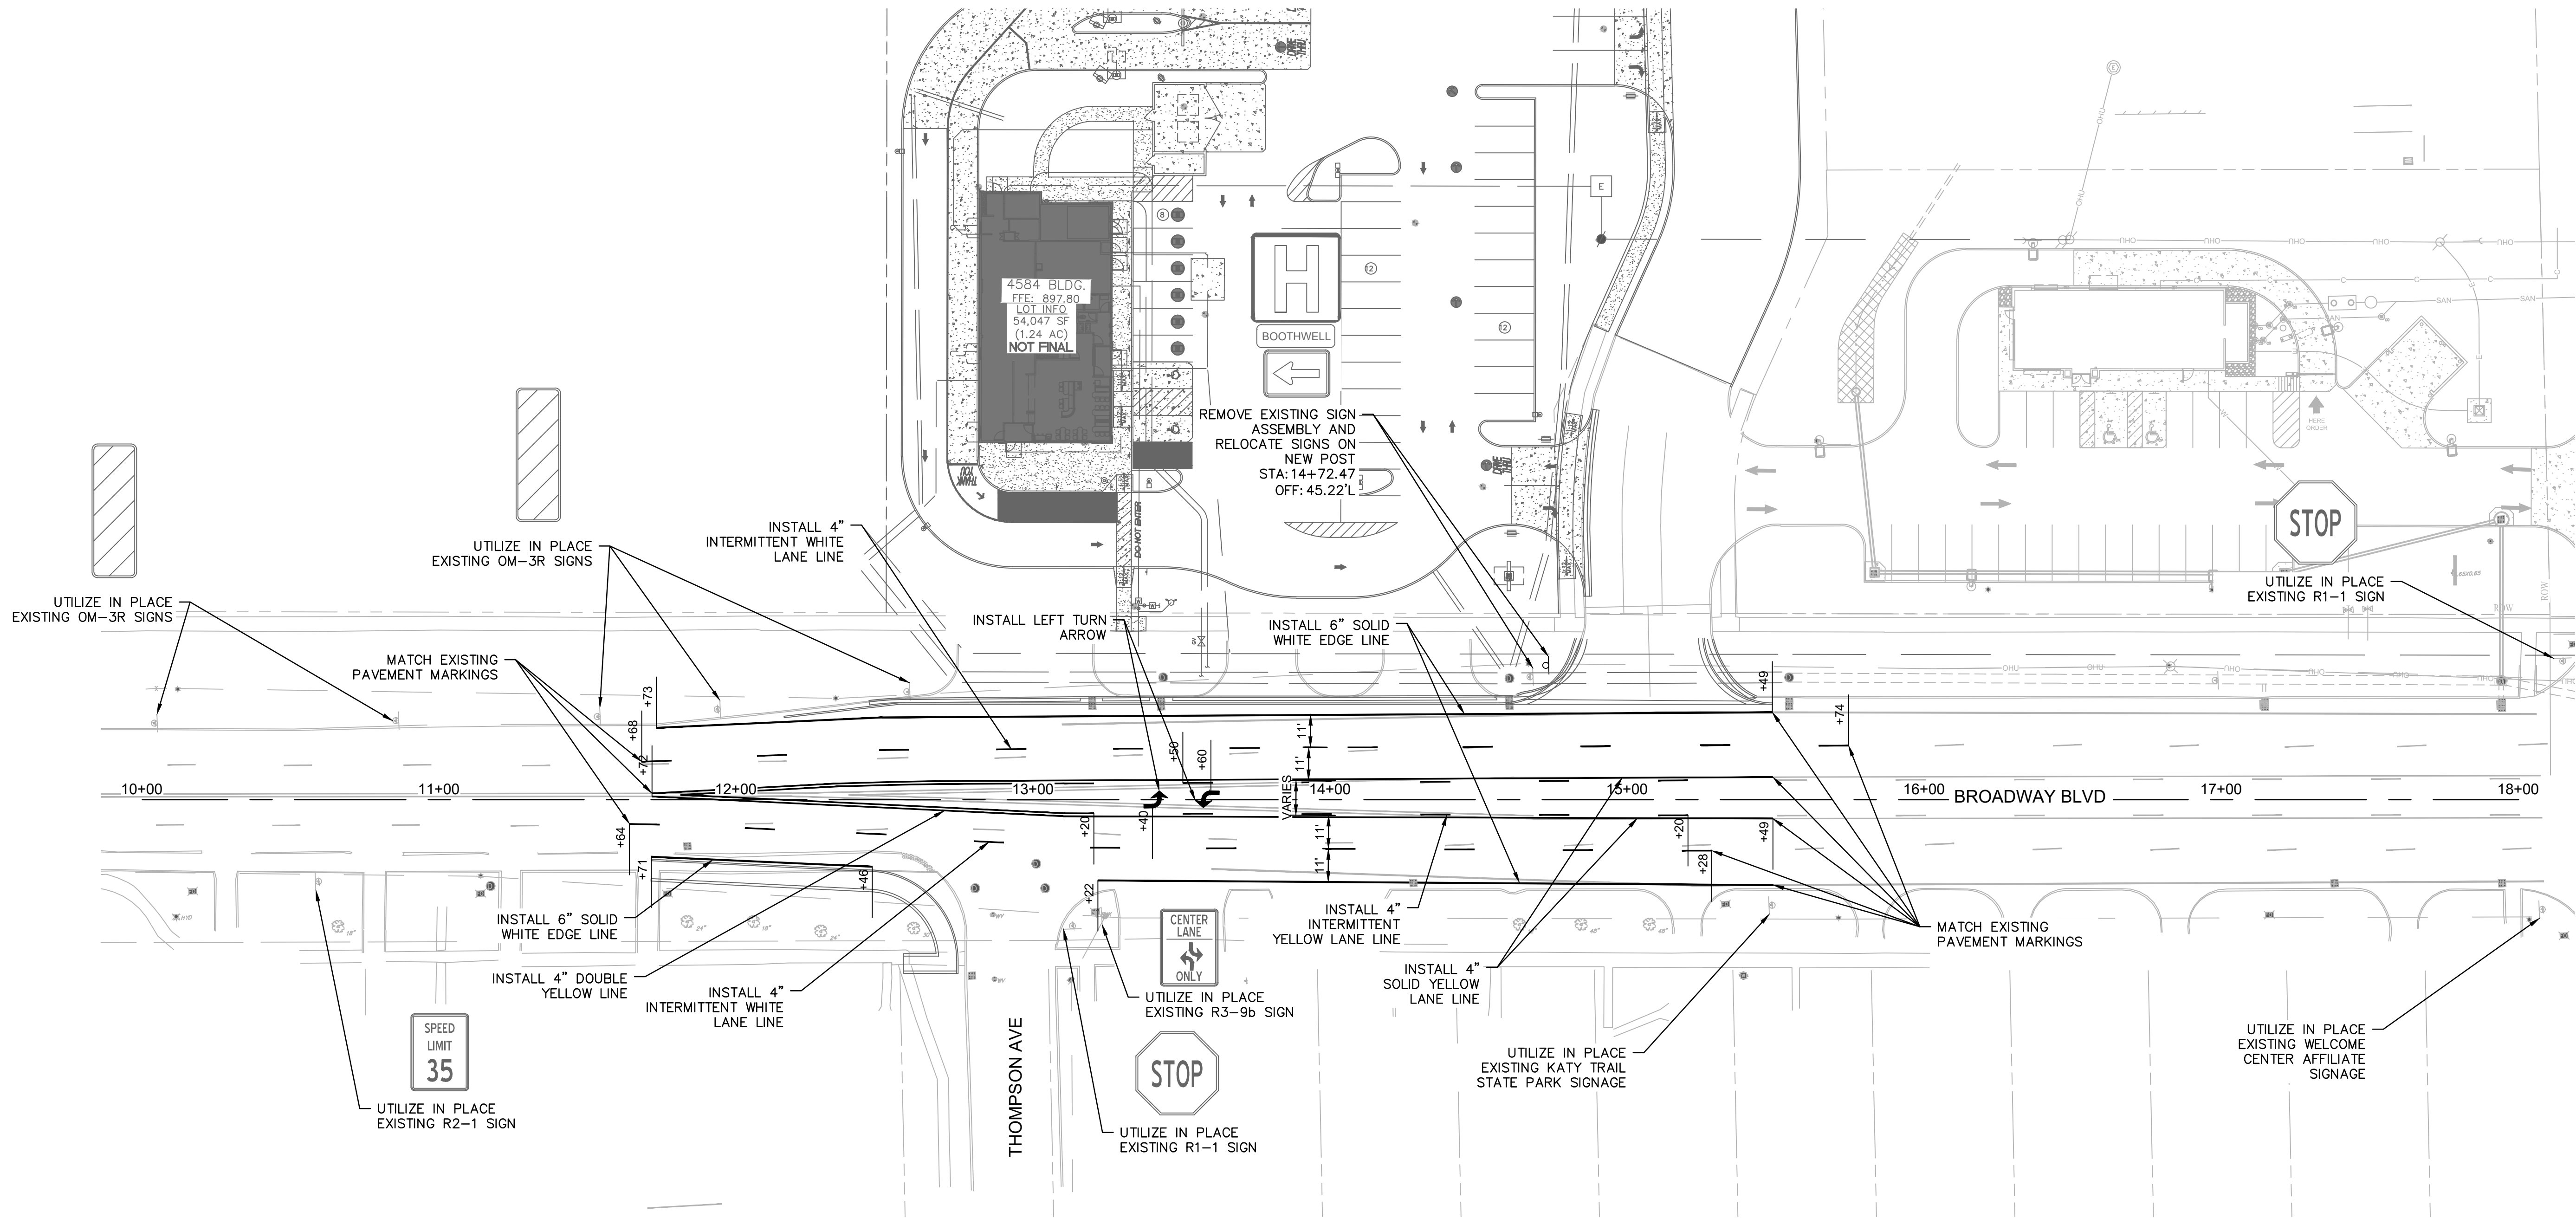


GENERAL NOTES:

1. SEE STANDARD PLAN 620.00 FOR PAVEMENT MARKING DETAILS.
2. CONTRACTOR TO OBLITERATE CONFLICTING PAVEMENT MARKINGS.
3. INTERMITTENT WHITE AND YELLOW MARKINGS ARE 10' LONG WITH 30' SKIPS.

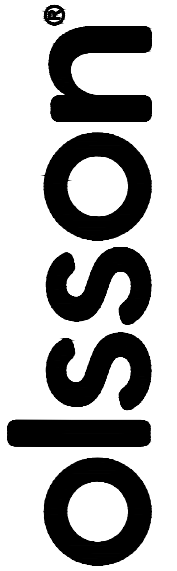

7301 West 133rd Street
Suite 200
Overland Park, KS 66213
olsson.com
TEL 913.381.1170
FAX 913.381.1174
Olsson - Engineering
Missouri COA #001592

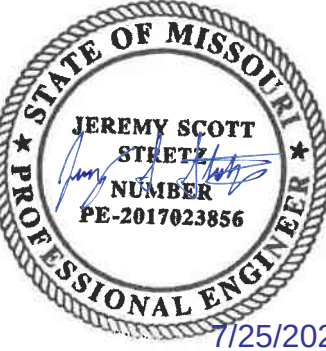

BY _____
DESCRIPTION _____
DATE _____
REV. NO. _____

PAVEMENT MARKING
AND SIGNING PLAN

US HWY 50 (BROADWAY BLVD)
PUBLIC IMPROVEMENTS

SEDALIA, MO

2025

drawn by: SEL
designed by: JMP
project no.: 025-01245
date: 07/25/2025

SHEET
21 of 33

PAVEMENT MARKING								
STA.	STA.	LOCATION	HIGH BUILD WATERBORNE PAINT				PREFORMED THERMOPLASTIC	REMARKS
			4" BROKEN	4" SOLID	6" SOLID	4" BROKEN	LEFT-TURN	
			LANE LINE	LANE LINE	EDGE LINE	LANE LINE	ARROW	
			YELLOW	YELLOW	WHITE	WHITE	WHITE	
			(L.F.)	(L.F.)	(L.F.)	(L.F.)	(EACH)	
11+68	15+74	BROADWAY BLVD				406		
11+72	13+21	BROADWAY BLVD		149				
11+72	13+21	BROADWAY BLVD		149				
11+72	15+50	BROADWAY BLVD		378				
11+72	15+50	BROADWAY BLVD		378				
11+73	15+49	BROADWAY BLVD			376			
13+55	15+25	BROADWAY BLVD	170					
13+55	15+25	BROADWAY BLVD	170					
11+64	15+28	BROADWAY BLVD				364		
11+72	12+47	BROADWAY BLVD			75			
13+20	15+48	BROADWAY BLVD			228			
13+46		BROADWAY BLVD					1	
13+64		BROADWAY BLVD					1	
Subtotal:			340	1054	679	770	2	
Multiplier:			1.00	1.00	1.00	0.25	1.00	
TOTAL:			340	1054	679	193	2	

[illegible]

drawn by: _____ SEL
designed by: _____ JMP
project no.: _____ 025-01245
date: _____ 07/25/2025



C:\Temp\AcPublish_17792\F_TC_02501245.dwg
DATE: Jul 25, 2025 10:12am USER: jstretz

MATCHLINE A




LEGEND

- Phase 1 Work Area
- Type III Barricade
- Sign Symbol
- Channelizing Device
- Direction of Traffic

NOTES:

- 1) ALL TRAFFIC CONTROL SHALL FOLLOW CURRENT MODOT/MUTCD STANDARDS AND SPECIFICATIONS.
- 2) CONTRACTOR TO MAINTAIN SIDEWALK ACCESS ALONG THE NORTHSIDE OF BROADWAY BLVD DURING CONSTRUCTION.

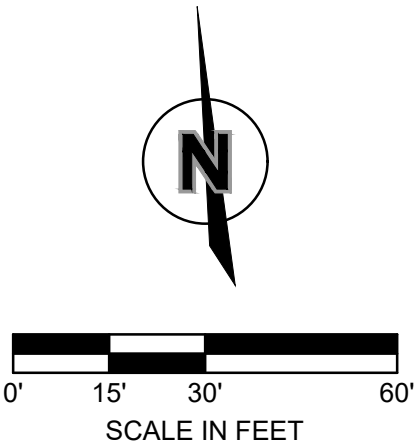

drawn by: SEL
designed by: JMP
project no.: 025-01245
date: 07/25/2025

REV. NO.	DATE	DESCRIPTION	BY



Olsson - Engineering
Missouri COA #001592
FAX 913.381.1174
TEL 913.381.1170
olsson.com
Suite 200
Overland Park, KS 66213
7301 West 133rd Street




LEGEND

-  *Phase 2 Work Area*
 *Type III Barricade*
 *Sign Symbol*
 *Channelizing Device*
 *Direction of Traffic*

NOTES:

- 1) ALL TRAFFIC CONTROL SHALL FOLLOW CURRENT MODOT/MUTCD STANDARDS AND SPECIFICATIONS.
- 2) CONTRACTOR TO MAINTAIN SIDEWALK ACCESS ALONG THE NORTHSIDE OF BROADWAY BLVD DURING CONSTRUCTION.

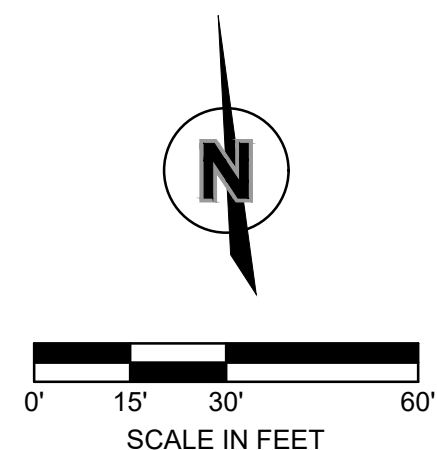




NOTES:

- 1) ALL TRAFFIC CONTROL SHALL FOLLOW CURRENT
MODOT/MUTCD STANDARDS AND SPECIFICATIONS.



LEGEND

-  Phase 3 Work Area
-  Type III Barricade
-  ADA Barricade
-  Sign Symbol
-  Channelizing Device
-  Direction of Traffic

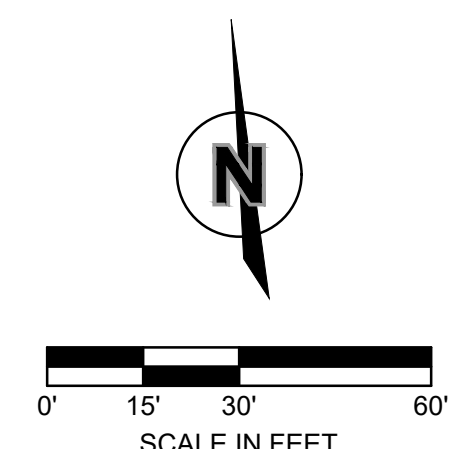

C:\Temp\AcPublish_17792\F_TC_02501245.dwg
DATE: Jul 25, 2025 10:13am USER: jstretz

olson®

7301 West 133rd Street
Suite 200
Overland Park, KS 66213
olsson.com
TEL 913.381.1170
FAX 913.381.1174
Olsson - Engineering
Missouri COA #001592



TRAFFIC CONTROL PLAN PHASE 3	REV. NO.	DATE	DESCRIPTION	BY
US HWY 50 (BROADWAY BLVD) PUBLIC IMPROVEMENTS				
SEDALIA, MO	2025	REVISIONS		

drawn by: _____ SEL

designed by: _____ JMR

project no.: _____ 025-01245

date: _____ 07/25/2025

SHEET

27 of 33

MATCHLINE E





LEGEND

-  Phase 3 Work Area
-  Type III Barricade
-  Sign Symbol
-  Channelizing Device
-  Direction of Traffic

NOTES:






- 1) ALL TRAFFIC CONTROL SHALL FOLLOW CURRENT
MODOT/MUTCD STANDARDS AND SPECIFICATIONS.

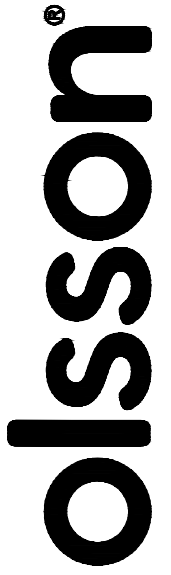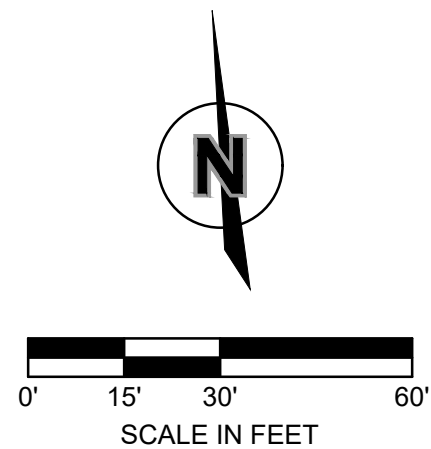

7301 West 133rd Street
Suite 200
Overland Park, KS 66213
olsson.com
TEL 913.381.1170
FAX 913.381.1174
Olsson - Engineering
Missouri COA #001592



drawn by: _____ SEL designed by: _____ JIMP project no.: _____ 025-01245 date: _____ 07/25/2025		TRAFFIC CONTROL PLAN PHASE 3		REV. NO.	DATE	DESCRIPTION	BY
US HWY 50 (BROADWAY BLVD) PUBLIC IMPROVEMENTS							
SEDALIA, MO		2025	REVISIONS				
SHEET 28 of 33							

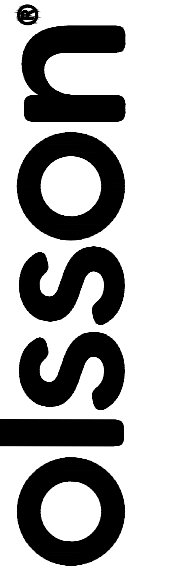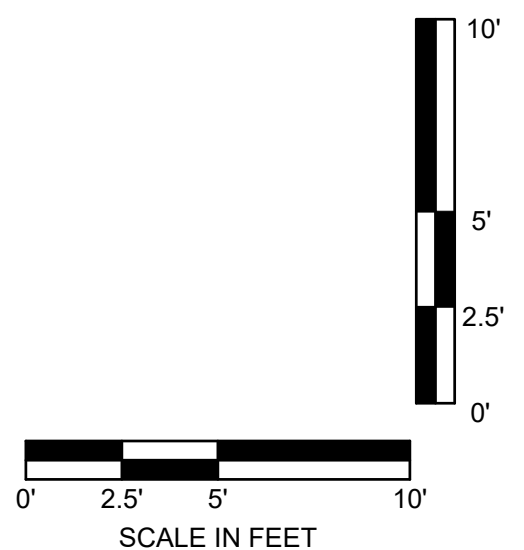
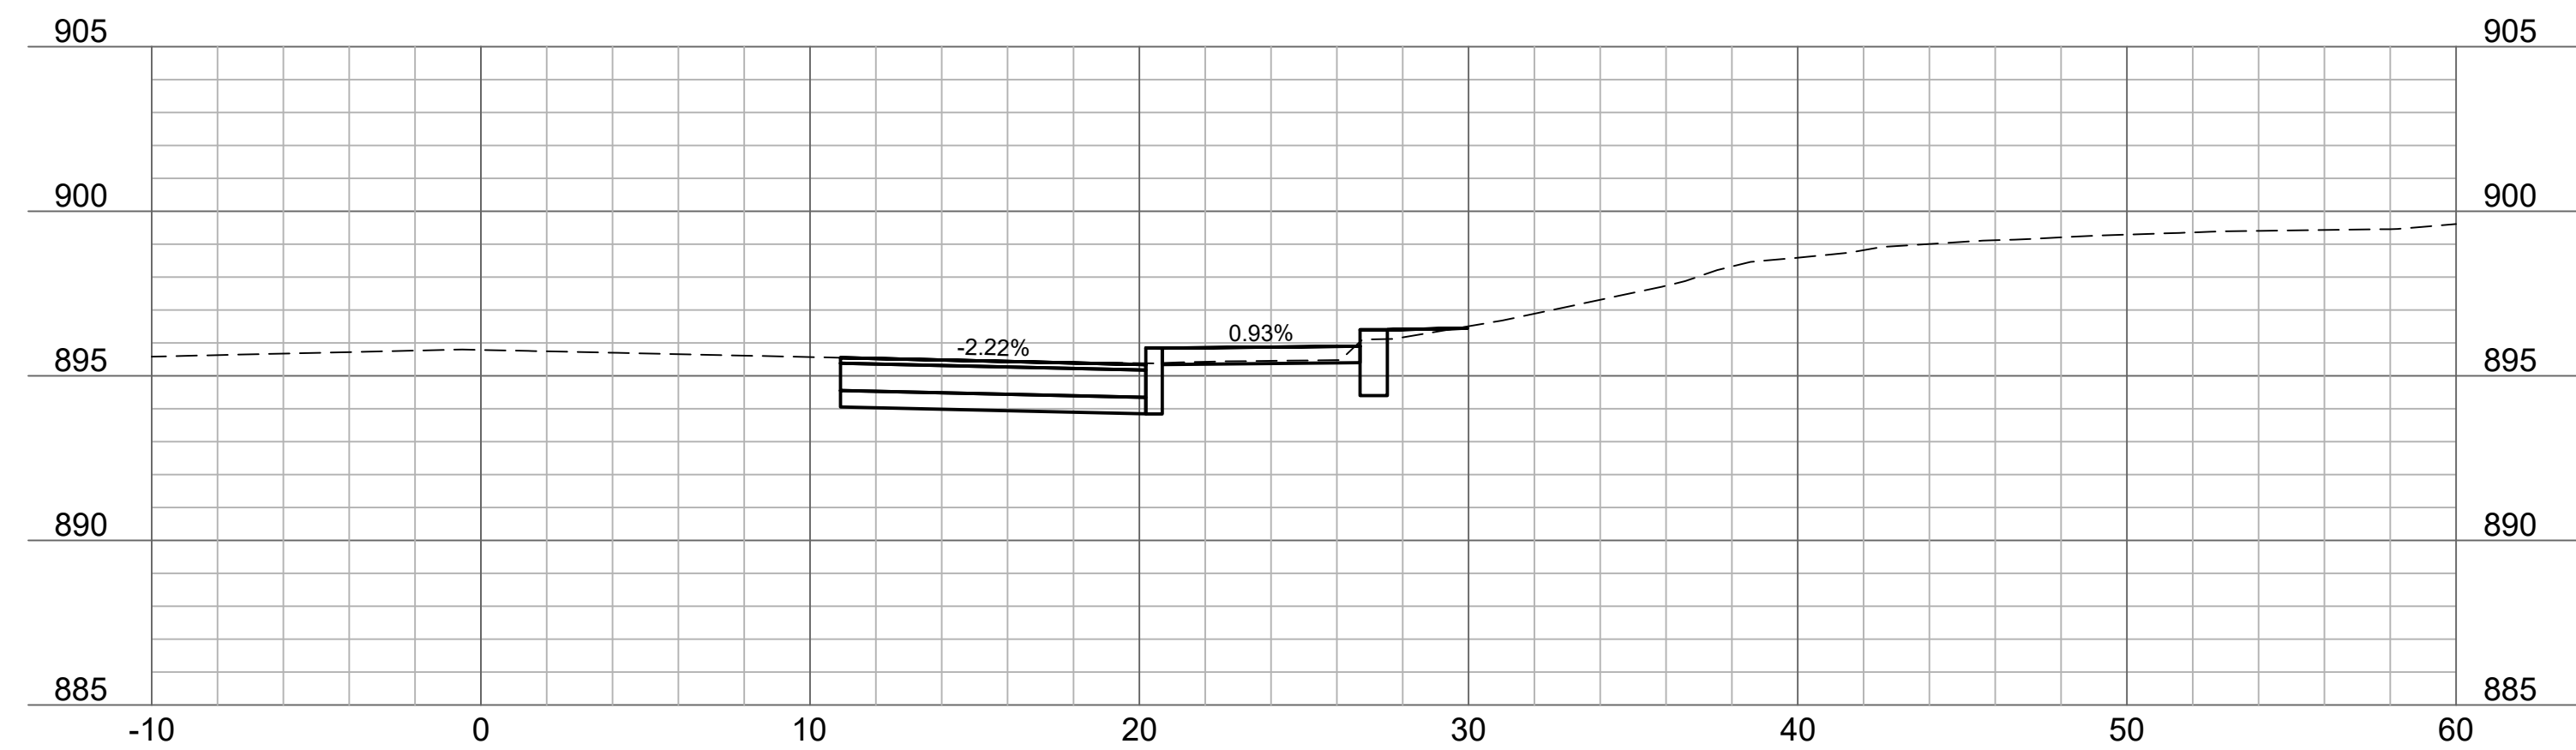
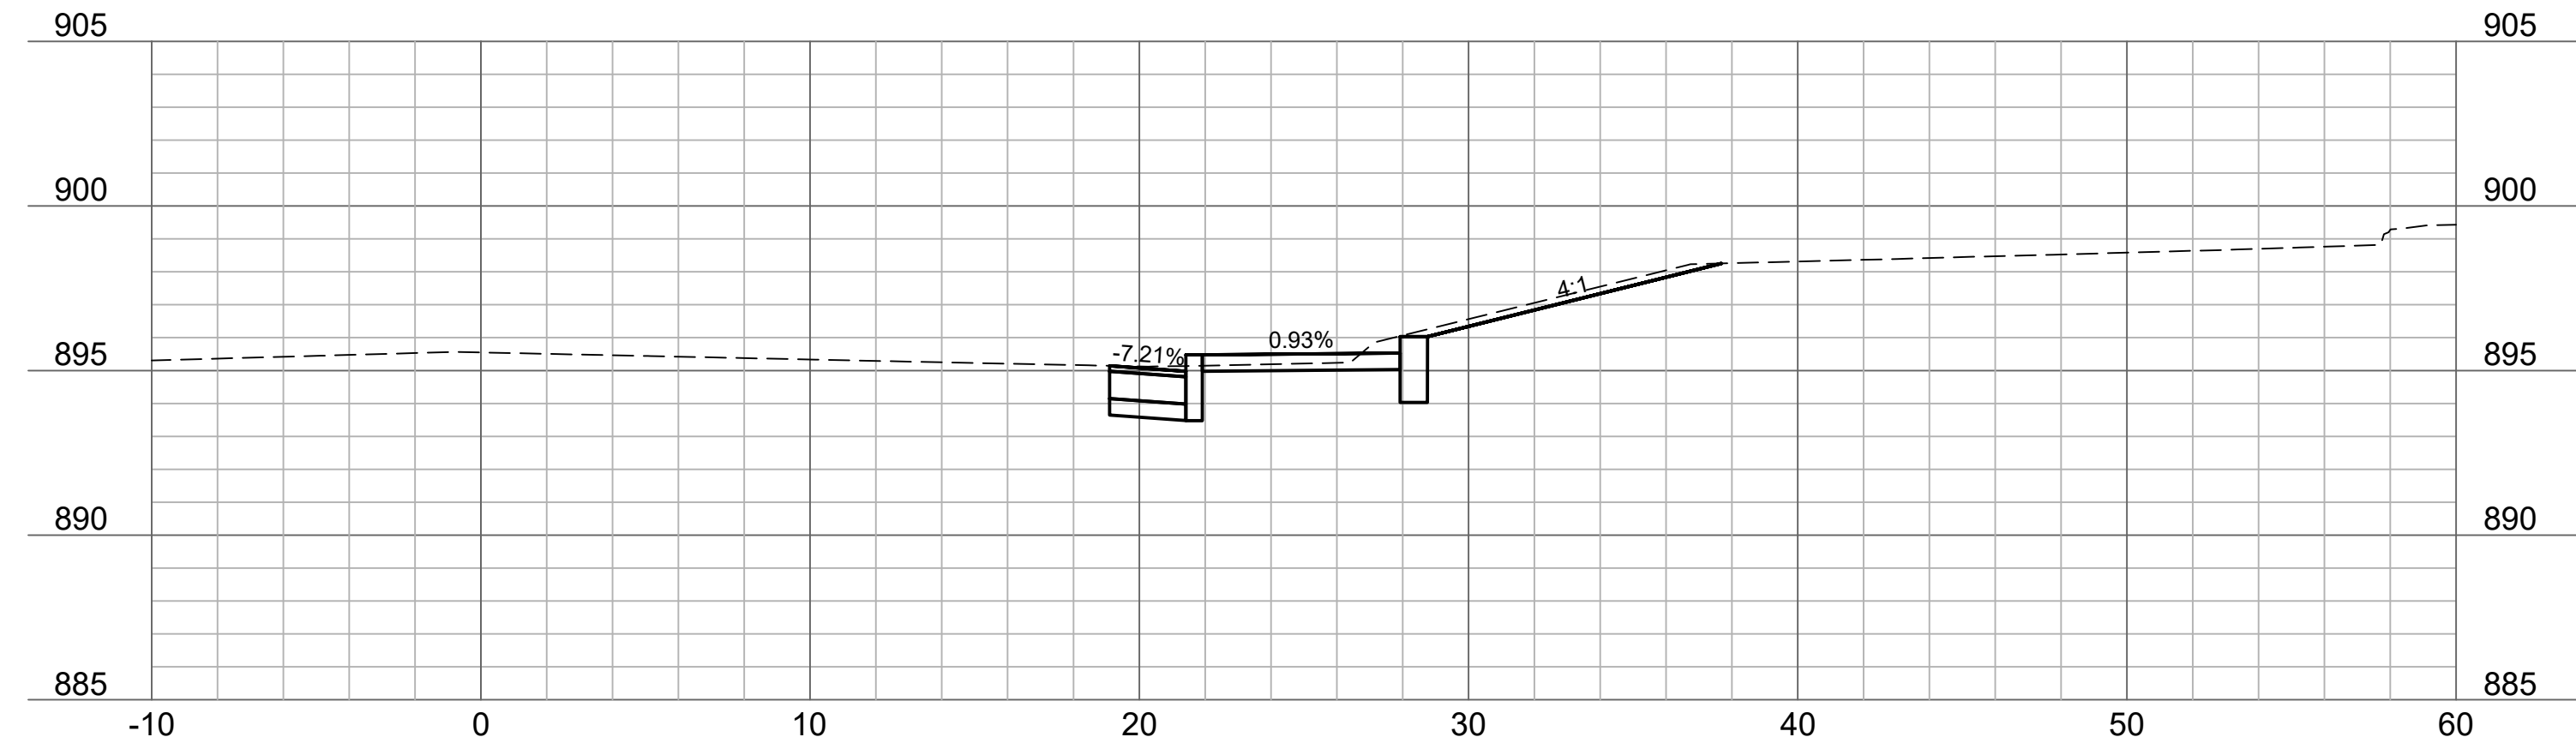
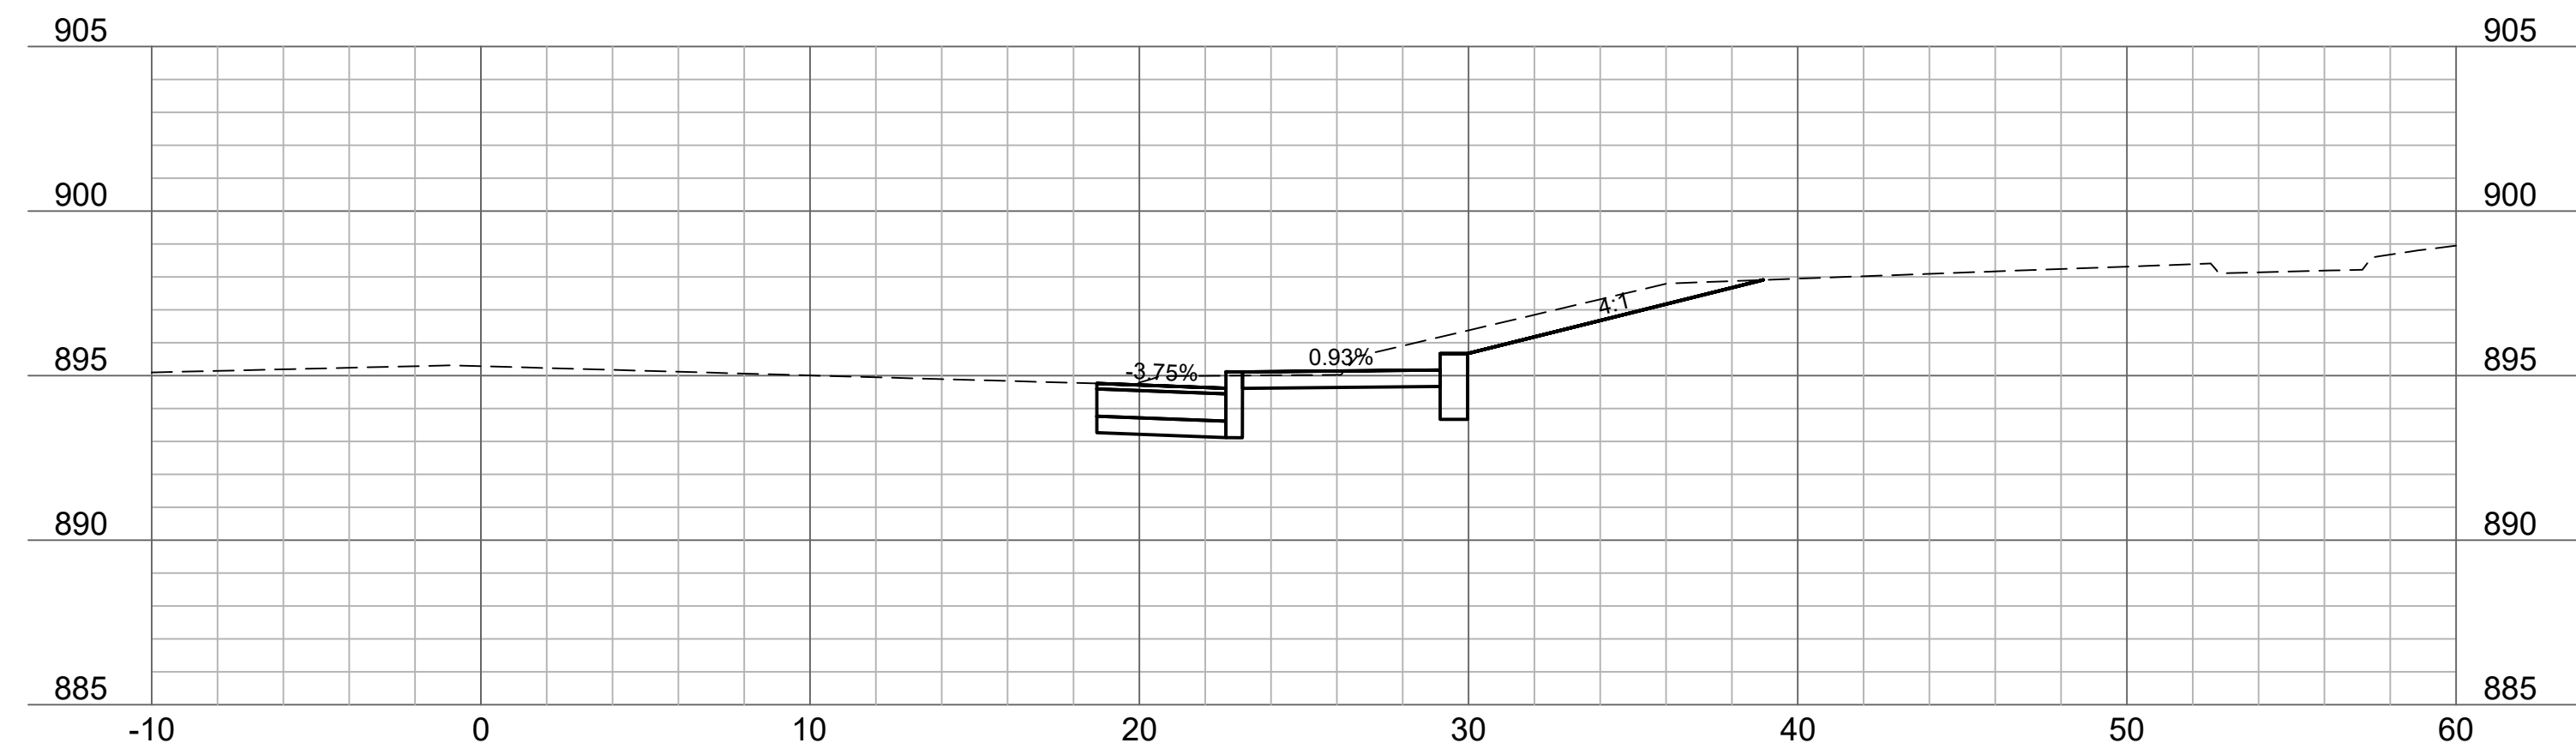


301 West 133rd Street
Suite 200
Overland Park, KS 66213
sson.com
EL 913.381.1170
AX 913.381.1174
lsson - Engineering
Missouri COA #001592

[illegible]

CROSS SECTIONS BROADWAY BLVD.	
US HWY 50 (BROADWAY BLVD.) PUBLIC IMPROVEMENTS	
SEDALIA, MISSOURI	2025

Drawn by: DAC
Designed by: DAC
Project no.: 025-01245
Date: 07.25.2025

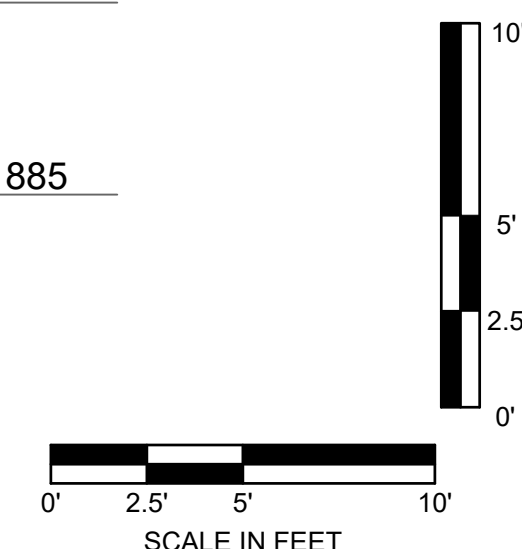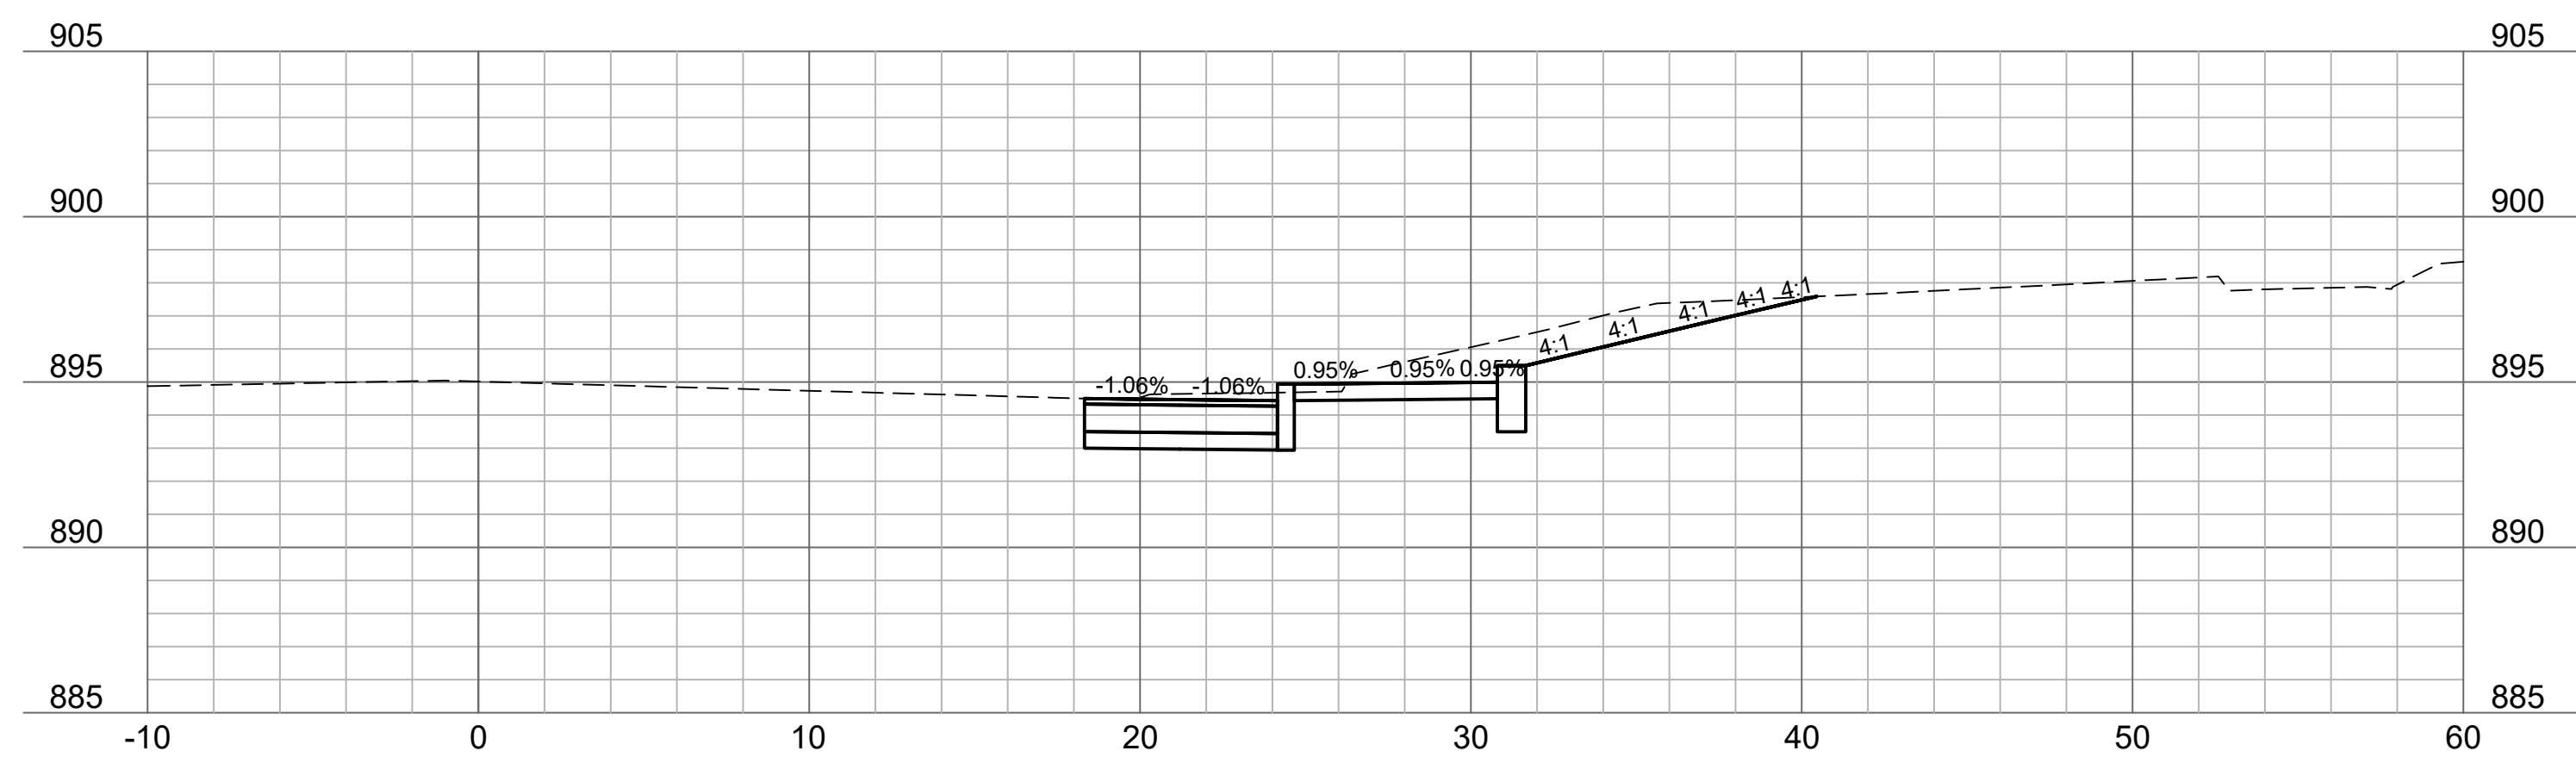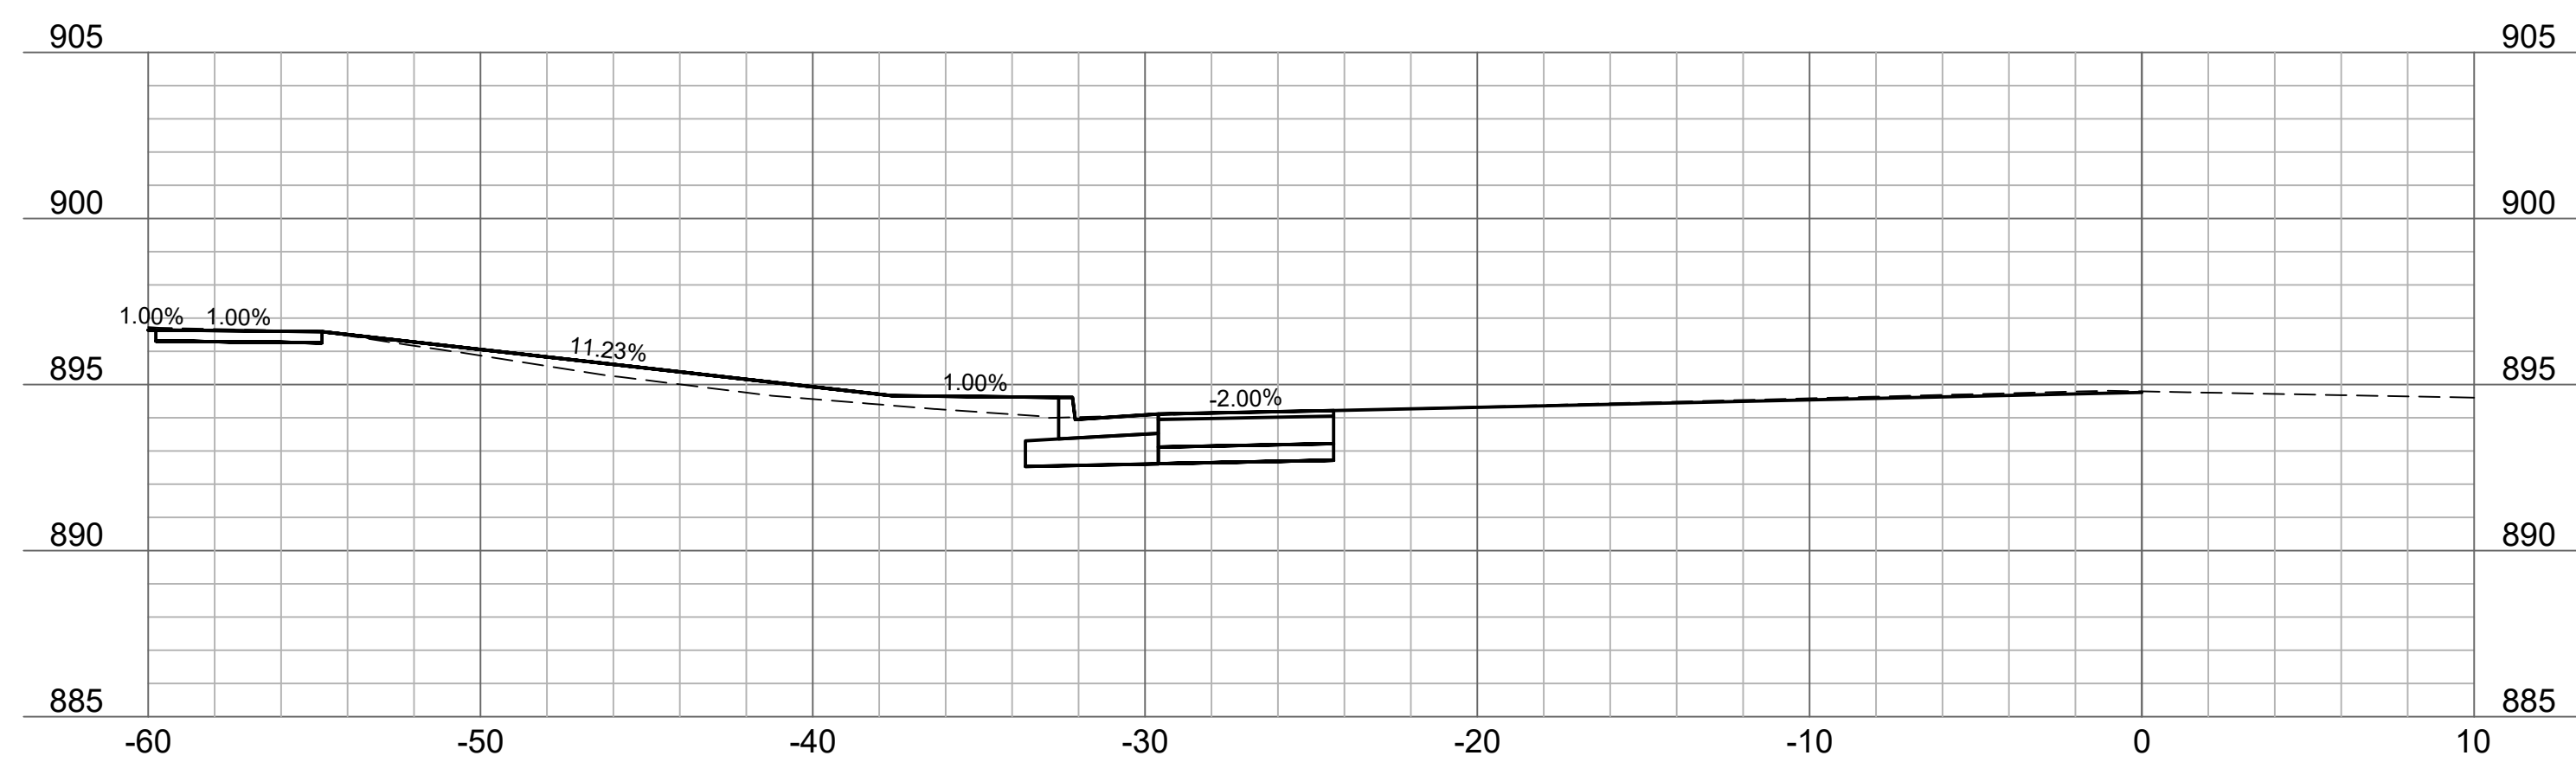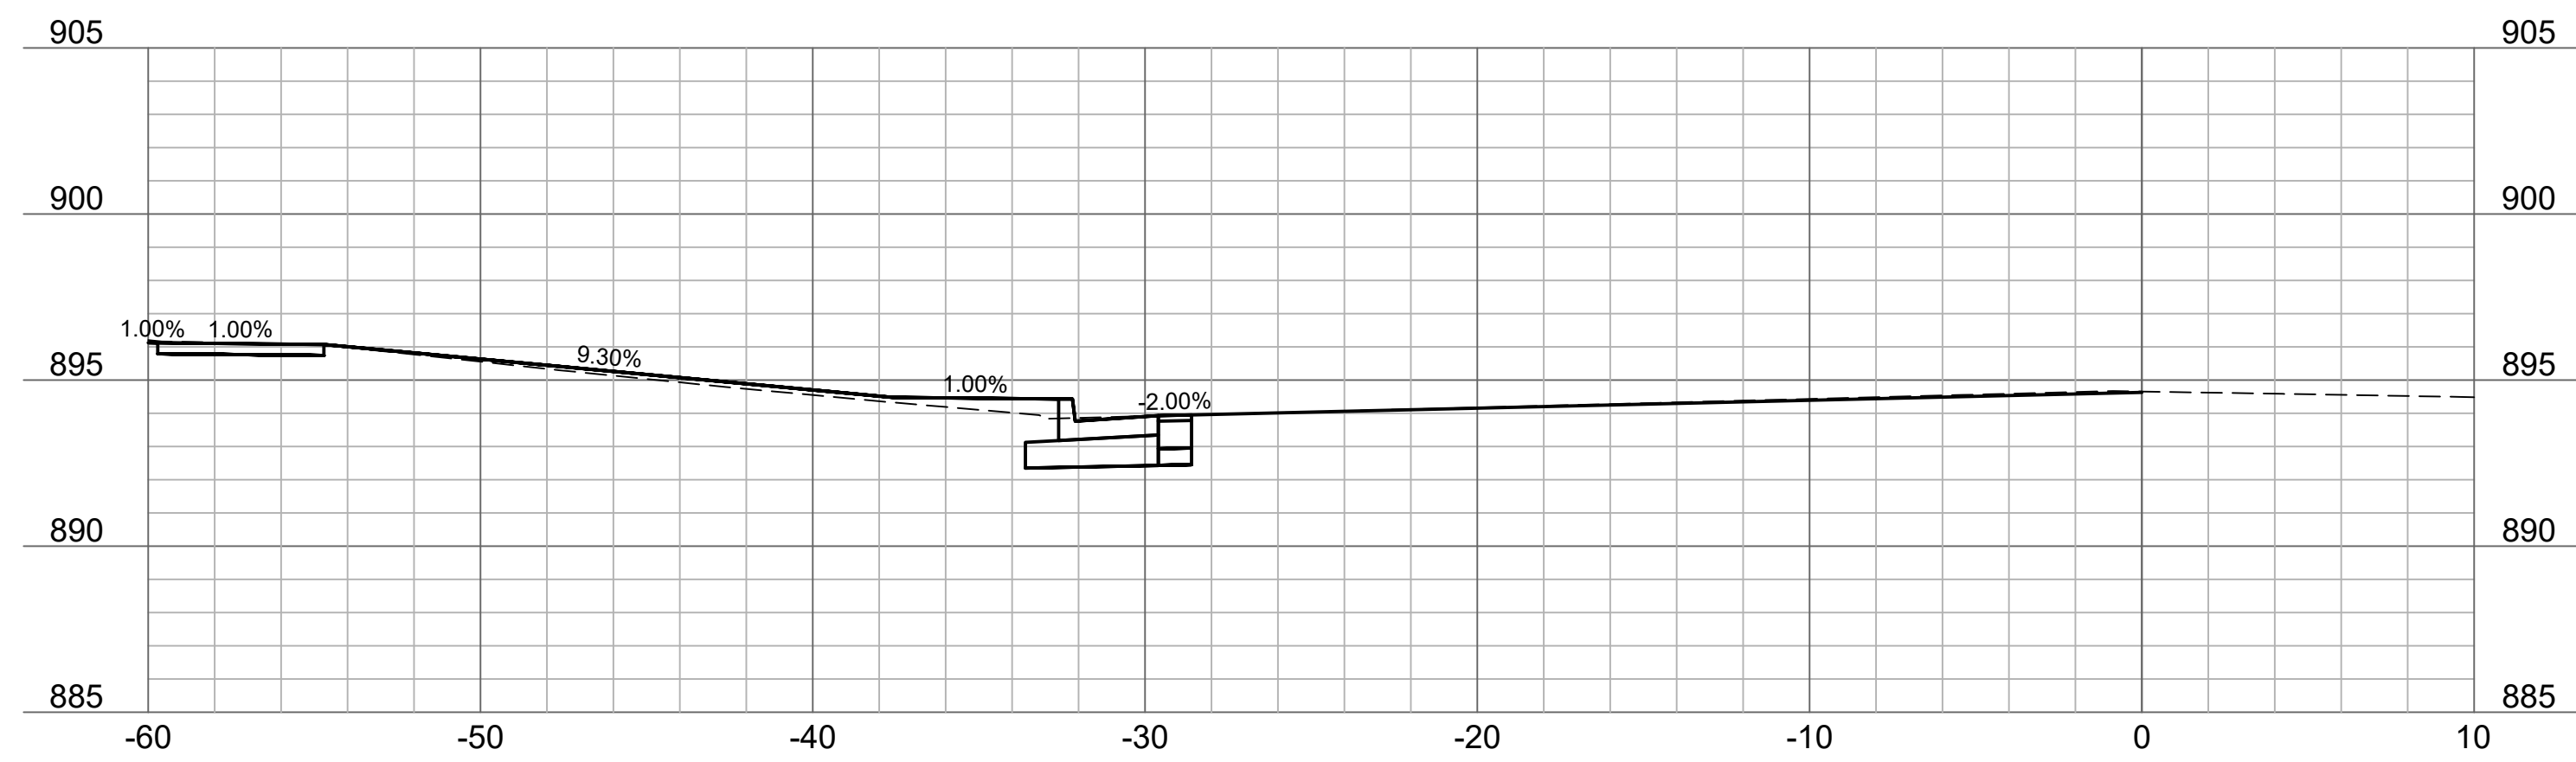

7301 West 133rd Street
Suite 200
Overland Park, KS 66213
olsson.com
TEL 913.381.1170
FAX 913.381.1174
Olsson - Engineering
Missouri COA #001592

[illegible]






CROSS SECTIONS
BROADWAY BLVD.

US HWY 50 (BROADWAY BLVD.)
PUBLIC IMPROVEMENTS

SEDALIA, MISSOURI

2025	
------	--

drawn by: _____ DAC
designed by: _____ DAC
project no.: _____ 025-01245
date: _____ 07.25.2025

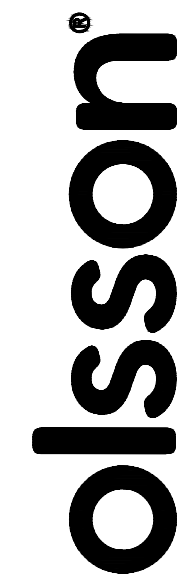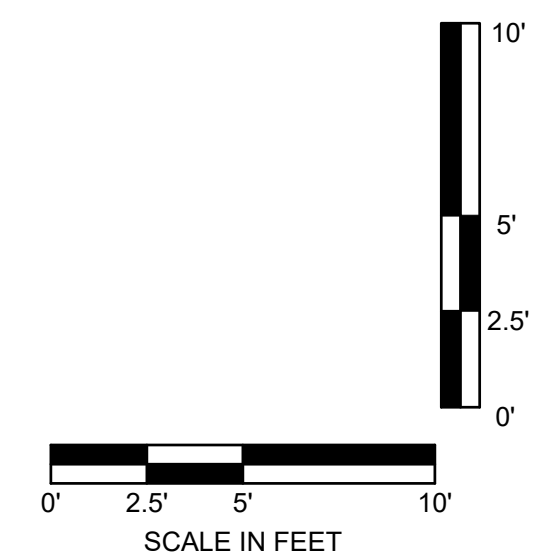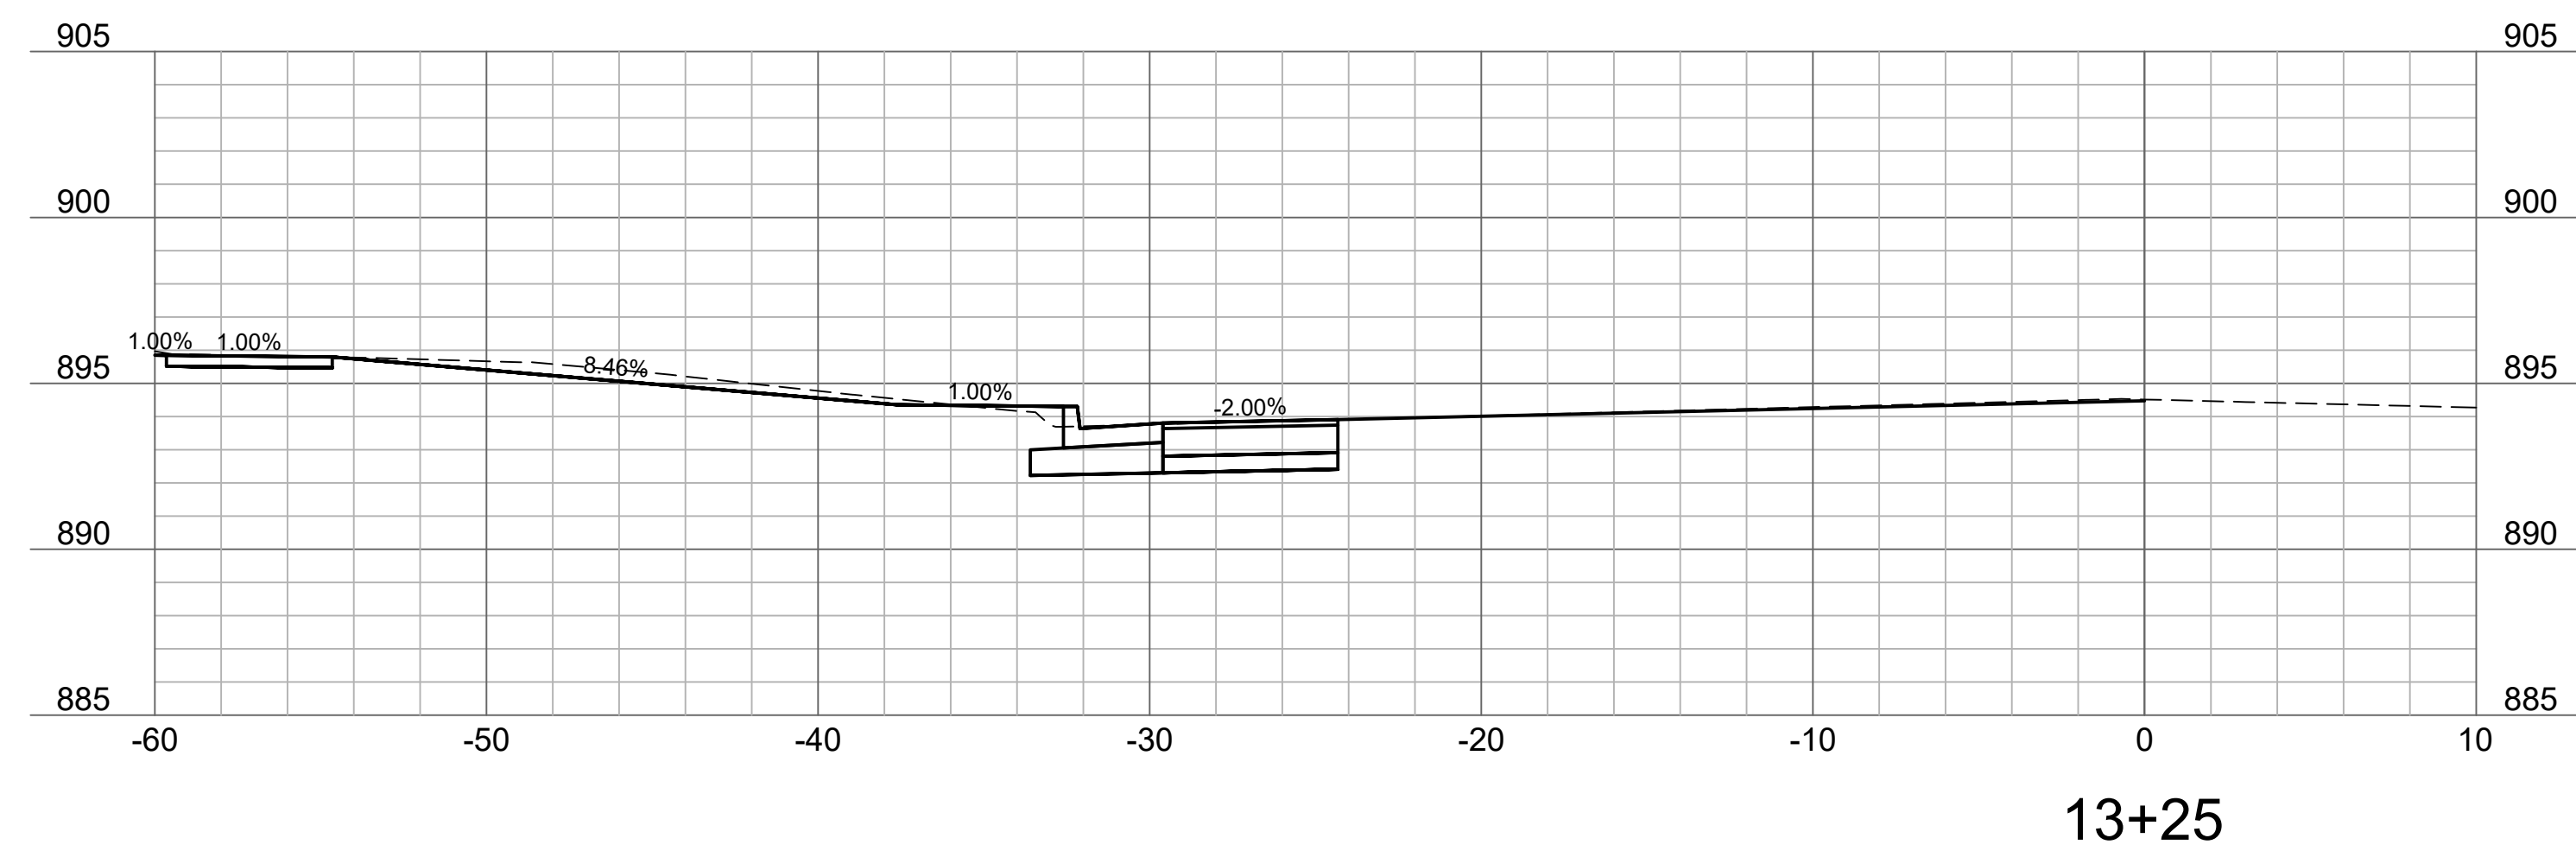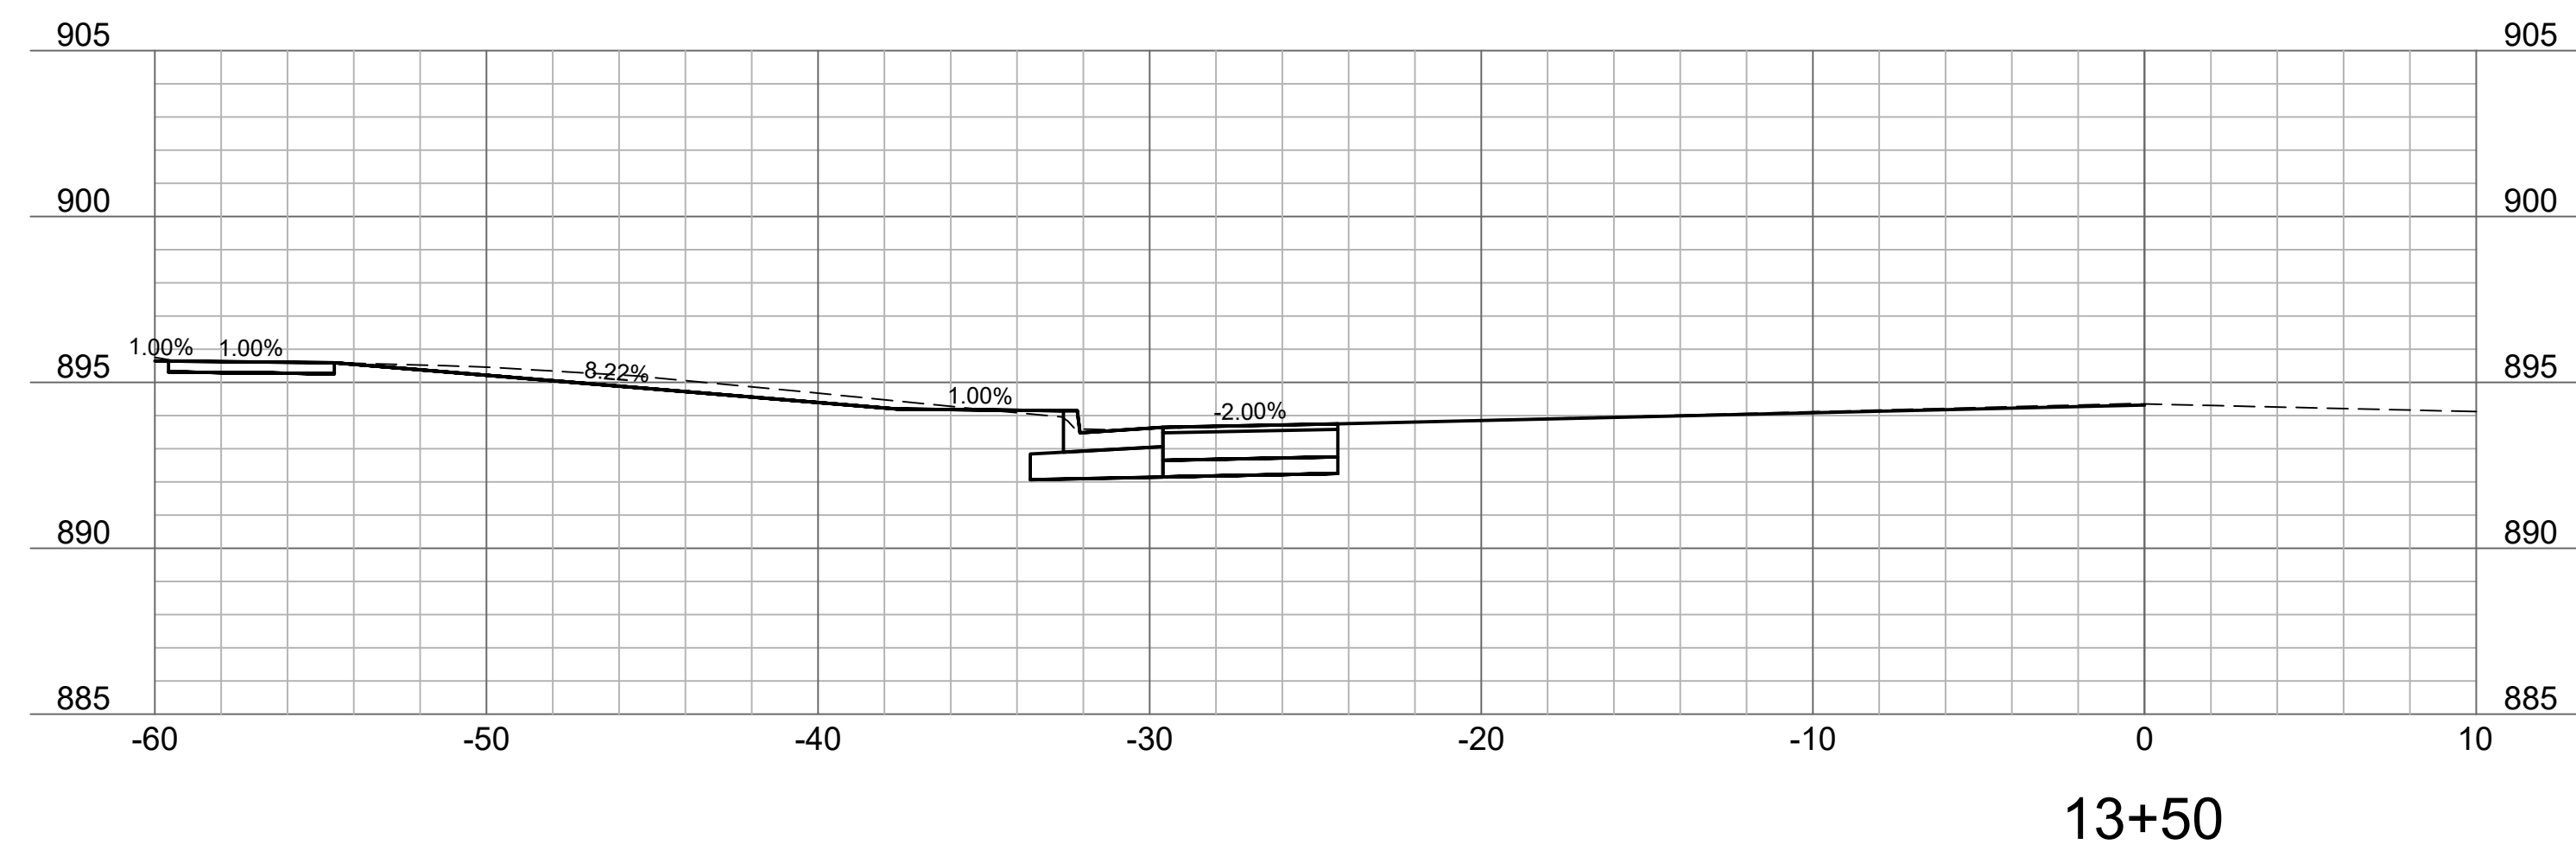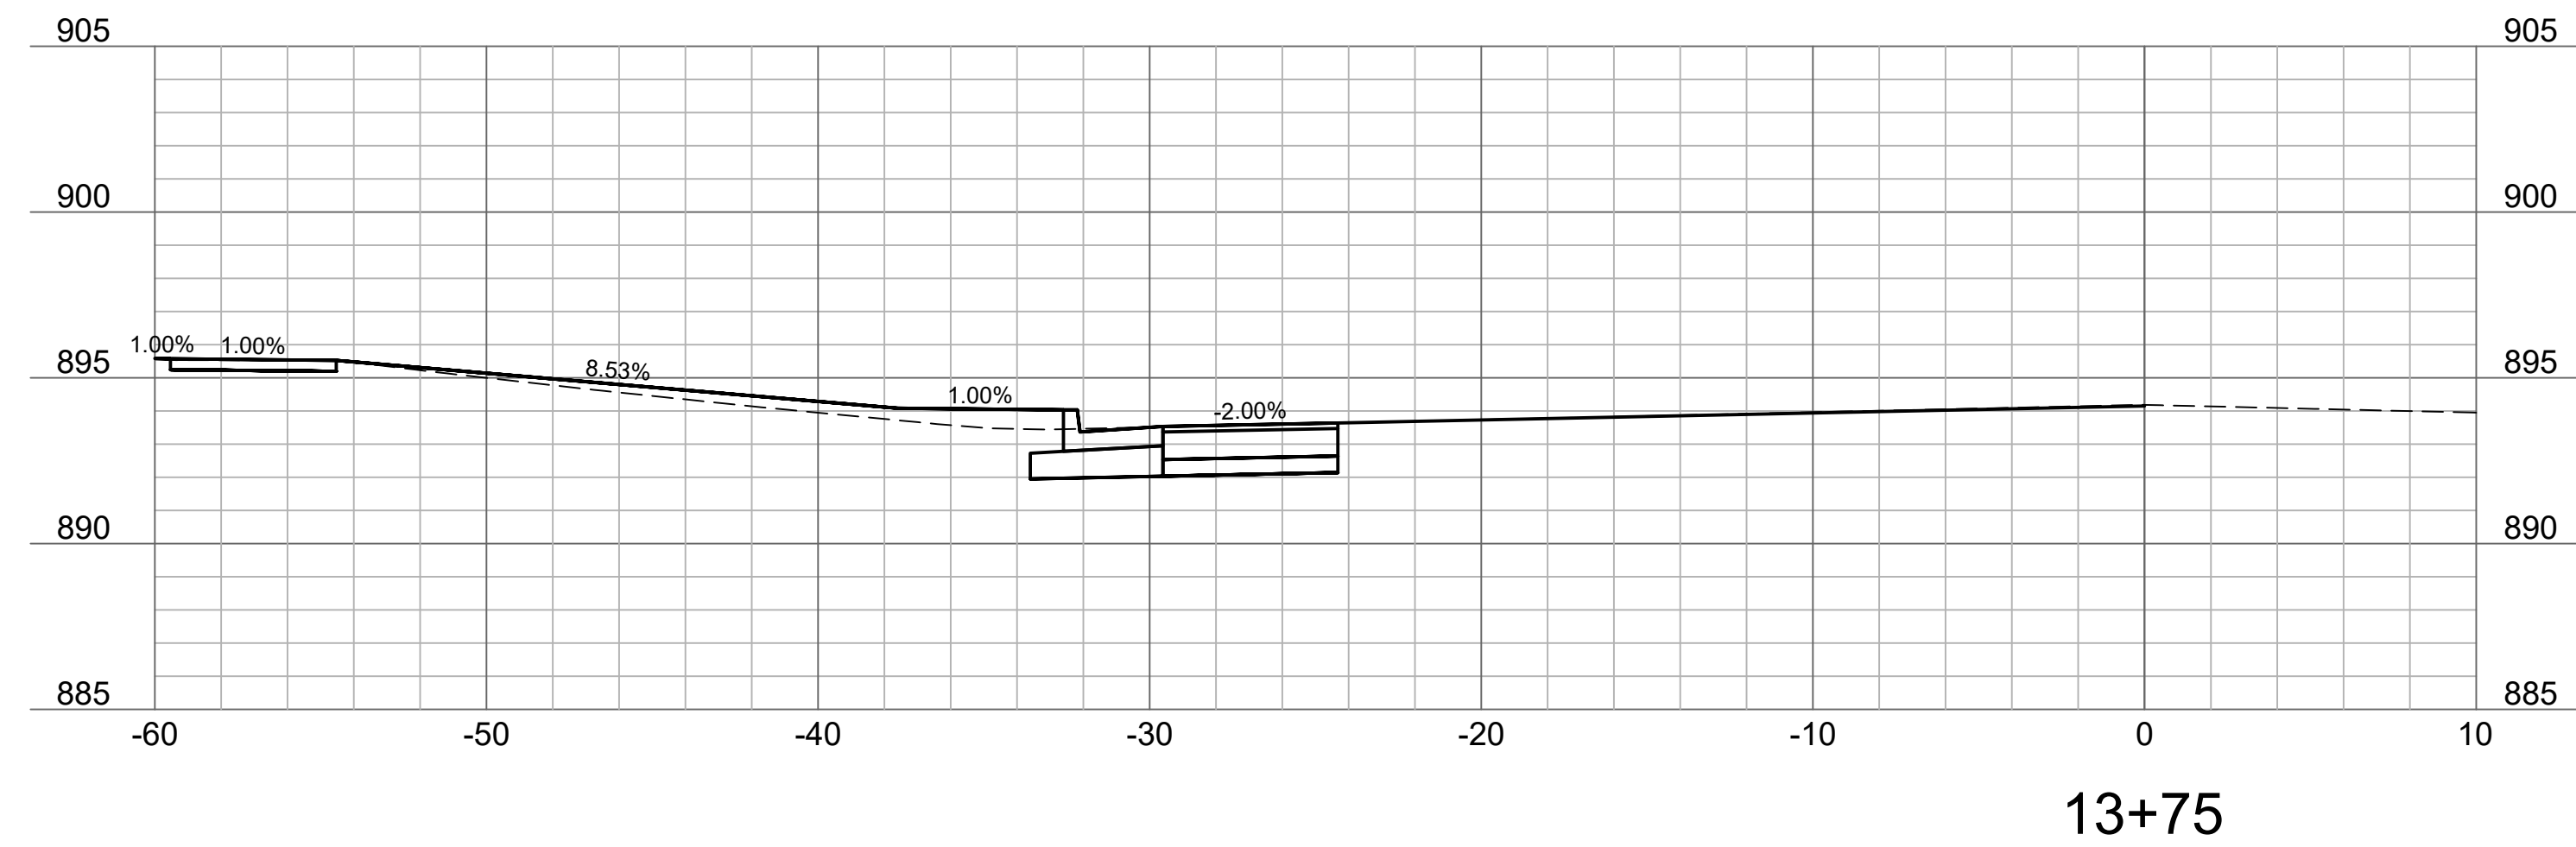

7301 West 133rd Street
Suite 200
Overland Park, KS 66213
olsson.com
TEL 913.381.1170
FAX 913.381.1174
Olsson - Engineering
Missouri COA #001592

[illegible]

CROSS SECTIONS
BROADWAY BLVD.

US HWY 50 (BROADWAY BLVD.)
PUBLIC IMPROVEMENTS






SEDALIA, MISSOURI

2025

drawn by: _____ DAC
designed by: _____ DAC
project no.: _____ 025-01245
date: _____ 07.25.2025

SHEET
31 of 33

F:\2025\101001-01500\025-01245\40-Design\AutoCAD\Final Plans\Sheets\CROSS SECTIONS\IT_XSC01_01245.dwg
DATE: Jul 25, 2025 9:15pm USER: dcove

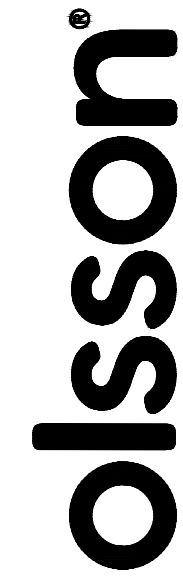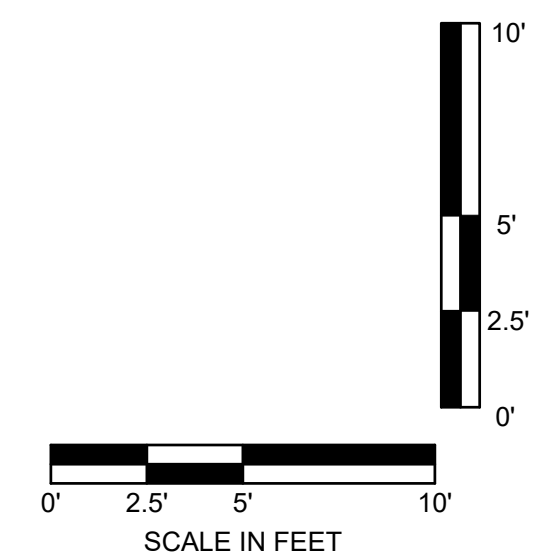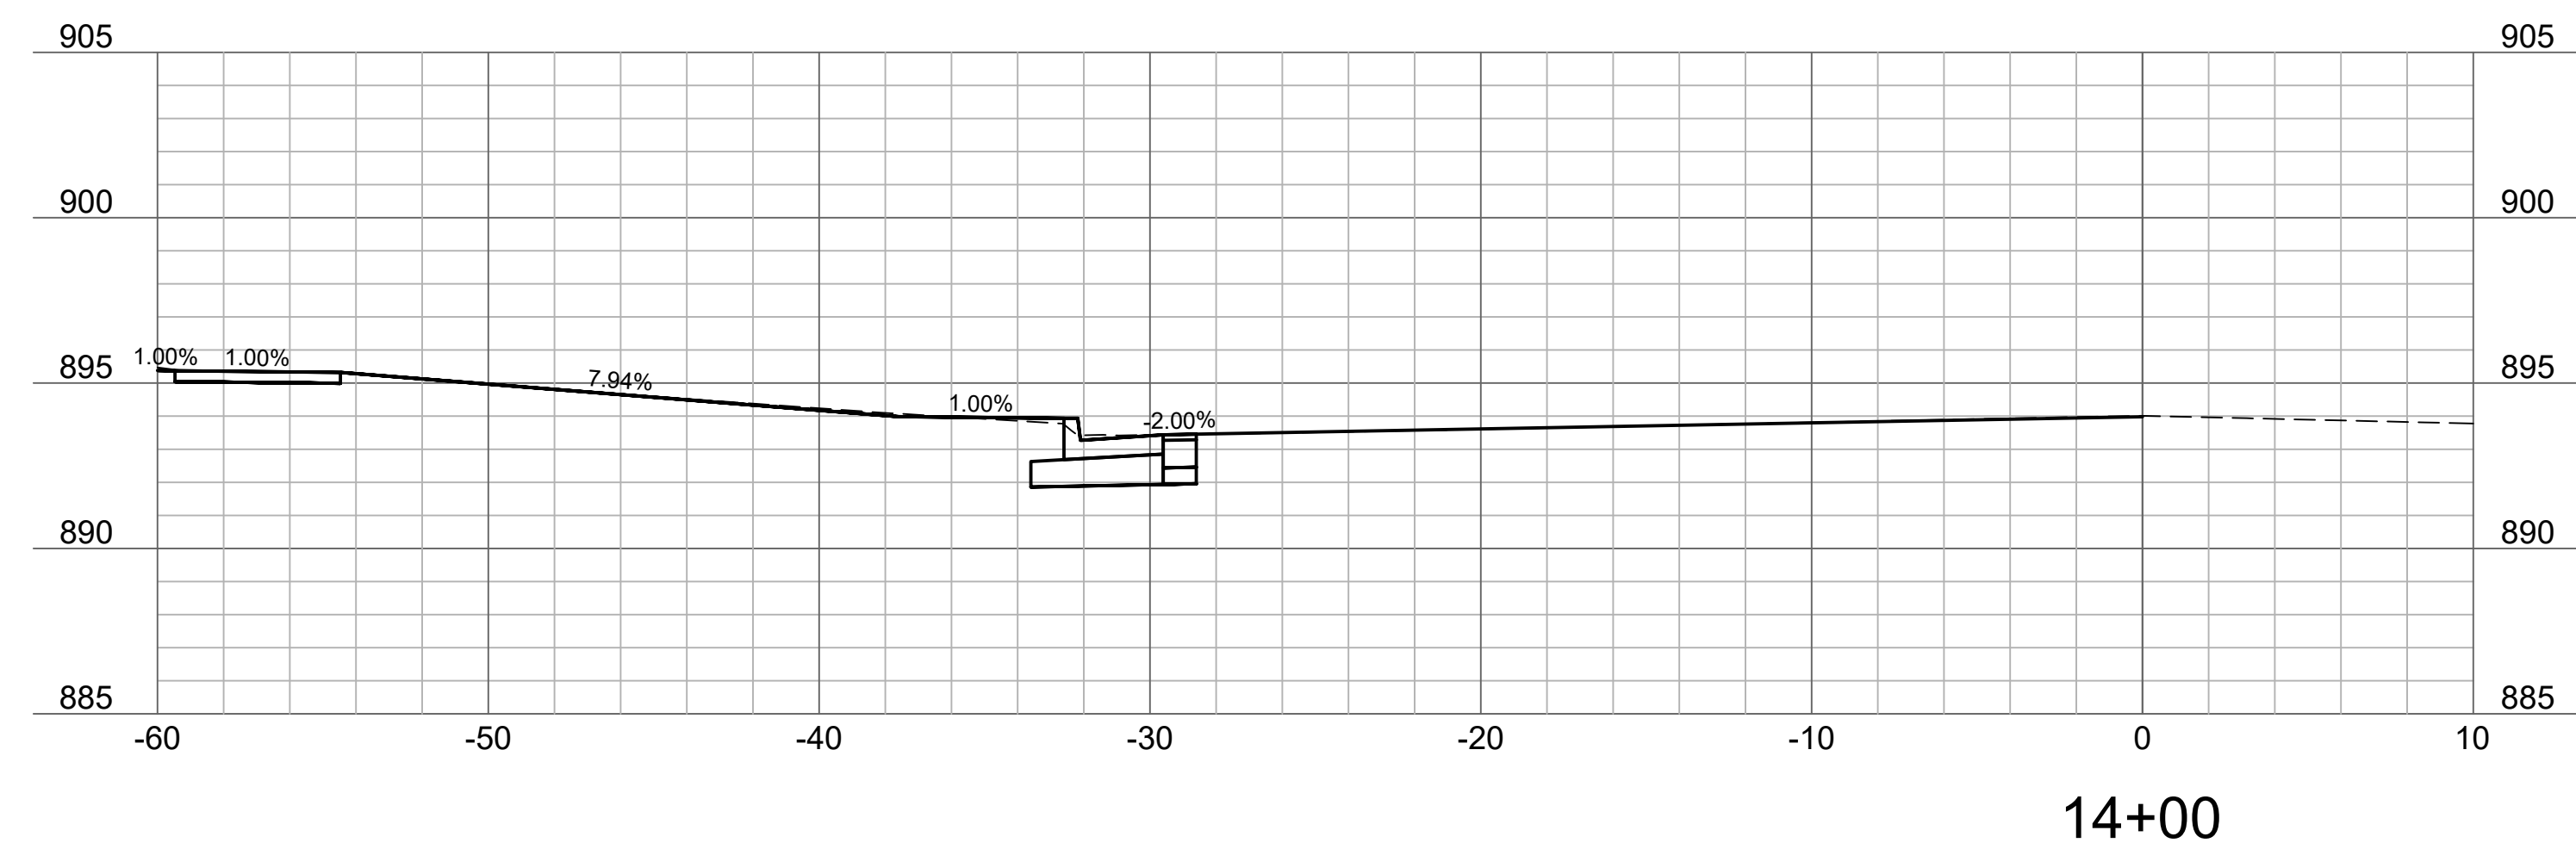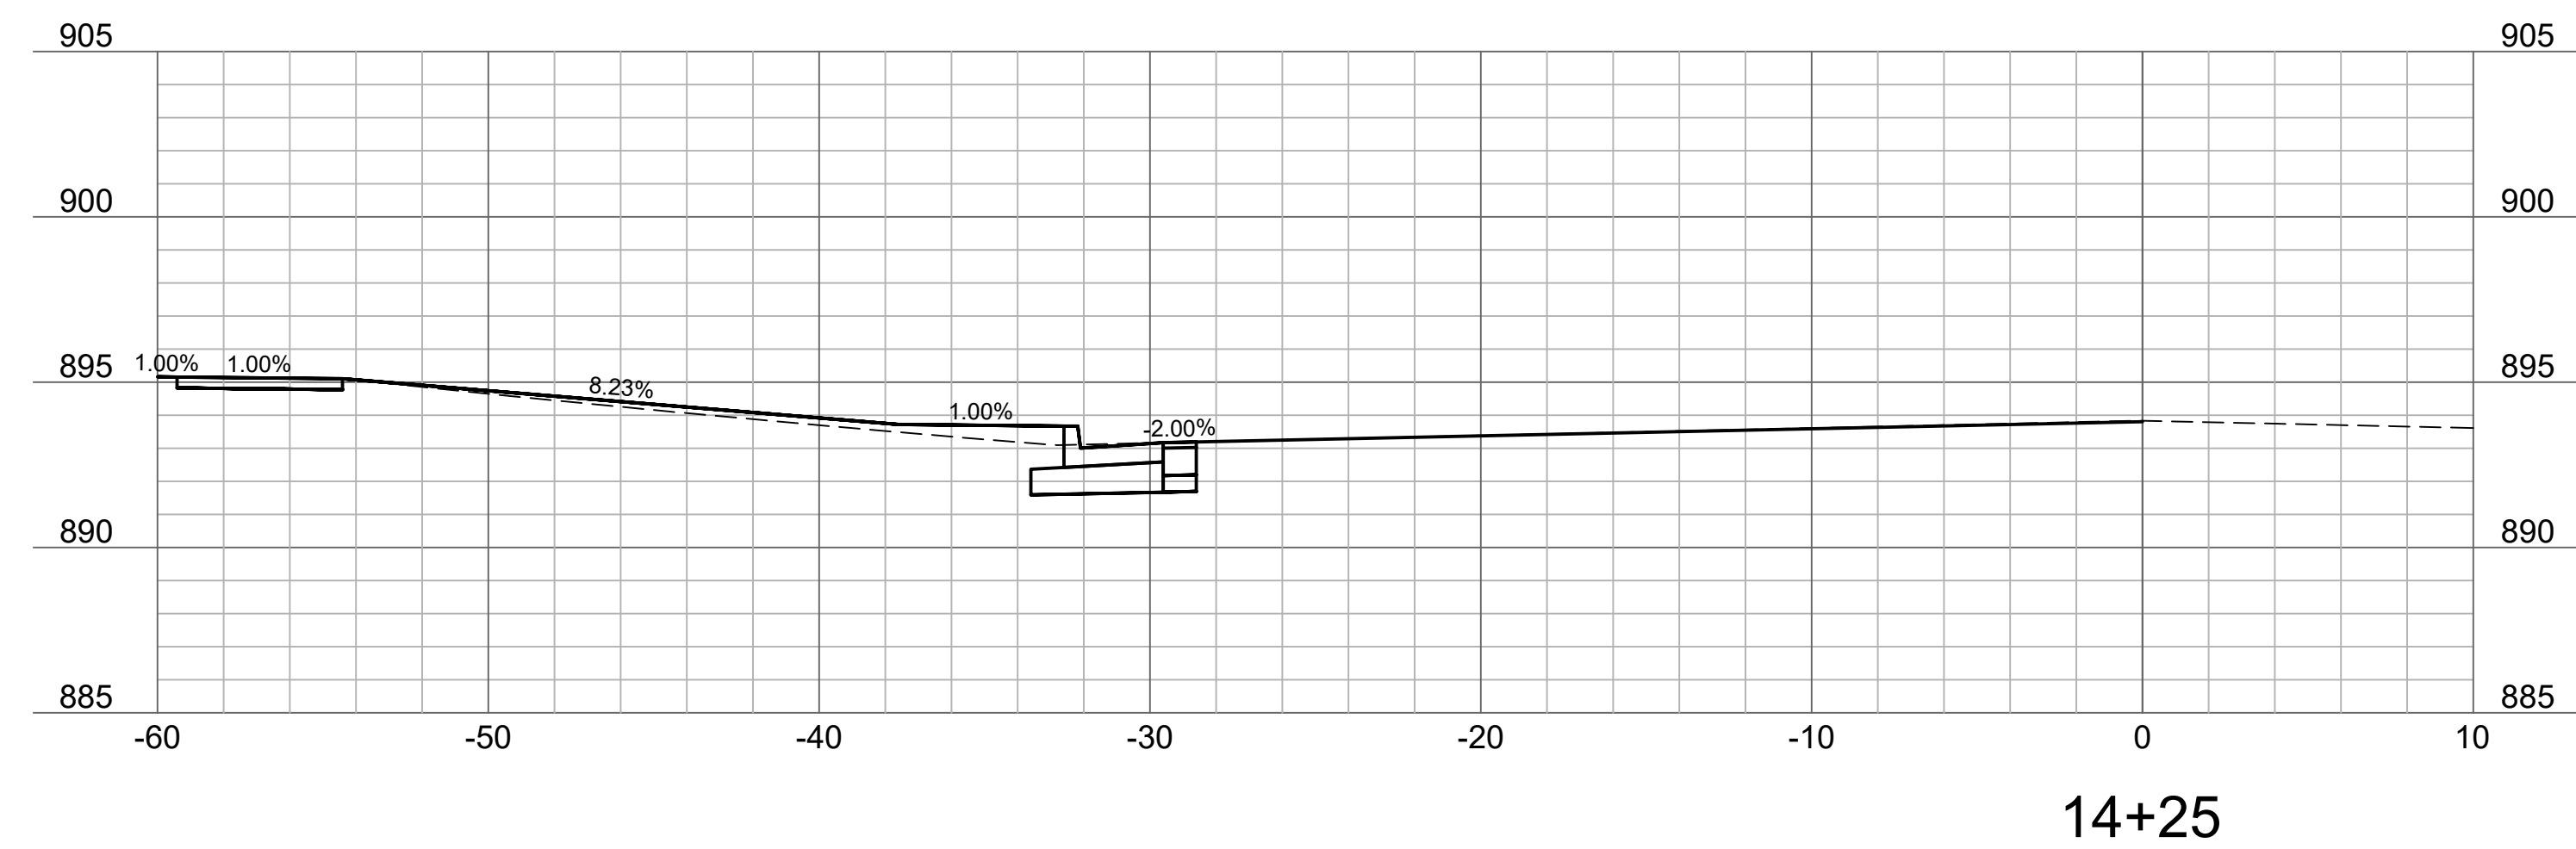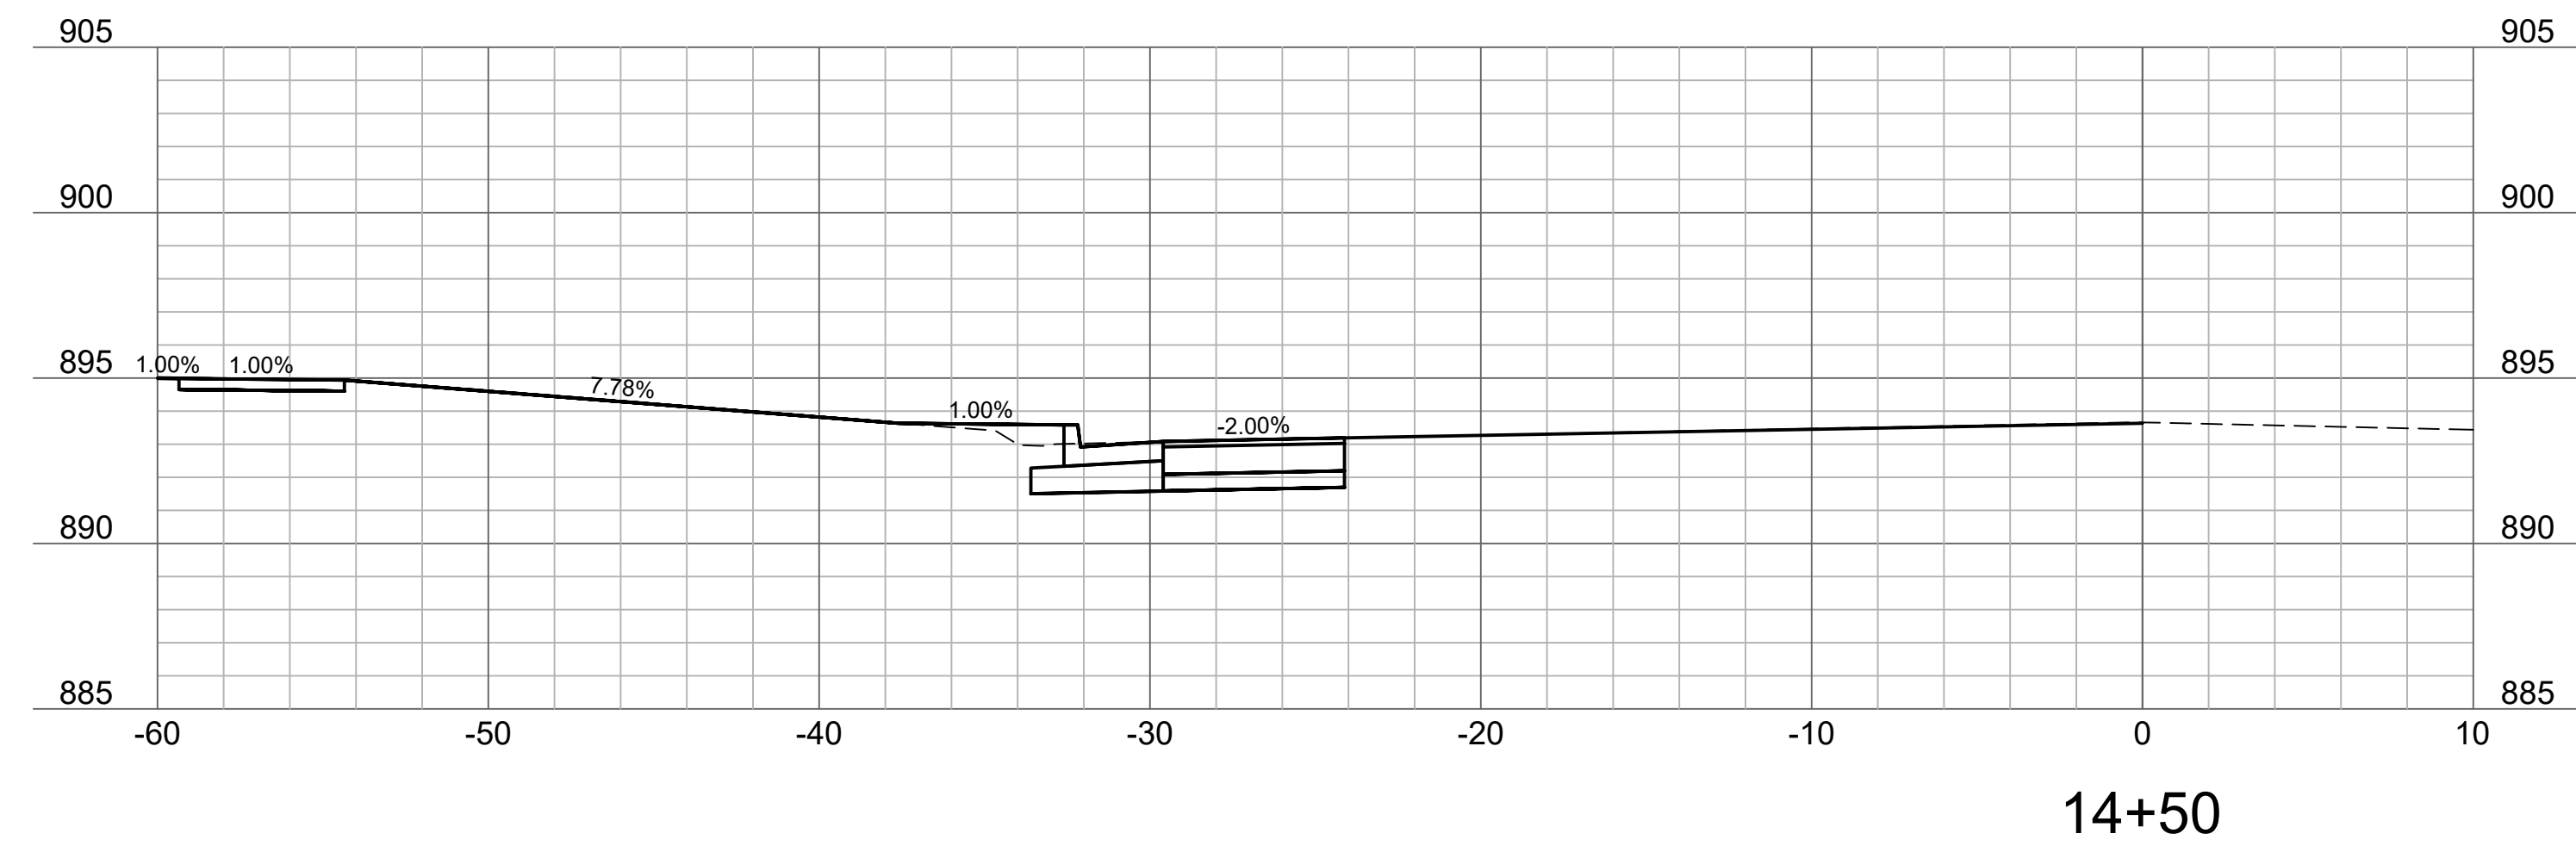

7301 West 133rd Street
Suite 200
Overland Park, KS 66213
olsson.com
TEL 913.381.1170
FAX 913.381.1174
Olsson - Engineering
Missouri COA #001592

[illegible]

CROSS SECTIONS
BROADWAY BLVD.

US HWY 50 (BROADWAY BLVD.)
PUBLIC IMPROVEMENTS

SEDALIA, MISSOURI

2025



drawn by: _____ DAC
designed by: _____ DAC
project no.: _____ 025-01245
date: _____ 07.25.2025

SHEET
32 of 33


[illegible]

CROSS SECTIONS BROADWAY BLVD.	
US HWY 50 (BROADWAY BLVD.) PUBLIC IMPROVEMENTS	
SEDALIA, MISSOURI	2025

drawn by: DAC
designed by: DAC
project no.: 025-01245
date: 07.25.2025

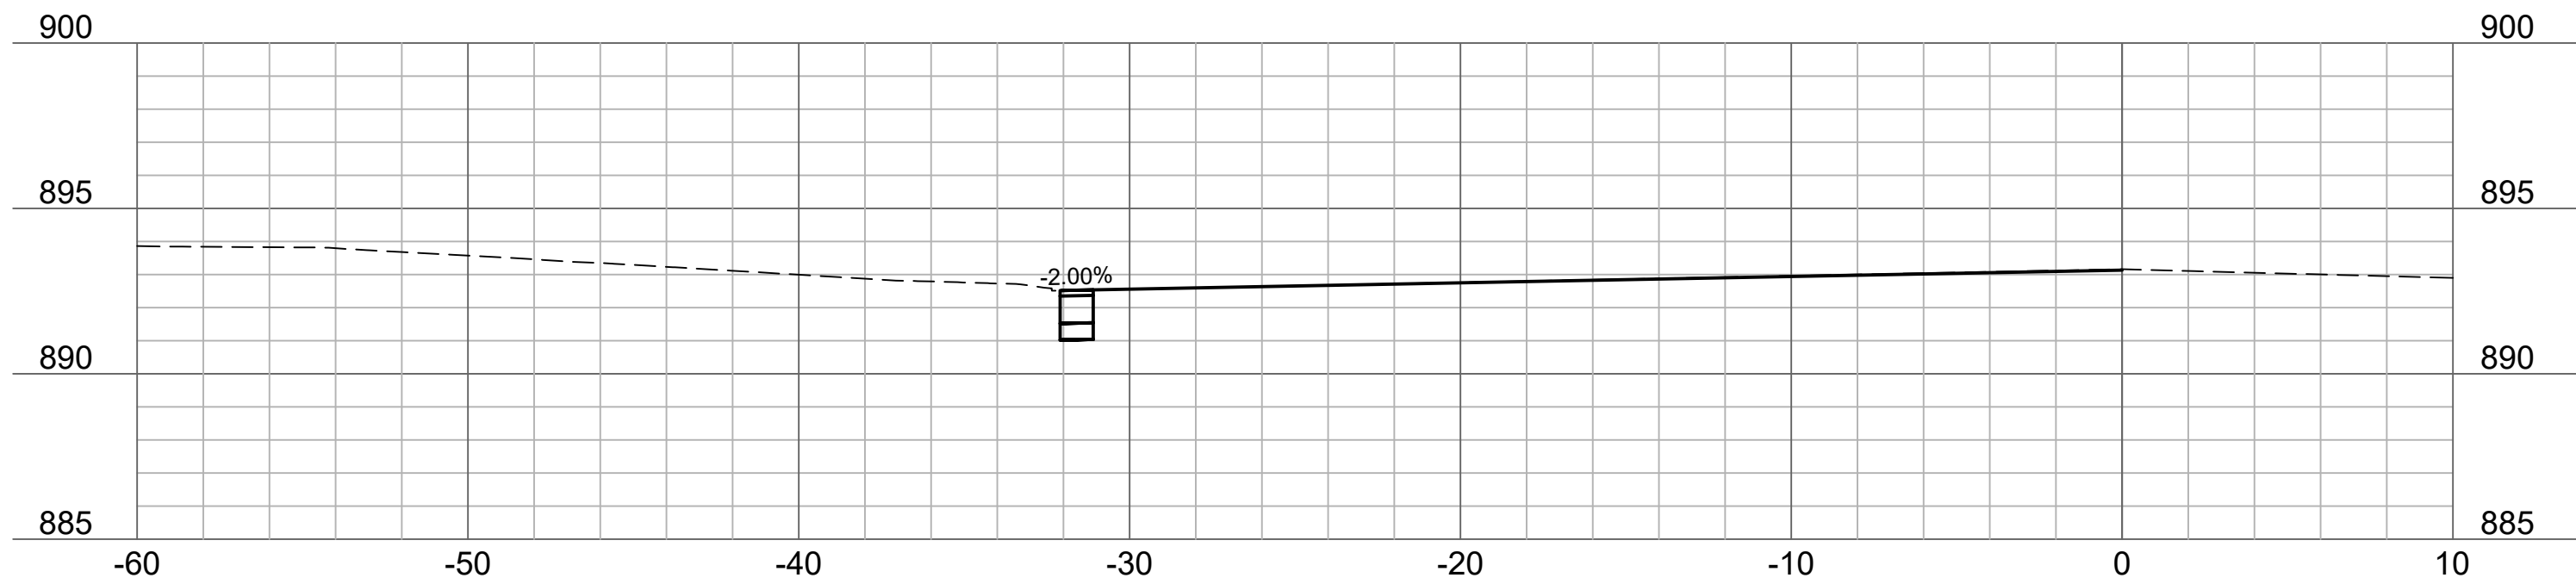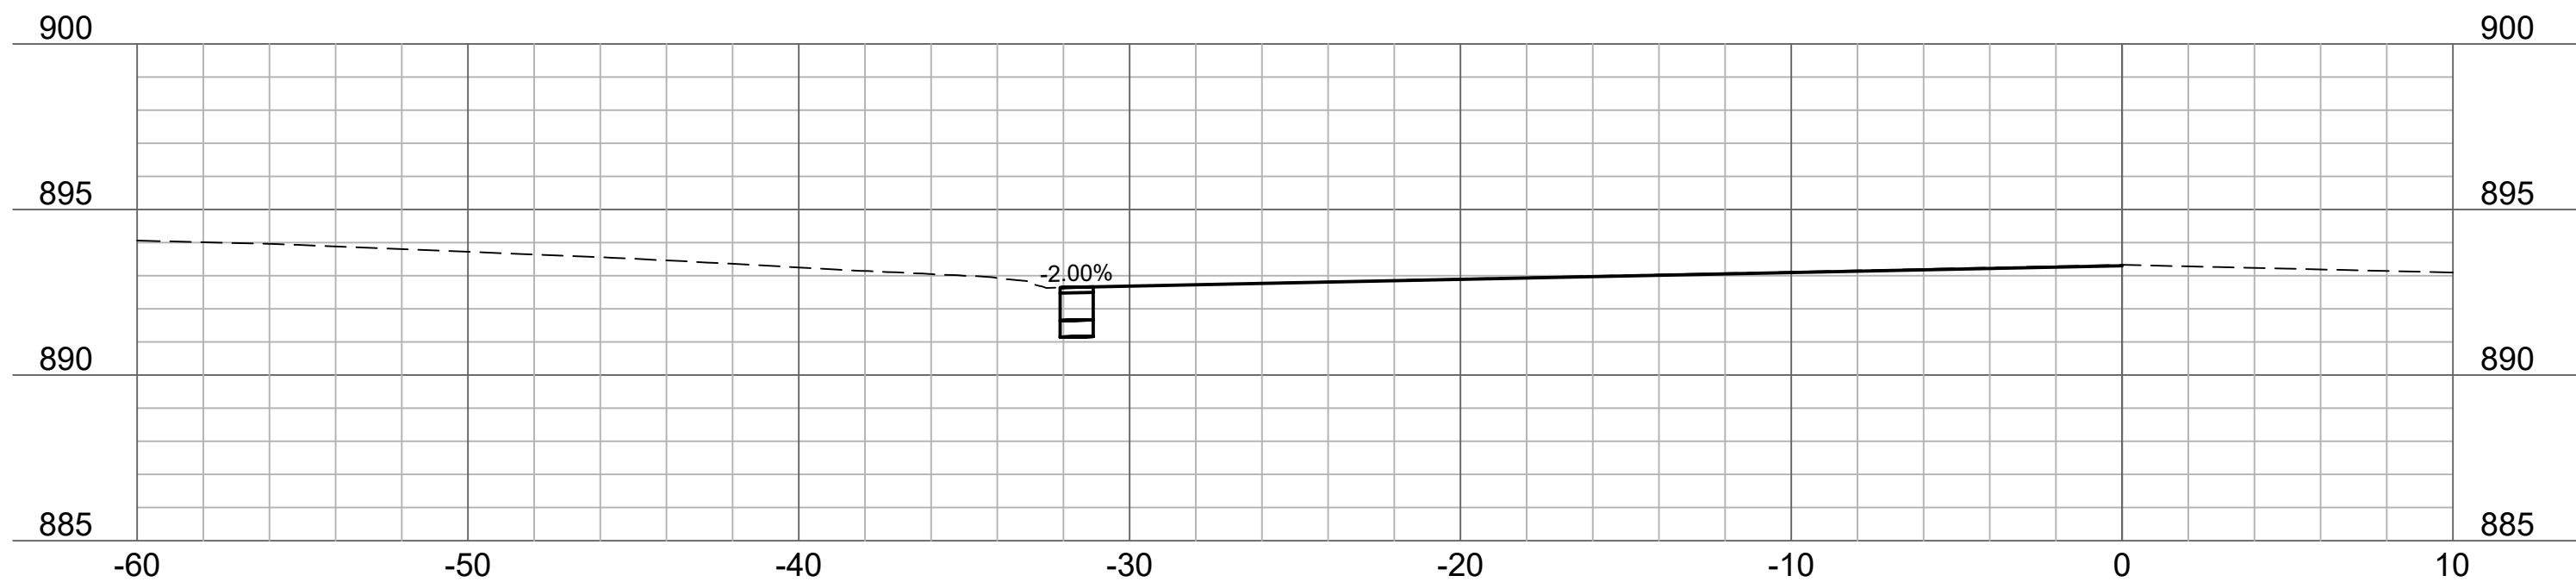 $15+25$ 

15+00

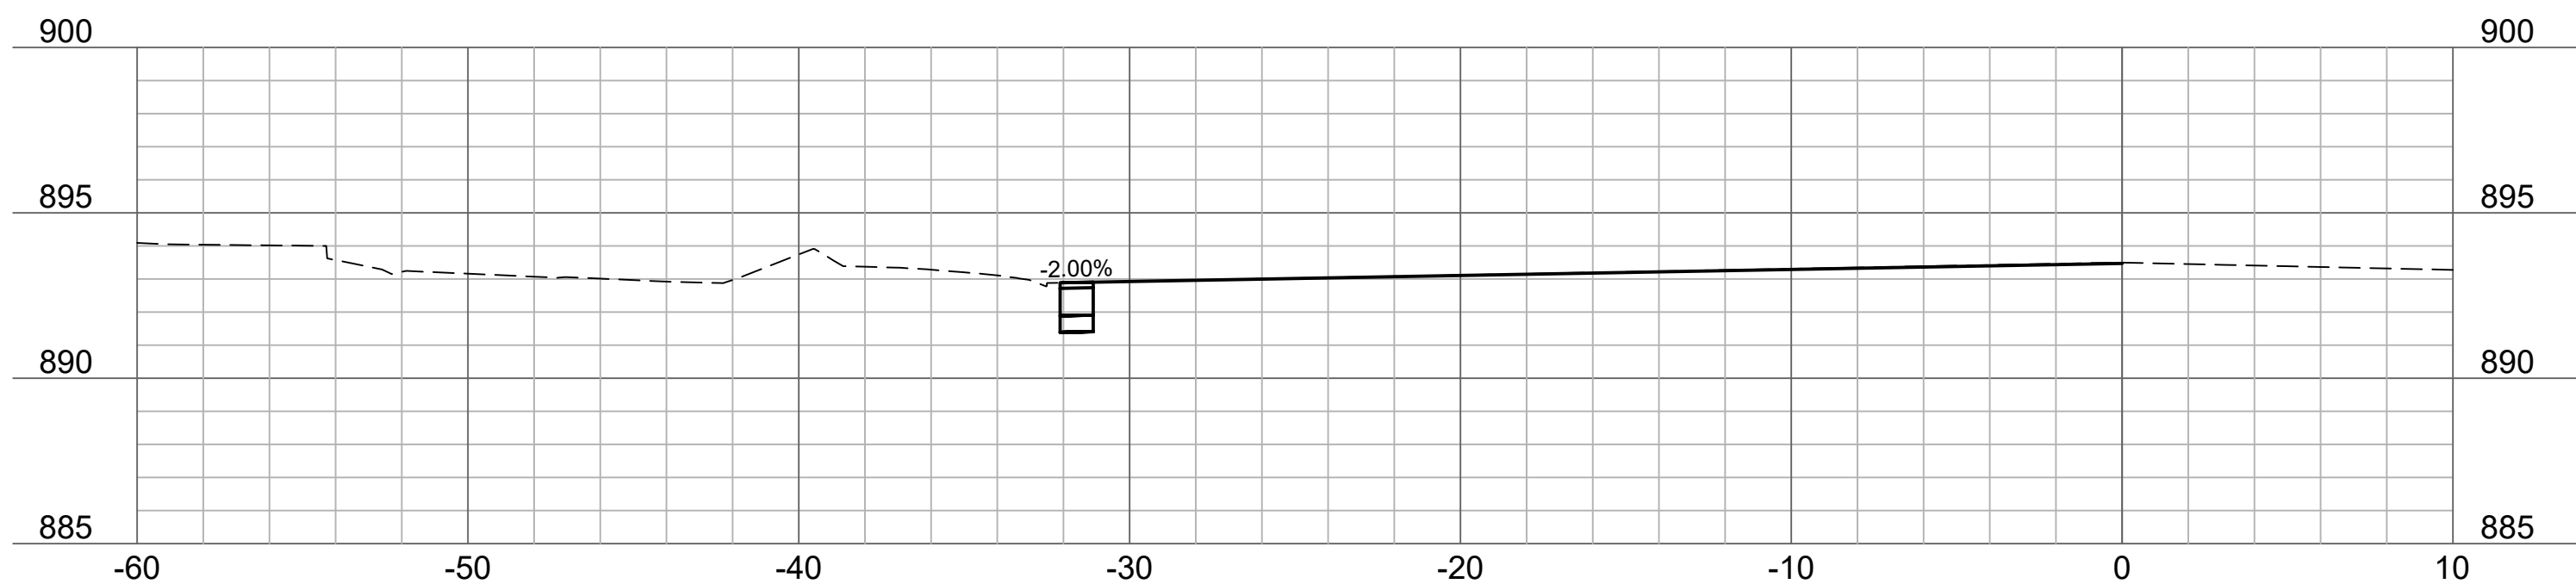 $14+75$ 