WALL FINISH LEGEND

SYMBOL	TAG
	21b
	21c
	21q
	21h+23a+25
	24
	25
	26
	KB,21a+21d
	KE,53+35
	KE,53+37
	KF+21d
	ALL ITEMS AND FINISHES PER A/E DRAWINGS

FLOOR TILE LEGEND

TAG	SYMBOL	SIZE
31a		48" x 24"
31b		6" x 36"

NOTE:
- THIS DRAWING SET IS PROPRIETARY TO ISI. ANY UNAUTHORIZED USE OR REPRODUCTION IS STRICTLY PROHIBITED.
- GC IS RESPONSIBLE FOR ORDERING AND PURCHASING THE WALL IMAGES FROM ASA/GFX. ISI IS ONLY RESPONSIBLE TO SUPPLY THE DIGITAL FILES WITH THE IMAGES TO THE APPROPRIATE VENDOR.
- GRAPHIC IMAGE WIDTH SHOULD INCLUDE ALLOWANCE ON BOTH LEFT AND RIGHT SIDE, TO PERMIT GRAPHIC WALLCOVERING TO WRAP AROUND WALL TO THE WINDOW MULLION.
- G.C. TO VERIFY FINAL WALL DIMENSIONS PRIOR TO ORDERING THE GRAPHICS
- THIS PLAN IS DESIGNED UTILIZING VARIOUS FINISHES. IT IS THE RESPONSIBILITY OF THE ARCHITECT TO VERIFY ALL LOCAL AND STATE REFLECTIVITY CODES AS THEY PERTAIN TO THE USE OF ANY MATERIAL ON ANY VERTICAL OR HORIZONTAL SURFACE. DUE TO VARYING STATE AND REGIONAL CODES, INTERIOR SYSTEMS WILL NOT BE RESPONSIBLE FOR MEETING LIGHT REFLECTIVITY CODES.
-31a TO RUN UNDER SERVICE COUNTER. KITCHEN TILE BEHIND SERVICE COUNTER
-31a TO RUN UNDER BEVERAGE CENTER

NOTE: GC TO PAINT KB & KF WALLS PER SPECIFICATIONS

GC TO PROVIDE APPROPRIATE BLOCKING ABOVE HEADER TO SUPPORT 100 lb. MINIMUM

DUE TO THE CONSTRUCTION OF THE SEATING STRUCTURES, ISI REQUIRES THAT ALL WINDOW SILLS (AND/OR RETURNS) BE FLUSH WITH THE FINISHED WALL. REFER TO TYPICAL DETAILS PAGE FOR FULL WINDOW SCOPE

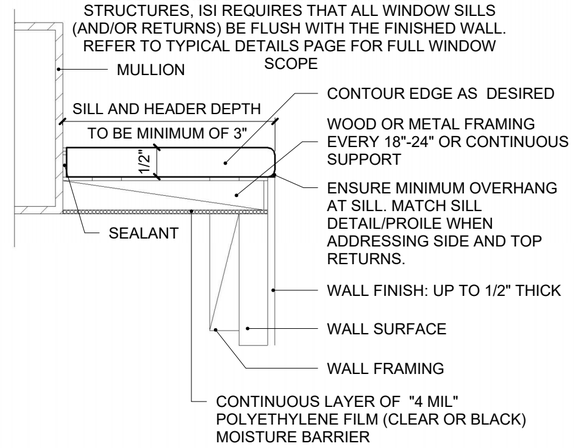

1 SOLID SURFACE FLUSH SILL SECTION
6" = 1'-0"

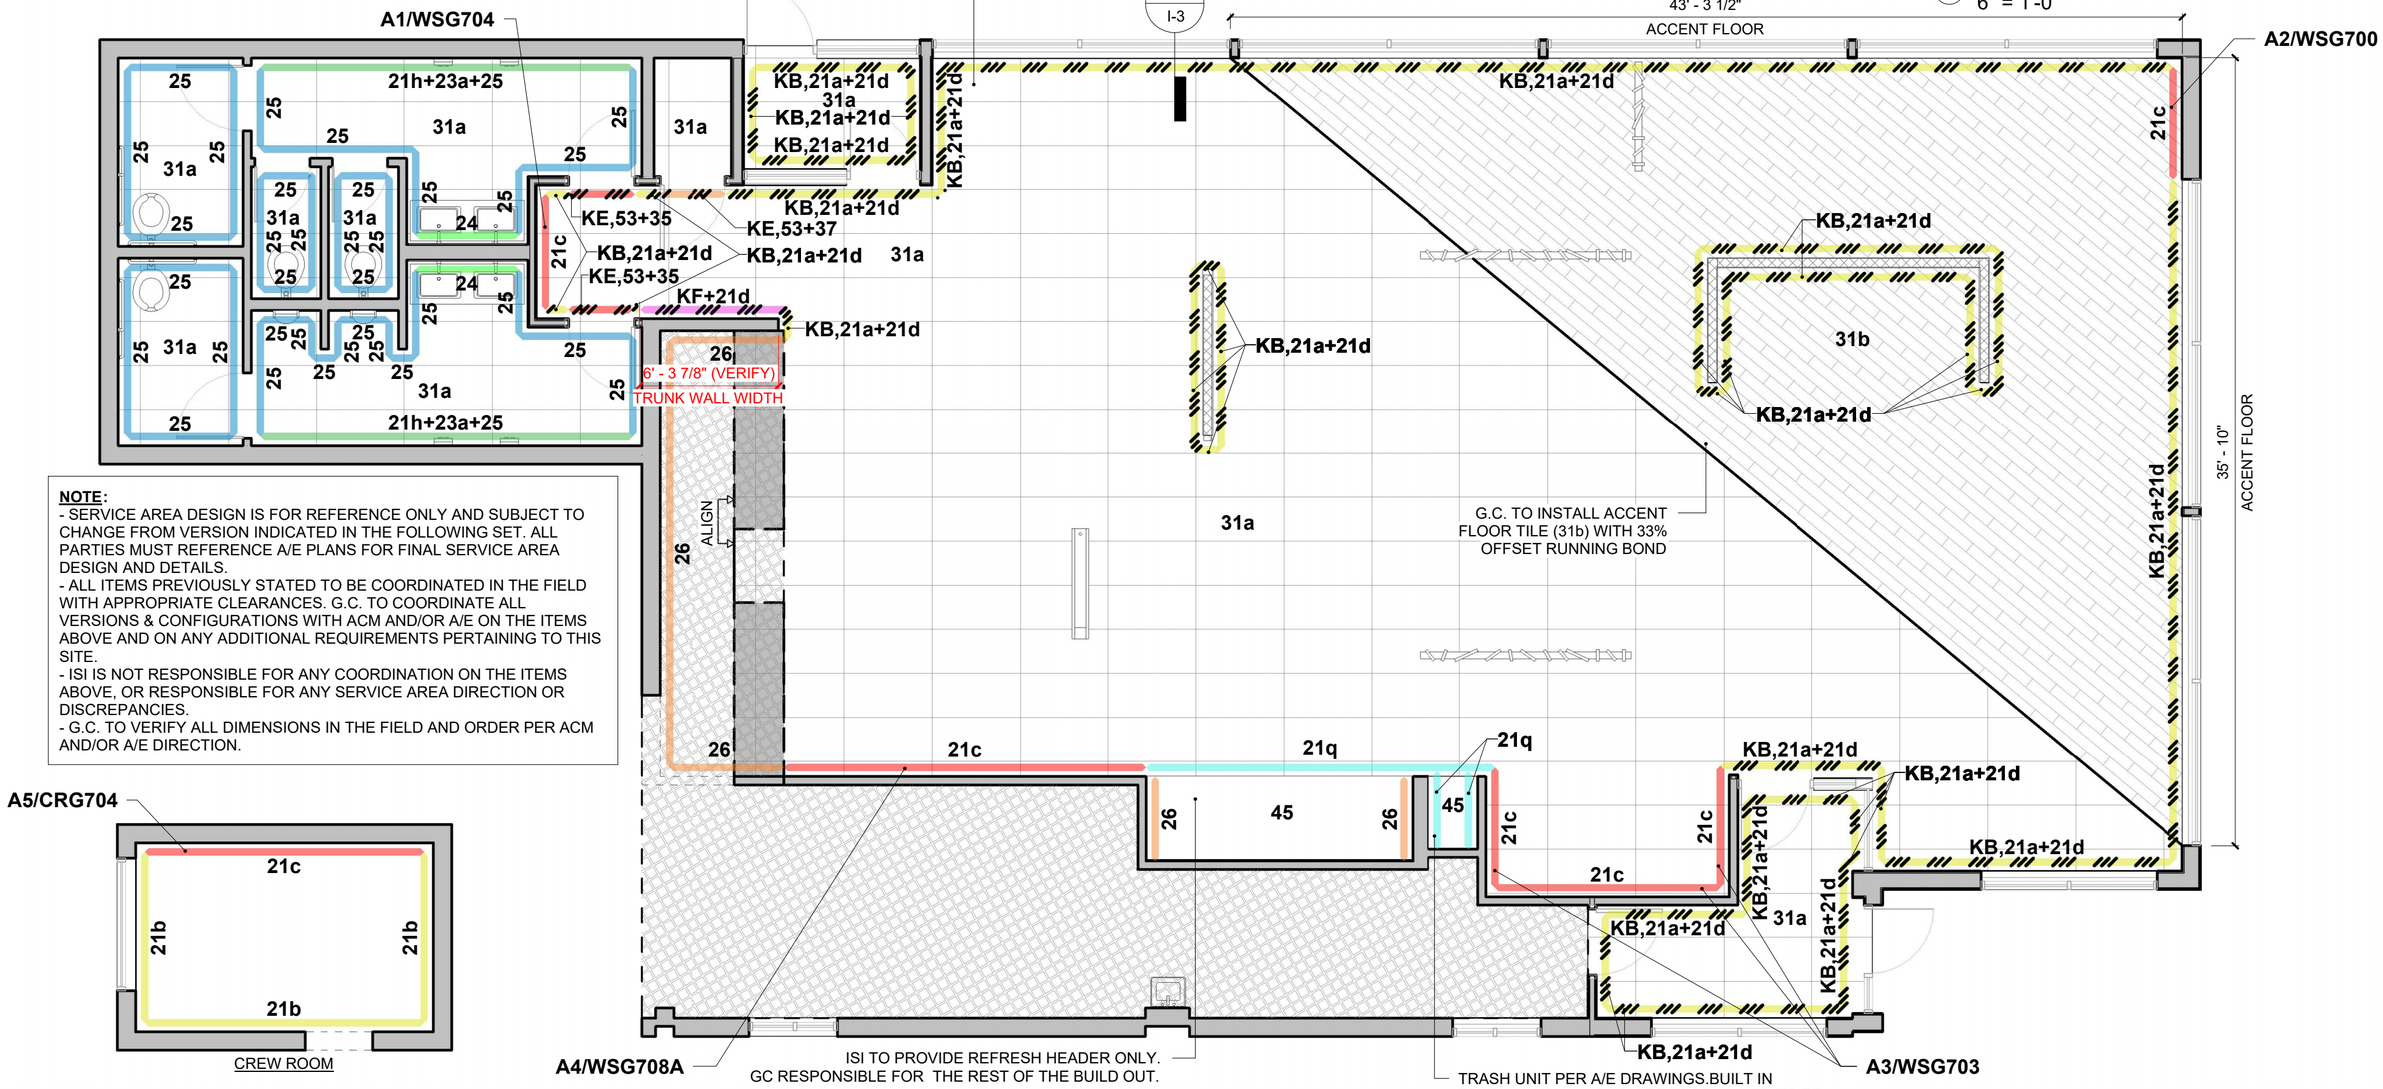

NOTE:
- SERVICE AREA DESIGN IS FOR REFERENCE ONLY AND SUBJECT TO CHANGE FROM VERSION INDICATED IN THE FOLLOWING SET. ALL PARTIES MUST REFERENCE A/E PLANS FOR FINAL SERVICE AREA DESIGN AND DETAILS.
- ALL ITEMS PREVIOUSLY STATED TO BE COORDINATED IN THE FIELD WITH APPROPRIATE CLEARANCES. G.C. TO COORDINATE ALL VERSIONS & CONFIGURATIONS WITH ACM AND/OR A/E ON THE ITEMS ABOVE AND ON ANY ADDITIONAL REQUIREMENTS PERTAINING TO THIS SITE.
- ISI IS NOT RESPONSIBLE FOR ANY COORDINATION ON THE ITEMS ABOVE, OR RESPONSIBLE FOR ANY SERVICE AREA DIRECTION OR DISCREPANCIES.
- G.C. TO VERIFY ALL DIMENSIONS IN THE FIELD AND ORDER PER ACM AND/OR A/E DIRECTION.

A FINISH PLAN
3/16" = 1'-0"

501 W Sunshine | Springfield, MO | Site ID: 240007 | National Number: 135
RMM: Rachel Wise | PM: Rick Treleven | Design: Rachel Pollex | CAD: VDR, NS | Job #: 112507
Portfolio: Wood & Stone Global

INTERIOR SYSTEMS Inc
think. create. build.
Milwaukee, WI | Fond du Lac, WI

REV	DATE	DESCRIPTION	BY
1	02/22/19	Kiosk Review Revisions and Approval	RP
	03/01/19	Permit Set Created	RP
2	03/25/19	Bid Set Created/Arch Update: Vestibules, SC and Kiosk Review Revision and Re-Approval	JC/RP

BID SET
NOT FOR CONSTRUCTION

Finish Plan

I-3