# GENERAL NOTES

- ALL DESIGNS AND PLANS REPRESENTED ON THESE DRAWINGS ARE OWNED BY JBI AND WERE CREATED FOR USE ON THE SPECIFIED PROJECT. NONE OF THE IDEAS, DESIGNS, ARRANGEMENTS OR PLANS REPRESENTED BY THESE DRAWINGS SHALL BE USED BY OR DISCLOSED TO ANY PERSON, FIRM OR CORPORATION FOR ANY PURPOSE WHATSOEVER WITHOUT WRITTEN PERMISSION FROM JBI
- WRITTEN DIMENSIONS SHALL TAKE PRECEDENCE OVER SCALED DIMENSIONS. ALL DIMENSIONS INDICATED ON THESE PLANS ARE FROM INSIDE WALL SURFACES. DO NOT SCALE OFF OF THESE PLANS - CONTACT JBI TO VERIFY ANY QUESTIONABLE DIMENSIONS.
- REFER TO ARCHITECTURAL AND/OR ENGINEERING DRAWINGS FOR COMPLETE AND ACCURATE DIMENSIONS OF BUILDING STRUCTURE.
- DO NOT USE FOR CONSTRUCTION UNLESS THE DRAWING HAS BEEN APPROVED BY THE CUSTOMER AND MARKED "APPROVED FOR CONSTRUCTION".
- DUE TO UNFORESEEN CHANGES THAT OCCUR DURING CONSTRUCTION, CONSTRUCTION MANAGER, AND/OR G.C. MUST VERIFY ALL INTERIOR BUILDING DIMENSIONS, EQUIPMENT, FURNITURE PLACEMENT, UTILITY LOCATIONS AND CONDITIONS AT THE JOB SITE AND NOTIFY JBI OF ANY DISCREPANCIES PRIOR TO CONSTRUCTION, MANUFACTURING, CORE DRILLING OR INSTALLATION.
- JBI MUST BE COPIED ON ANY BUILDING OR ARCHITECTURAL DRAWING CHANGES.
- JBI SHALL NOT BE RESPONSIBLE FOR UNDISCLOSED OR UNSEEN SITE CONDITIONS.
- CORE DRILL EQUIPMENT REQUIRES A MINIMUM 5" THICK CONCRETE SLAB. G.C. TO FINISH CORE DRILL HOLES WITH 1/4" GROUT TO MATCH FLOOR TILE GROUT.
- JBI ASSUMES THAT THERE IS NO INTERFERENCE IN SLAB FOR CORE DRILLED HOLES. ALL ELECTRICAL CONDUITS, WATER LINES, POST TENSION CABLES, ETC. LOCATED IN THE SLAB MUST BE IDENTIFIED BY THE ARCHITECT AND/ OR GC AND NOTED AND ACKNOWLEDGED ON JBI DESIGN DOCUMENTS; COST FOR ALL REPAIRS RELATED TO HIDDEN CONDITIONS ARE THE RESPONSIBILITY OF THE CUSTOMER.
- FOR REMODEL INSTANCES JBI ASSUMES THAT ALL EXISTING STEEL WAS PROPERLY REMOVED IN ITS ENTIRETY AND ALL HOLES FILLED
- JBI PROVIDES RECOMMENDATIONS FOR OWNER/G.C. SUPPLIED ITEMS. IT IS THE RESPONSIBILITY OF THE OWNER/G.C. TO APPROVE AND OBTAIN SPECIFIED PRODUCTS. THE OWNER'S RESPONSIBILITIES INCLUDE ALL CONTRACTS WITH THE GENERAL & SUB CONTRACTORS AND THEIR COMPLIANCE WITH THESE SPECIFICATIONS.
- JBI DOES NOT WARRANT RECOMMENDED MATERIALS SUPPLIED BY THE OWNER/ G.C. THE WARRANTY IS PROVIDED BY THE SELLER OR MANUFACTURER OF THE MATERIAL.
- IN RARE INSTANCES, THE OWNER/G.C. MAY BE REQUIRED TO REMOVE A WINDOW IN ORDER TO GAIN FURNITURE ACCESS INTO THE DINING AREA.

# FINAL APPROVAL TERMS

- PLEASE SIGN THIS COVER PAGE TO INDICATE ACCEPTANCE OF PROJECT AS SHOWN IN DRAWING PACKAGE.
- A SIGNED SALES ORDER SIGNIFIES AN OBLIGATION TO PROCEED WITH THE EXECUTION OF THE SPECIFIED PROJECT.
- A DEPOSIT IS REQUIRED TO START PRODUCTION.
- CHANGE ORDERS ARE SUBJECT TO A MINIMUM $500 PROCESSING FEE.
- ALL ITEMS PRODUCED FOR YOUR PROJECT ARE CUSTOM MADE TO FIT THE BUILDING BASED ON INFORMATION GATHERED DURING THE INITIAL JOB SITE SURVEY OR THE PROVIDED ARCHITECTURAL DRAWINGS. SUCH PRODUCTS MAY NOT BE RETURNED OR EXCHANGED. JBI MUST BE NOTIFIED OF ANY BUILDING OR ARCHITECTURAL DRAWING CHANGES IN ORDER TO ENSURE PROPER PRODUCT FIT.

PLEASE SEE FINAL APPROVAL TERMS

| | |
|---|---|
| ON SITE DATE | --- |
| CUSTOMER SIGNATURE DUE DATE | --- |

Customer Name: _____

Customer Signature/Date: _____

## PROJECT INFORMATION:

| | |
|---|---|
| PROJECT NO.....: | U-McD32422 |
| NAT'L STORE NO.: | 26547 |
| SITE ID.....: | 015-0317 |
| CUSTOMER.....: | ANNE ALON |
| ADDRESS.....: | 10555 PARALLEL PKWY |
| CITY / STATE.....: | KANSAS CITY, KANSAS |

## JBI CONTACTS:

PROJECT MANAGER:
JERRY GLANZMANN
215-280-6084
jglanzmann@jbi-interiors.com

PROJECT COORDINATOR:
VERONICA POZO
(310) 667-5667

LEAD DESIGNER:
KARI BRANHAM
(310) 667-5722

J B I
2650 El Presidio Street
Long Beach, CA 90810
T 1 310 667 5600
F 1 310 604 3827
www.jbi-interiors.com

FINALIZED DRAWINGS AS OF 08-21-20

* PLEASE DISREGARD ALL PREVIOUS DRAWINGS.

KIOSK REVIEW
APPROVAL: GRANTED
DATE: 01-06-20

CURRENT REVISION LETTER E DATE 08-21-20

## THIS SET INCLUDES:

## REVISION HISTORY:

| | | | |
|---|---|---|---|
| 0-COVER SHEET | E | 08-21-20 | ALV |
| 1a-SEATING LAYOUT PLAN | E | 08-21-20 | ALV |
| 1b-CORE DRILL\BOLT DOWN PLAN | - | 08-12-20 | CA |
| 2-SHADED PLAN | E | 08-21-20 | ALV |
| 3-FINISH PLAN | D | 08-11-20 | ALV |
| 4-CEILING PLAN | E | 08-21-20 | ALV |
| 5a-ELEVATIONS | D | 08-11-20 | ALV |
| 5b-ELEVATIONS | D | 08-11-20 | ALV |
| 5c-ELEVATIONS | D | 08-11-20 | ALV |
| 5d-ELEVATIONS | D | 08-11-20 | ALV |
| 5e-ELEVATIONS | D | 08-11-20 | ALV |
| 6a-STANDARD DETAILS | B | 03-03-20 | ALV |
| 6b-STANDARD DETAILS | B | 03-03-20 | ALV |
| 7a-GRAPHIC CROP GUIDE | B | 03-03-20 | ALV |
| 7b-GRAPHIC CROP GUIDE | B | 03-03-20 | ALV |
| 8a-JBI LEGEND | E | 08-21-20 | ALV |
| 8b-JBI LEGEND | E | 08-21-20 | ALV |
| 8c-JBI LEGEND | D | 08-11-20 | ALV |
| 8d-JBI LEGEND | B | 03-03-20 | ALV |
| 9a-GC LEGEND | B | 03-03-20 | ALV |
| 9b-GC LEGEND | D | 08-11-20 | ALV |
| 9c-GC LEGEND | C | 03-12-20 | ALV |

| SET DRAWN / REVISED FROM | DATE RECEIVED: | OBTAINED FROM: |
|---|---|---|
| BUILDING LAYOUT DRAWN FROM ARCHITECTURAL PLANS | 01-28-20 | ARCHITECT |
| SOFT PLAY LAYOUT | 02-13-20 | SOFTPLAY |
| SOFT PLAY LAYOUT | 02-24-20 | ARCHITECT |
| BUILDING LAYOUT DRAWN PER VERIFIED DIMENSIONS | 08-11-20 | GC |

LIM EXTREME 2.0

Y:\U-2019\McDonald's\U-MCD32422\Design\5 Change Order EU-MCD32422 - Rev E.dwg, 0-COV, 8/21/2020 11:14:52 AM, avillavicencio

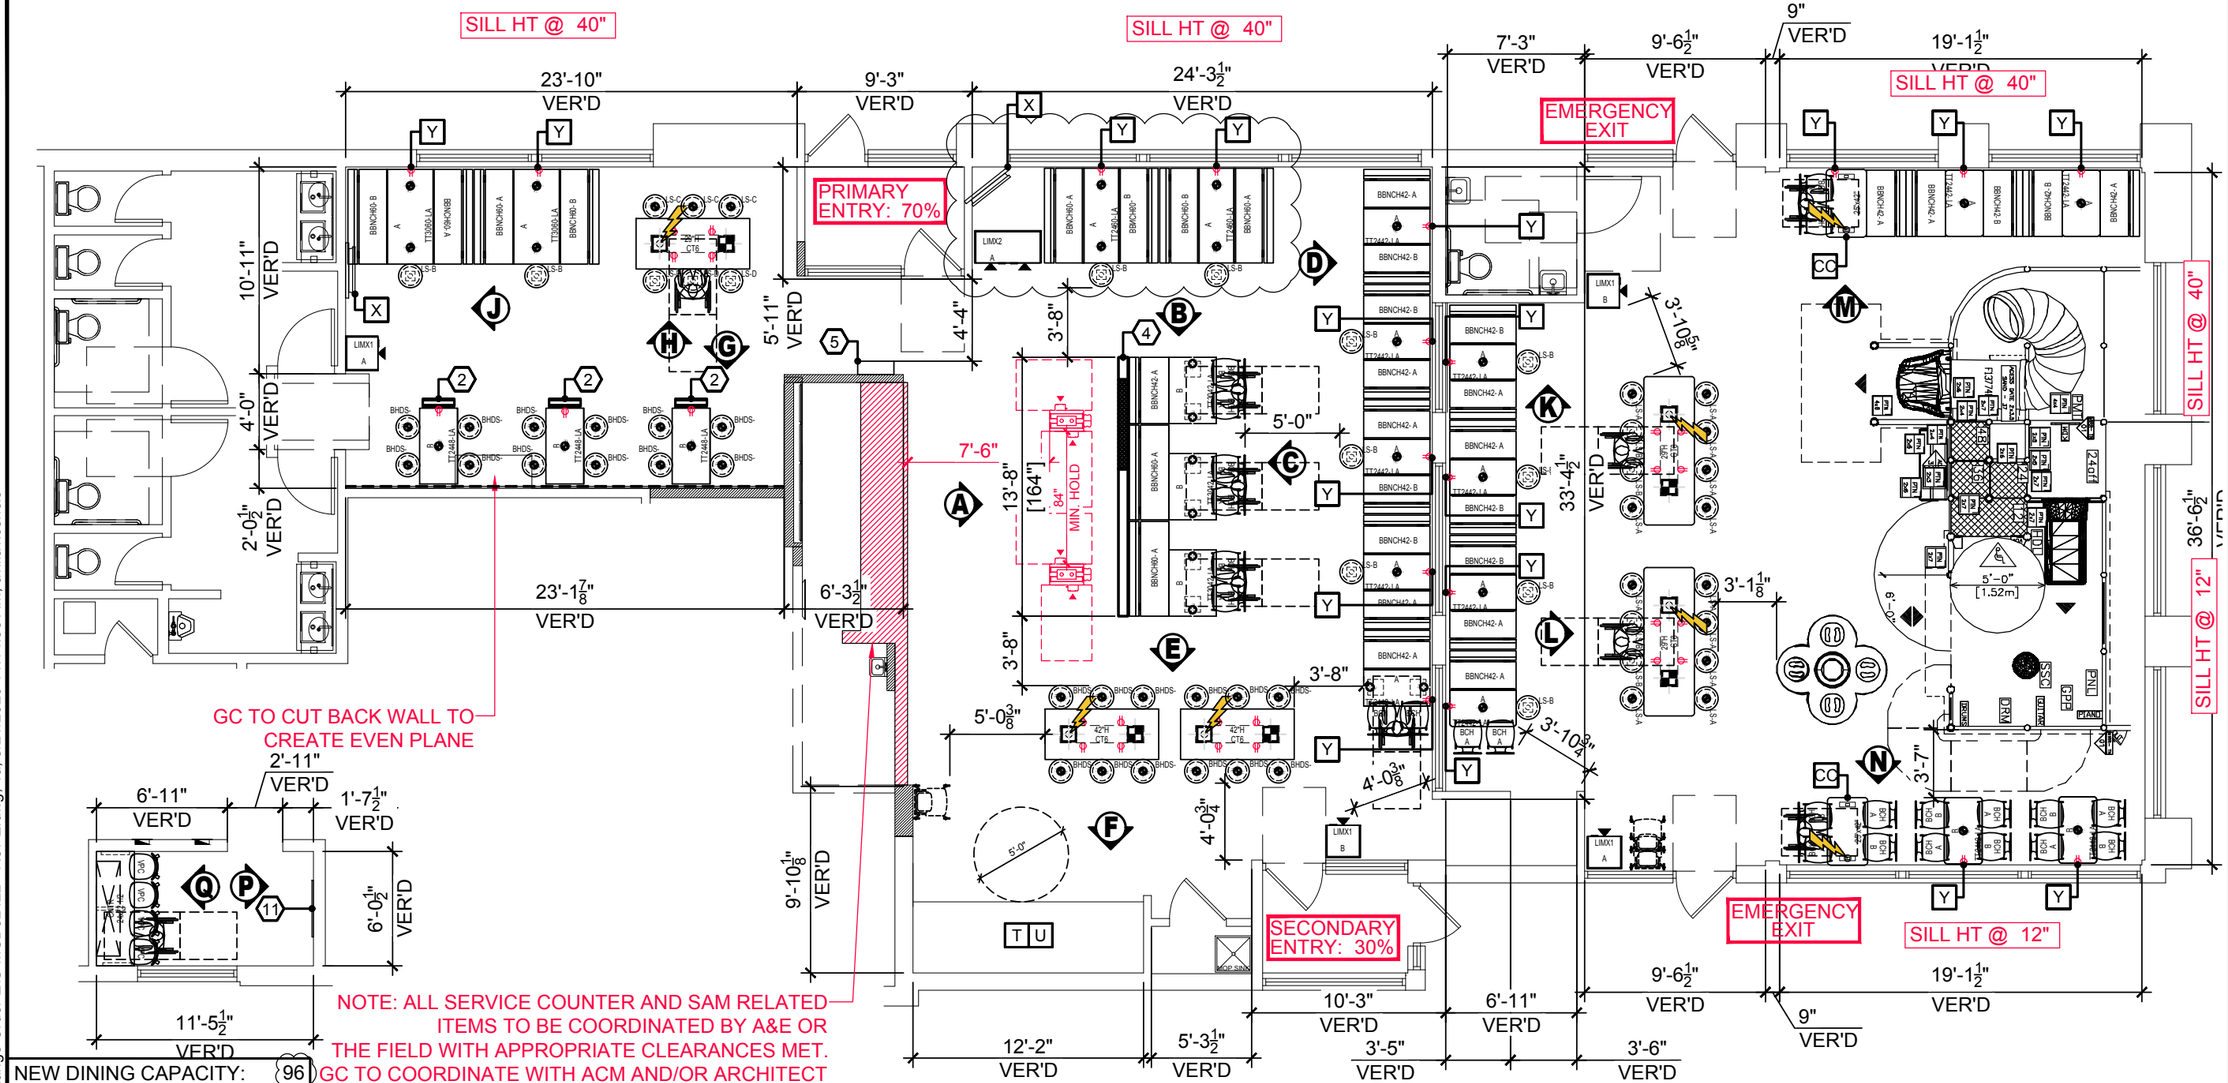


| | |
|---|---|
| NEW DINING CAPACITY: | 96 |
| EXISTING CAPACITY: | ~90 |
| CREW ROOM CAPACITY: | 4 |
| ADA SEATS REQUIRED: | 5 |
| ADA SEATS PROVIDED: | 5 |
| NEW PLAY PLACE CAPACITY: | 60 |
| EXISTING CAPACITY: | 30 |
| ADA SEATS REQUIRED: | 4 |
| ADA SEATS PROVIDED: | 4 |

ALL BOXED DIMENSIONS ARE TO BE FIELD VERIFIED

SERVICE COUNTER TO BE AT 34" AFF (INCLUDES TOP) TO MEET ADA REQUIREMENTS


JBI

2650 El Presidio Street
Long Beach, CA 90810
T 1 310 667 5600
F 1 310 604 3827
www.jbi-interiors.com


## REVISIONS

| LTR | DATE | BY | CHK'D |
|---|---|---|---|
| A | 02-17-20 | ALV | |
| REVS PER UPDATED SOFTPLAY ARCHS | | | |
| B | 03-03-20 | ALV | |
| FINALIZED WITH REVISIONS | | | |
| C | 03-12-20 | ALV | |
| REVS AFTER FINAL | | | |
| D | 08-11-20 | ALV | |
| REVS PER VERIFIED DIMS | | | |
| E | 08-21-20 | ALV | |
| CHANGE ORDER | | | |

LIM EXTREME 2.0

| | |
|---|---|
| SITE ID: | 015-0317 |
| STORE NUMBER: | 26547 |

10555 PARALLEL PKWY
**KANSAS CITY, KANSAS**

SEATING LAYOUT PLAN

DATE: 01-28-20

SCALE: 1/8" = 1'-0"

| DESIGNER: ALV/OH | CHK'D: |
|---|---|
| DRAWING NUMBER | PAGE |
| U-McD32422 | 1a |

Y:\U-2019\McDonald's\U-MCD32422\Design\5 Change Order EIU-MCD32422 - Rev E.dwg, 1a, 8/21/2020 11:14:55 AM, avillavicencio

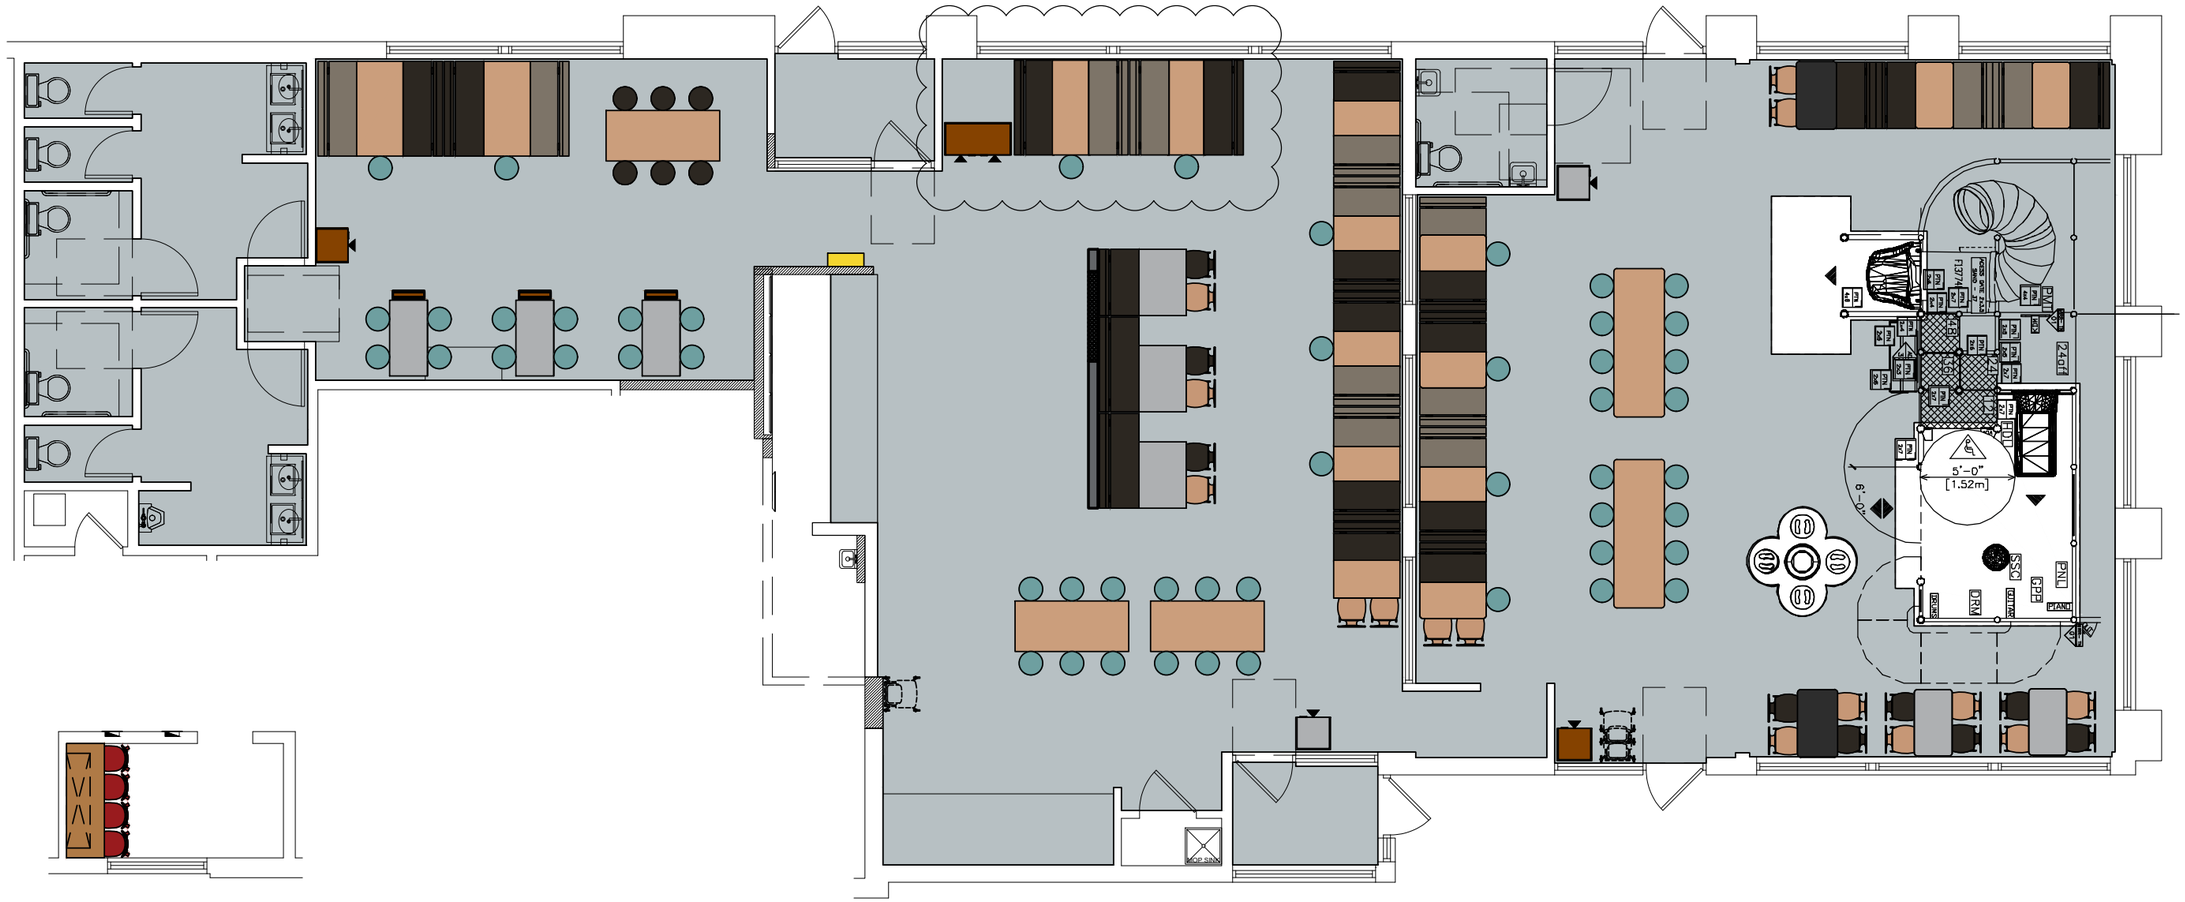




Y:\U-2019\McDonald's\U-MCD32422\Design\5 Change Order E\U-MCD32422 - Rev E.dwg, 2, 8/21/2020 11:14:58 AM, avillavicencio

J B I
2650 El Presidio Street
Long Beach, CA 90810
T 1 310 667 5600
F 1 310 604 3827
www.jbi-interiors.com

## REVISIONS

| LTR | DATE | BY | CHK'D |
|---|---|---|---|
| A | 02-17-20 | ALV | |
| REVS PER UPDATED SOFTPLAY ARCHS | | | |
| B | 03-03-20 | ALV | |
| FINALIZED WITH REVISIONS | | | |
| C | 03-12-20 | ALV | |
| REVS AFTER FINAL | | | |
| D | 08-11-20 | ALV | |
| REVS PER VERIFIED DIMS | | | |
| E | 08-21-20 | ALV | |
| CHANGE ORDER | | | |

LIM EXTREME 2.0

| | |
|---|---|
| SITE ID: | 015-0317 |
| STORE NUMBER: | 26547 |

10555 PARALLEL PKWY
**KANSAS CITY, KANSAS**

SHADED PLAN

DATE: 02-04-20

SCALE: 1/8" = 1'-0"

| DESIGNER: ALV | CHK'D: XXX |
|---|---|
| DRAWING NUMBER | PAGE |
| **U-McD32422** | **2** |

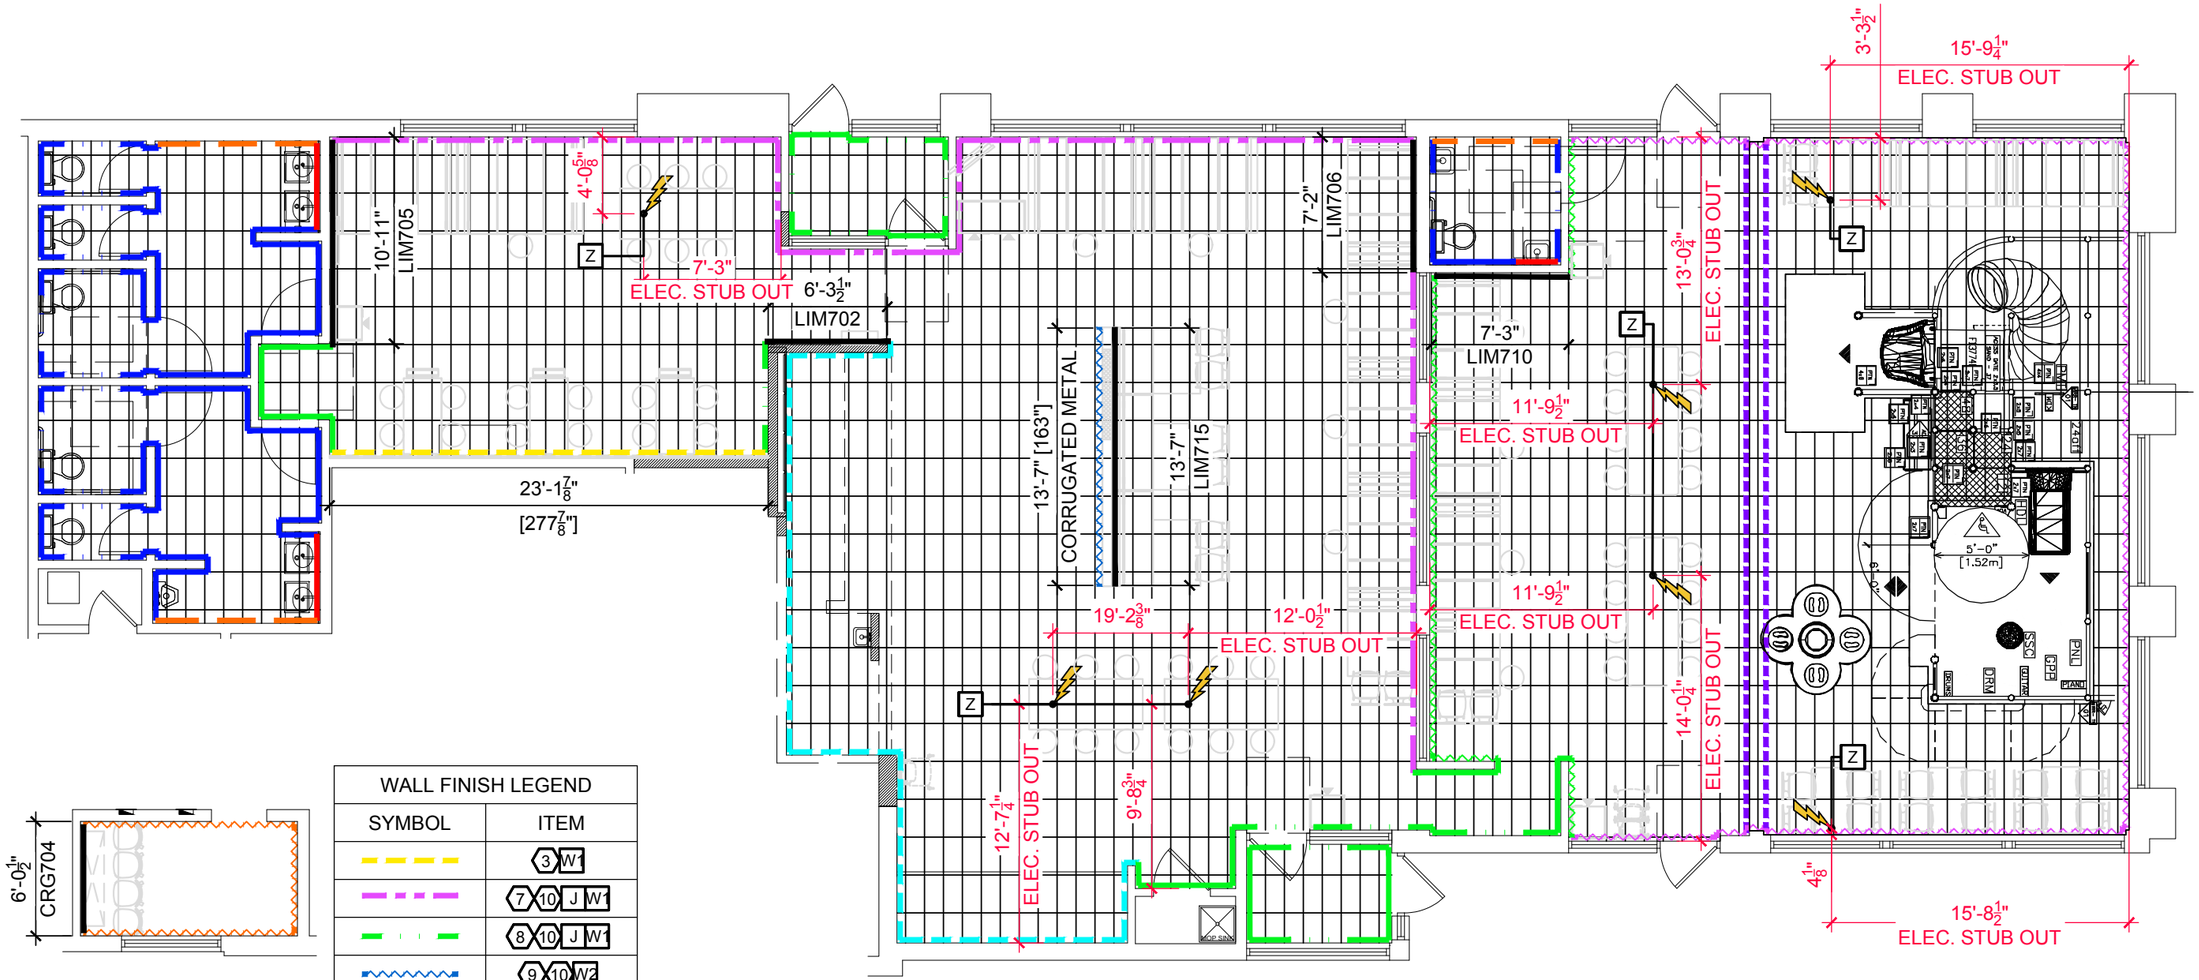





| WALL FINISH LEGEND | |
|---|---|
| SYMBOL | ITEM |
| | 3 W1 |
| | 7 10 J W1 |
| | 8 10 J W1 |
| | 9 10 W2 |
| | H |
| | G2 L2 |
| | M L1 |
| | N1 L3 |
| | N1 L2 G1 |
| | N2 |
| | 7 10 J W1 P4 |
| | 8 10 J W1 P4 |
| | P4 |

| FLOOR TILE LEGEND | |
|---|---|
| SYMBOL | ITEM |
| | F1 |

**BEFORE FINAL INSPECTION, REMOVE PROTECTIVE COVERINGS AND PERFORM FINAL CLEANING.**

TILE CLEANER: DETERDEK, BY FILA SURFACE CARE PRODUCTS - **NO SUBSTITUTIONS ALLOWED**
CAN BE ORDERED FROM EUROWEST, DALTILE, OR DIRECT FROM MANUFACTURER: FILA/DETERDEK
POST CONSTRUCTION CLEANING **REQUIRED** ON ALL INSTALLATIONS PRIOR TO RESTAURANT TURN OVER.

APPLY CLEANER PER MANUFACTURER'S WRITTEN INSTRUCTIONS.
REFERENCE: 2013 McDONALD'S PROJECT MANUAL - SECTION 093000 TILING INTERIOR


J B I

2650 El Presidio Street
Long Beach, CA 90810
T 1 310 667 5600
F 1 310 604 3827
www.jbi-interiors.com


## REVISIONS

| LTR | DATE | BY | CHK'D |
|---|---|---|---|
| A | 02-17-20 | ALV | |
| REVS PER UPDATED SOFTPLAY ARCHS | | | |
| B | 03-03-20 | ALV | |
| FINALIZED WITH REVISIONS | | | |
| C | 03-12-20 | ALV | |
| REVS AFTER FINAL | | | |
| D | 08-11-20 | ALV | |
| REVS PER VERIFIED DIMS | | | |

LIM EXTREME 2.0

SITE ID: 015-0317

STORE NUMBER: 26547

10555 PARALLEL PKWY
**KANSAS CITY, KANSAS**

FINISH PLAN

DATE: 02-04-20

SCALE: 1/8" = 1'-0"

DESIGNER: ALV | CHK'D: XXX

DRAWING NUMBER: U-McD32422 | PAGE: 3


Y:\U-2019\McDonald's\U-MCD32422\Design\5 Change Order EIU-MCD32422 - Rev E.dwg, 3, 8/21/2020 11:15:00 AM, avillavicencio

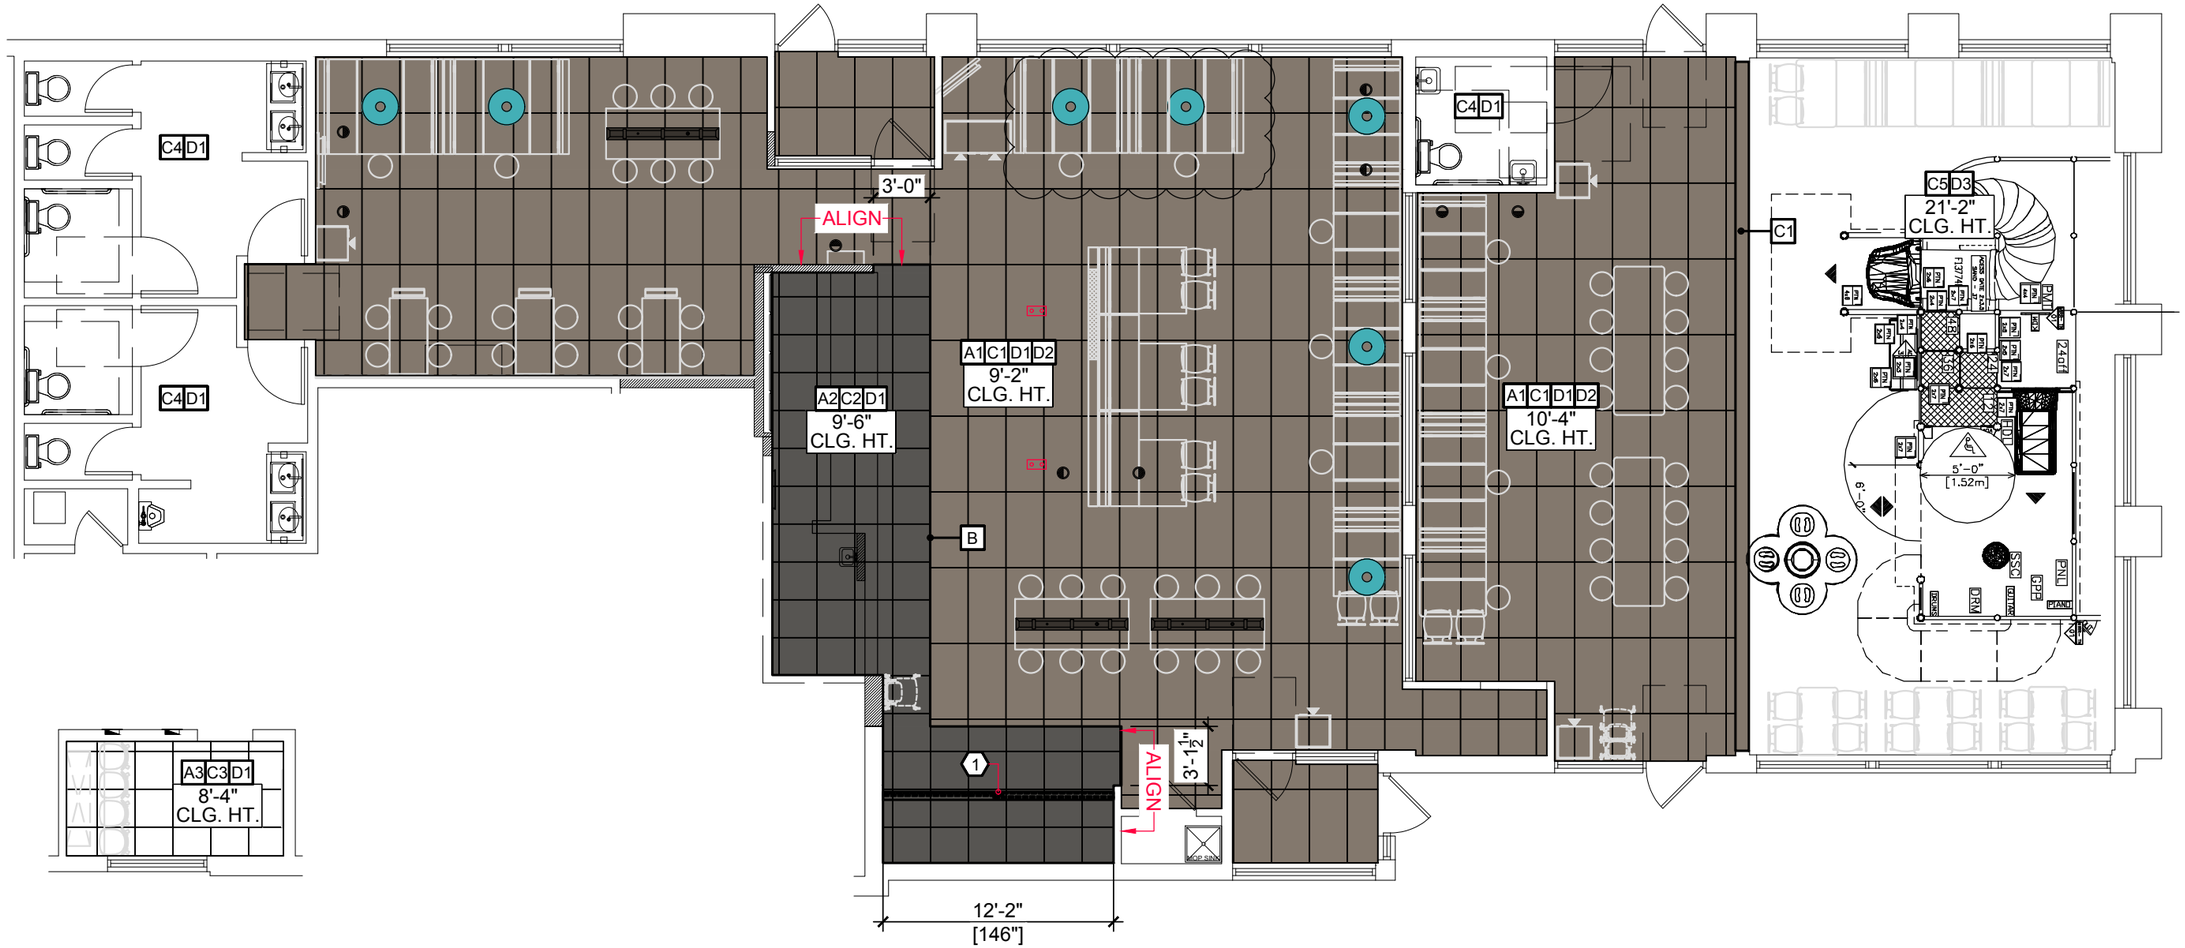





| LIGHTING LEGEND | |
|---|---|
| SYMBOL | ITEM |
| | D1 |
| | D2 |
| | D3 |
| | E1 |
| | E2 |


J B I

2650 El Presidio Street
Long Beach, CA 90810
T 1 310 667 5600
F 1 310 604 3827
www.jbi-interiors.com


## REVISIONS

| LTR | DATE | BY | CHK'D |
|---|---|---|---|
| B | 03-03-20 | ALV | |
| FINALIZED AS DRAWN | | | |
| E | 08-21-20 | ALV | |
| CHANGE ORDER | | | |

LIM EXTREME 2.0

| | |
|---|---|
| SITE ID: | 015-0317 |
| STORE NUMBER: | 26547 |

10555 PARALLEL PKWY
**KANSAS CITY, KANSAS**

CEILING PLAN

| | |
|---|---|
| DATE: 02-04-20 | |
| SCALE: 1/8" = 1'-0" | |
| DESIGNER: ALV | CHK'D: XXX |
| DRAWING NUMBER | PAGE |
| **U-McD32422** | **4** |


Y:\U-2019\McDonald's\U-MCD32422\Design\5 Change Order EIU-MCD32422 - Rev E.dwg, 4, 8/21/2020 11:15:03 AM, avillavicencio

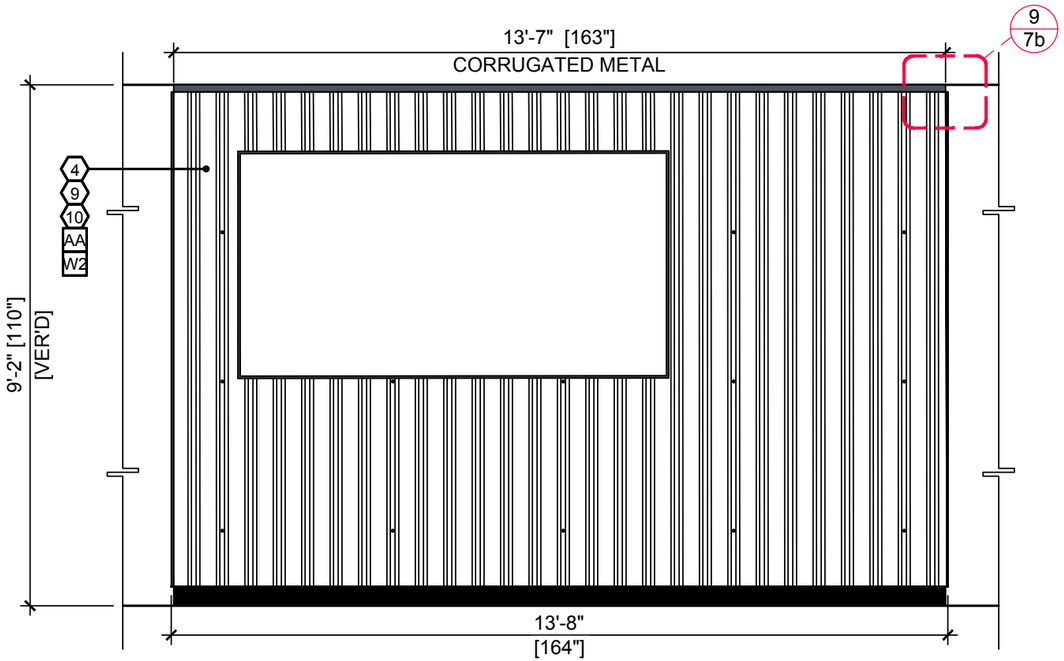


A ELEVATION

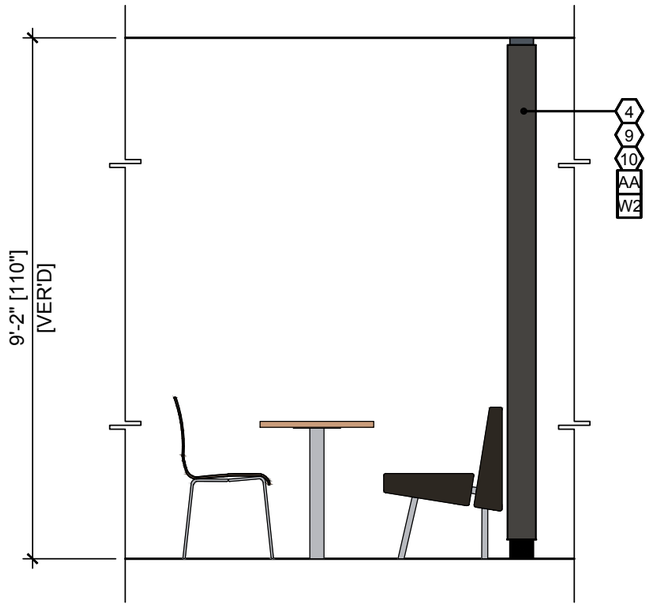


B ELEVATION

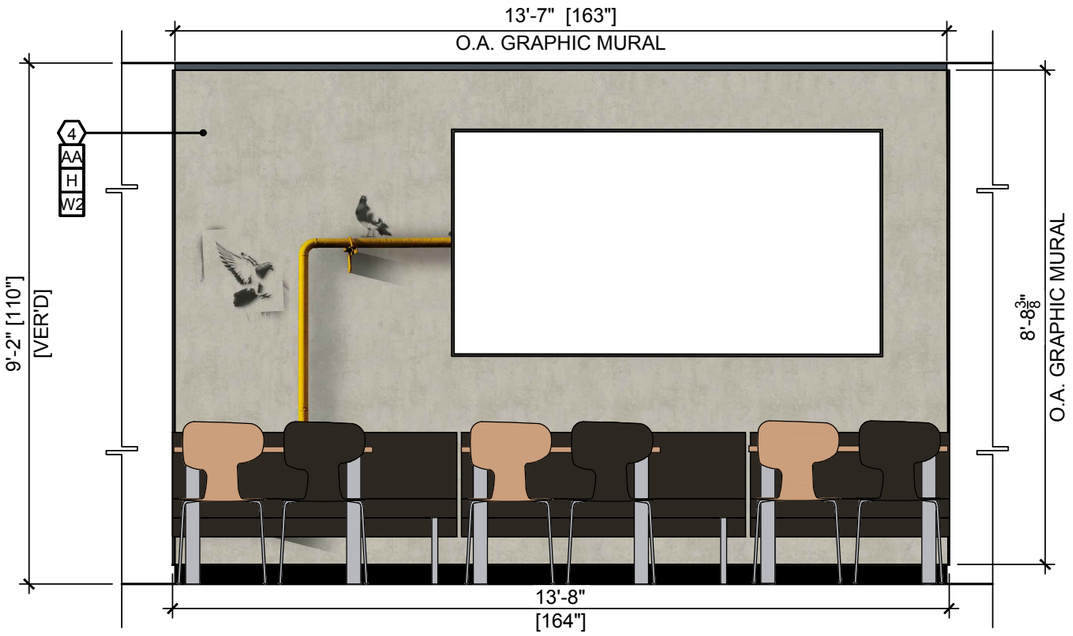


C ELEVATION

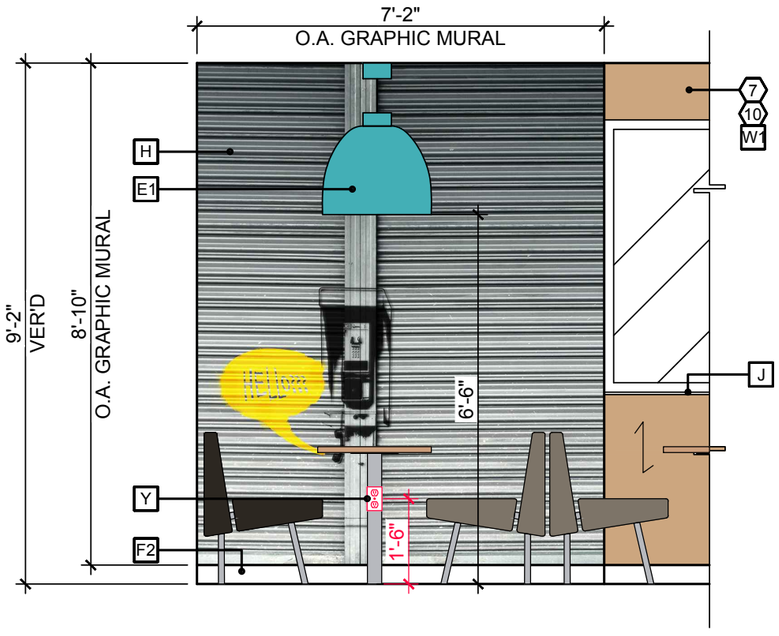


D ELEVATION


J B I

2650 El Presidio Street
Long Beach, CA 90810
T 1 310 667 5600
F 1 310 604 3827
www.jbi-interiors.com


**REVISIONS**

| LTR | DATE | BY | CHK'D |
|---|---|---|---|
| B | 03-03-20 | ALV | |
| FINALIZED AS DRAWN | | | |
| D | 08-11-20 | ALV | |
| REVS PER VERIFIED DIMS | | | |

LIM EXTREME 2.0

SITE ID: 015-0317

STORE NUMBER: 26547

10555 PARALLEL PKWY
**KANSAS CITY, KANSAS**

ELEVATIONS

DATE: 02-04-20

SCALE: 3/8" = 1'-0"

DESIGNER: ALV | CHK'D: XXX

DRAWING NUMBER: U-McD32422 | PAGE: 5a


Y:\U-2019\McDonald's\U-MCD32422\Design\5 Change Order E\U-MCD32422 - Rev E.dwg, 5a, 8/21/2020 11:15:05 AM, avillavicencio

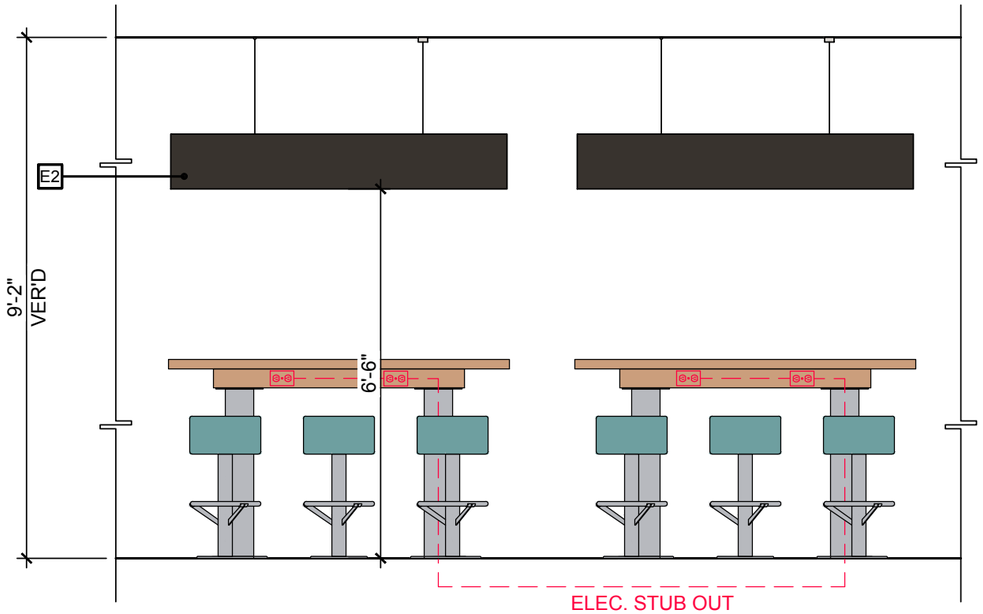


E ELEVATION

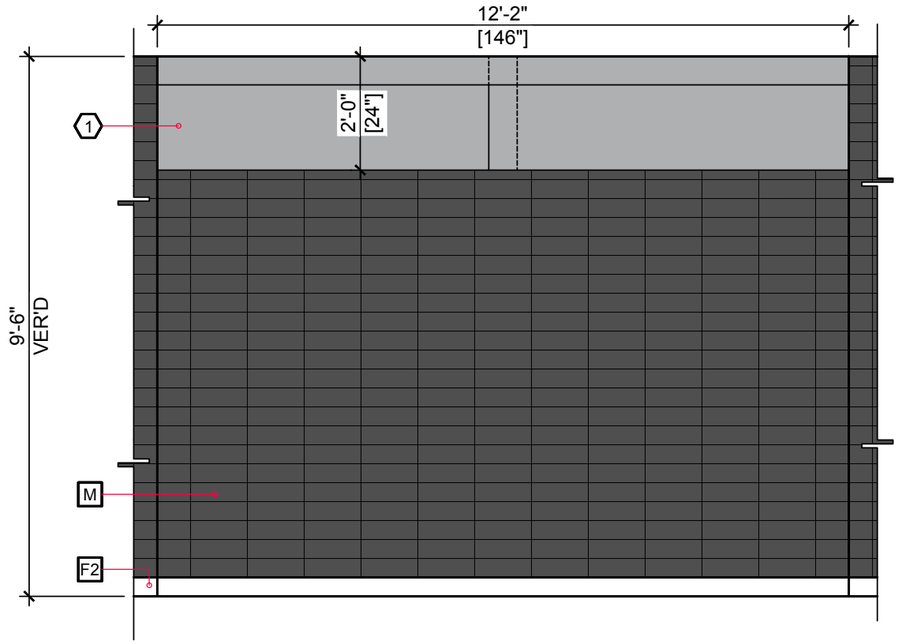


F ELEVATION

SSBB NOT SHOWN

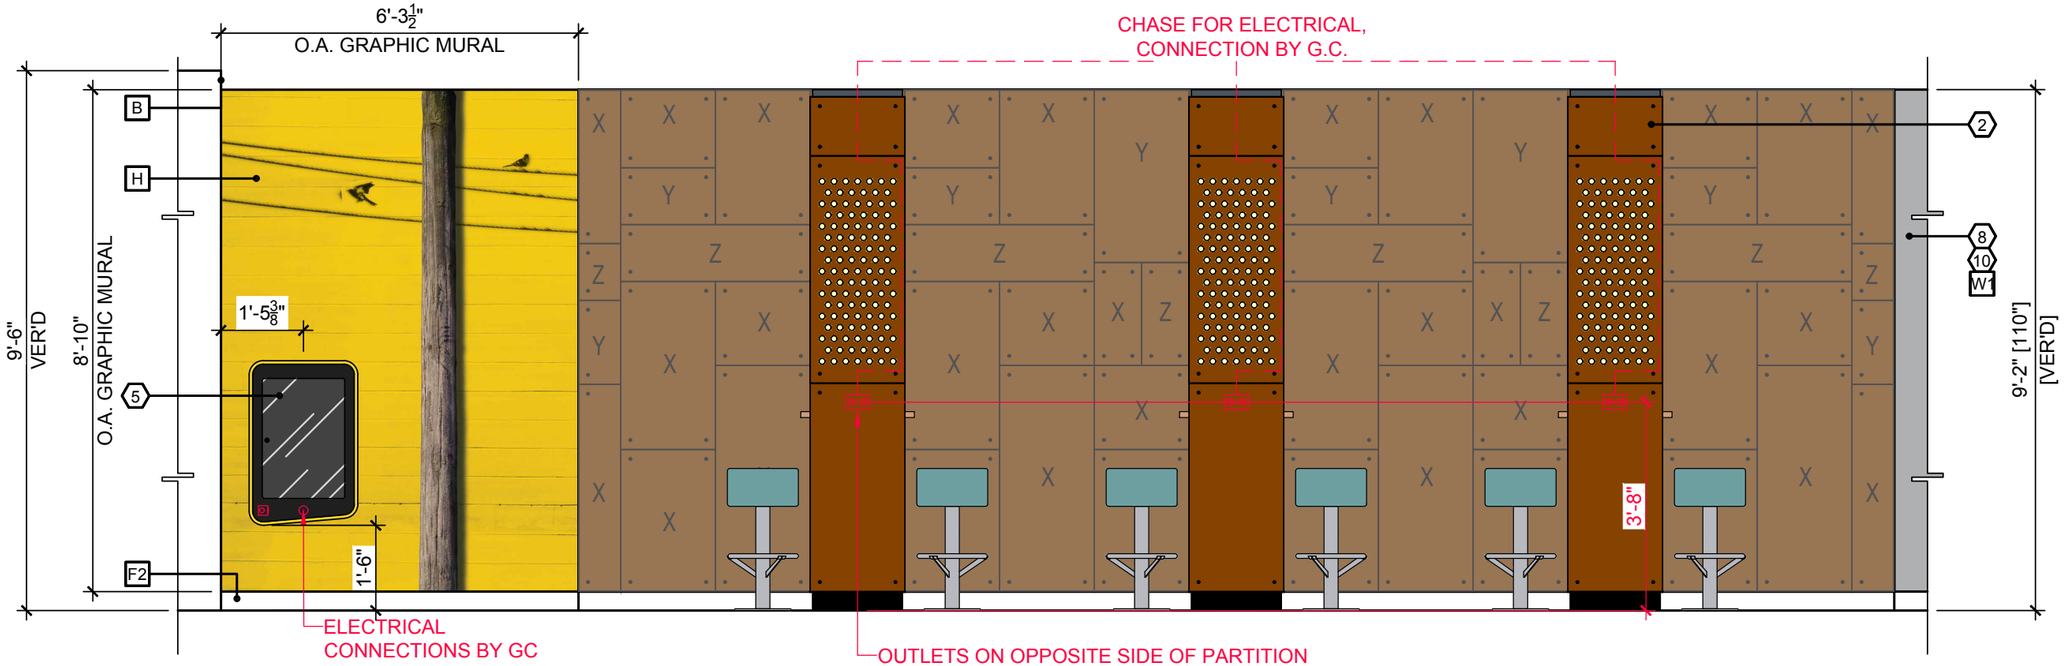


G ELEVATION

ITEM #2 TO INCLUDE OUTLETS


J B I

2650 El Presidio Street
Long Beach, CA 90810
T 1 310 667 5600
F 1 310 604 3827
www.jbi-interiors.com


**REVISIONS**

| LTR | DATE | BY | CHK'D |
|---|---|---|---|
| B | 03-03-20 | ALV | |
| FINALIZED AS DRAWN | | | |
| D | 08-11-20 | ALV | |
| REVS PER VERIFIED DIMS | | | |

LIM EXTREME 2.0

| | |
|---|---|
| SITE ID: | 015-0317 |
| STORE NUMBER: | 26547 |

10555 PARALLEL PKWY
**KANSAS CITY, KANSAS**

ELEVATIONS

| | |
|---|---|
| DATE: 02-04-20 | |
| SCALE: 3/8" = 1'-0" | |
| DESIGNER: ALV | CHK'D: XXX |
| DRAWING NUMBER | PAGE |
| U-McD32422 | 5b |


Y:\U-2019\McDonald's\U-MCD32422\Design\5 Change Order E\U-MCD32422 - Rev E.dwg, 5b, 8/21/2020 11:15:07 AM, avillavicencio

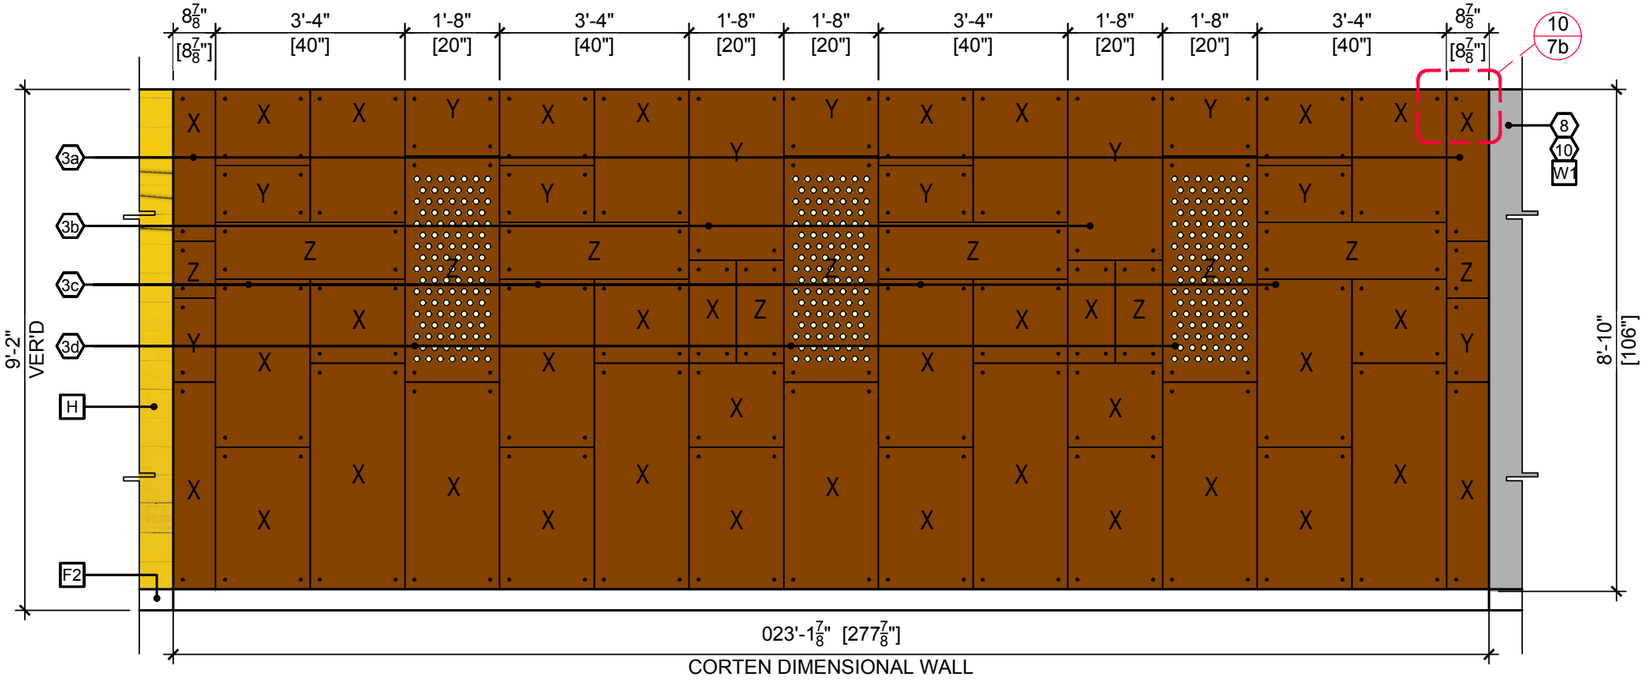


ELEV. 'G'
CORTEN DIMENSIONAL WALL SHOWN WITHOUT FURNITURE

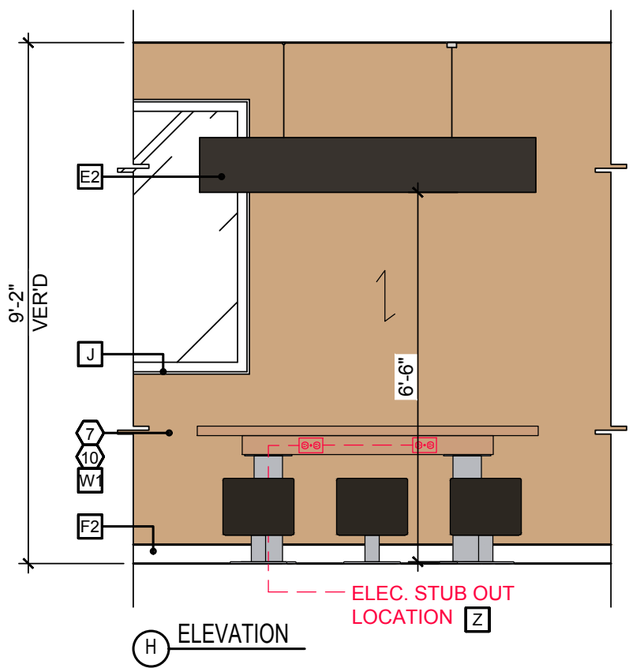


H ELEVATION

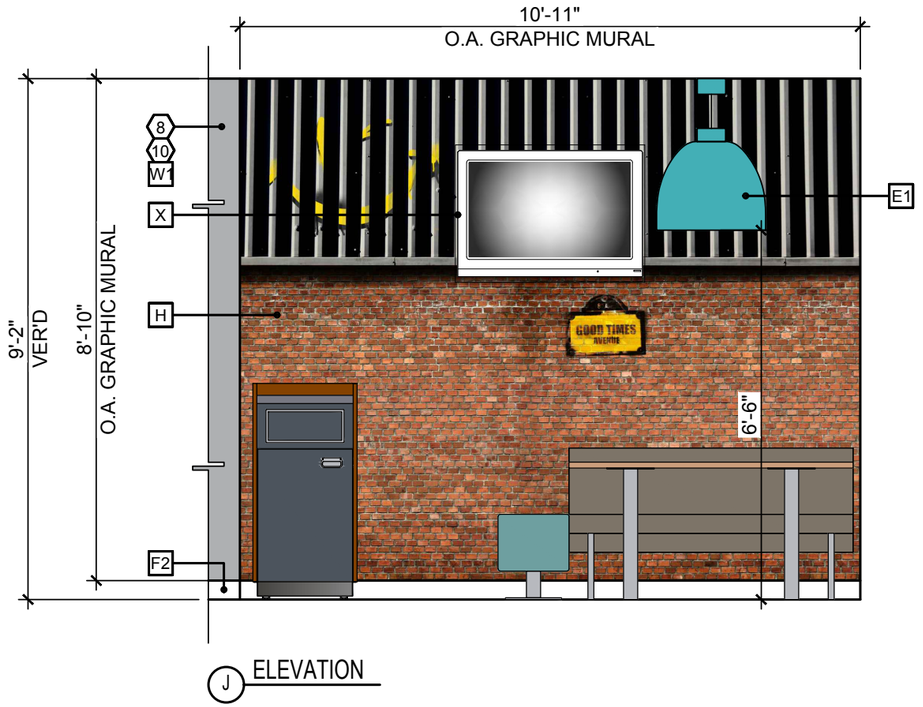


J ELEVATION


2650 El Presidio Street
Long Beach, CA 90810
T 1 310 667 5600
F 1 310 604 3827
www.jbi-interiors.com


## REVISIONS

| LTR | DATE | BY | CHK'D |
|---|---|---|---|
| B | 03-03-20 | ALV | |
| FINALIZED AS DRAWN | | | |
| D | 08-11-20 | ALV | |
| REVS PER VERIFIED DIMS | | | |

LIM EXTREME 2.0

| | |
|---|---|
| SITE ID: | 015-0317 |
| STORE NUMBER: | 26547 |

10555 PARALLEL PKWY
**KANSAS CITY, KANSAS**

ELEVATIONS

| | |
|---|---|
| DATE: 02-04-20 | |
| SCALE: 3/8" = 1'-0" | |
| DESIGNER: ALV | CHK'D: XXX |
| DRAWING NUMBER | PAGE |
| U-McD32422 | 5c |

Y:\U-2019\McDonald's\U-MCD32422\Design\5 Change Order E\U-MCD32422 - Rev E.dwg, 5c, 8/21/2020 11:15:10 AM, avillavicencio

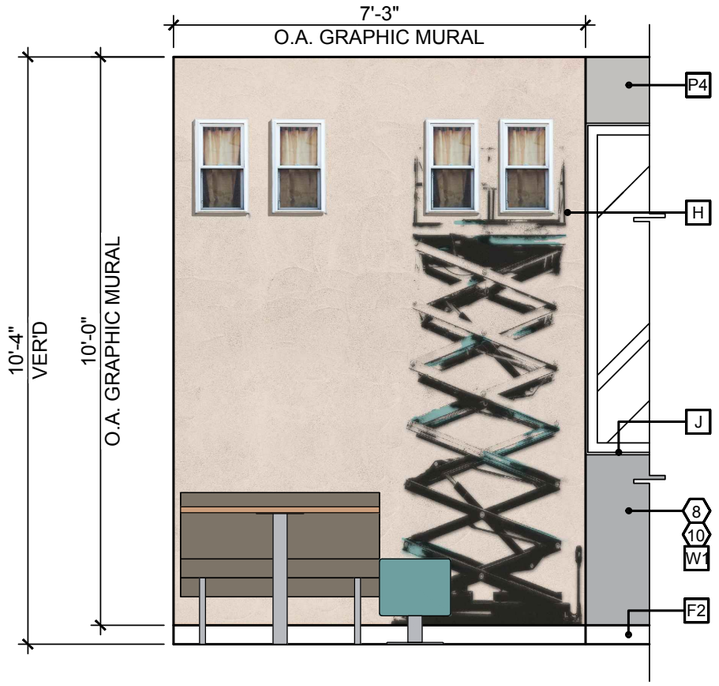


K ELEVATION

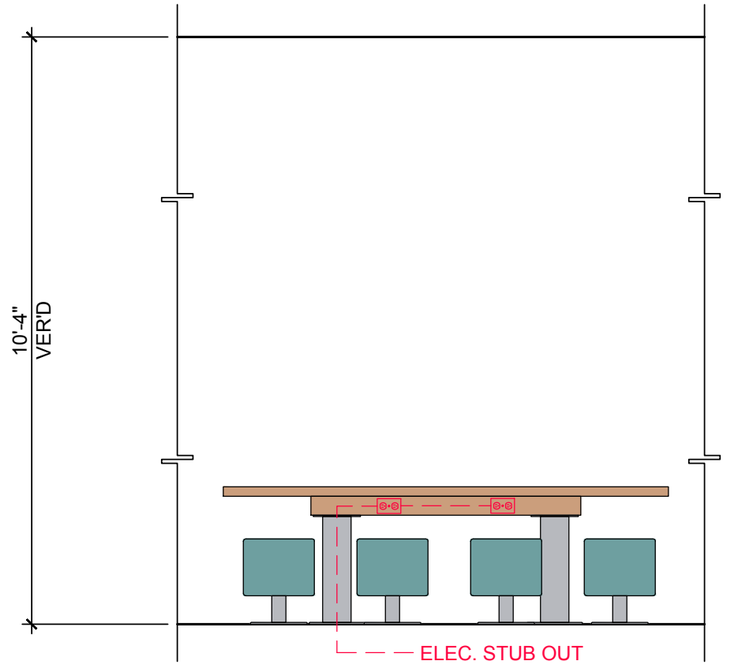


L ELEVATION

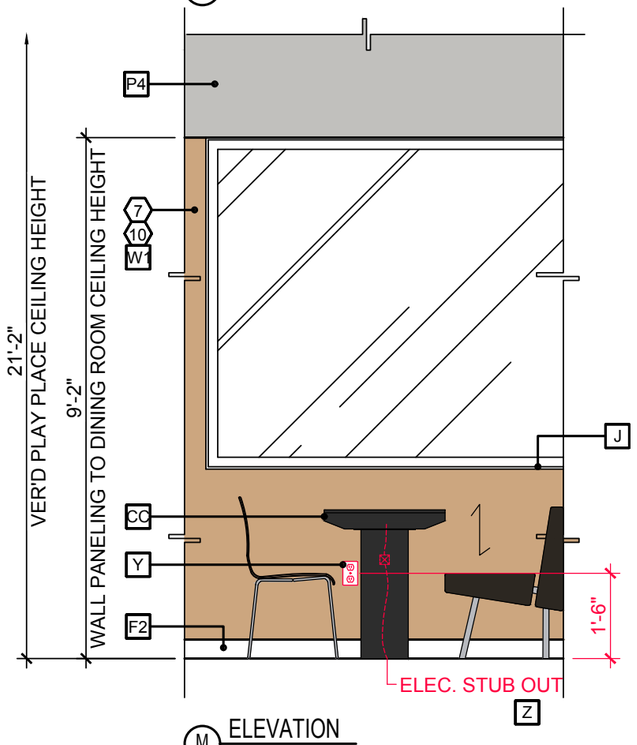


M ELEVATION

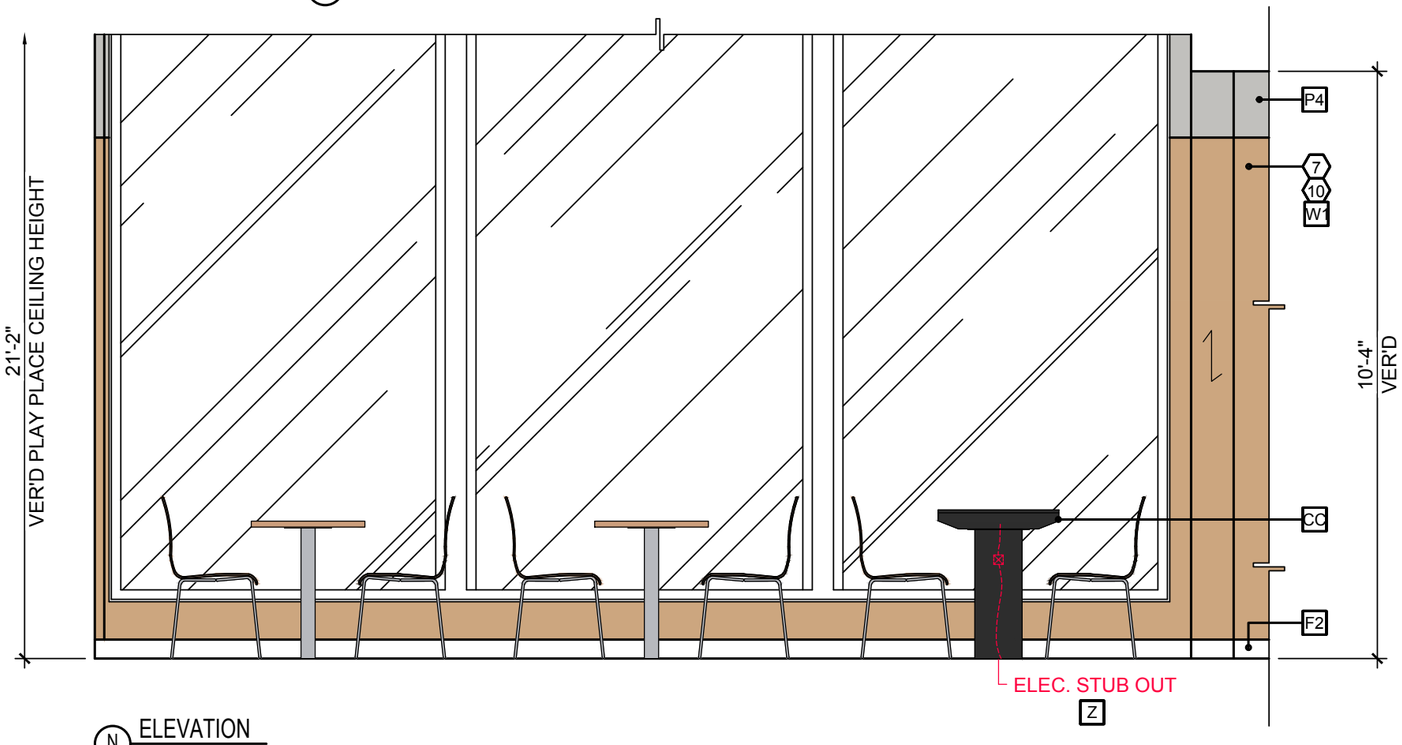


N ELEVATION


JBI

2650 El Presidio Street
Long Beach, CA 90810
T 1 310 667 5600
F 1 310 604 3827
www.jbi-interiors.com


**REVISIONS**

| LTR | DATE | BY | CHK'D |
|---|---|---|---|
| B | 03-03-20 | ALV | |
| FINALIZED WITH REVISIONS | | | |
| C | 03-12-20 | ALV | |
| REVS AFTER FINAL | | | |
| D | 08-11-20 | ALV | |
| REVS PER VERIFIED DIMS | | | |

LIM EXTREME 2.0

| | |
|---|---|
| SITE ID: | 015-0317 |
| STORE NUMBER: | 26547 |

10555 PARALLEL PKWY
**KANSAS CITY, KANSAS**

ELEVATIONS

| | |
|---|---|
| DATE: 02-04-20 | |
| SCALE: 3/8" = 1'-0" | |
| DESIGNER: ALV | CHK'D: XXX |
| DRAWING NUMBER | PAGE |
| **U-McD32422** | **5d** |


Y:\U-2019\McDonald's\U-MCD32422\Design\5 Change Order EU-MCD32422 - Rev E.dwg, 5d, 8/21/2020 11:15:13 AM, avillavicencio

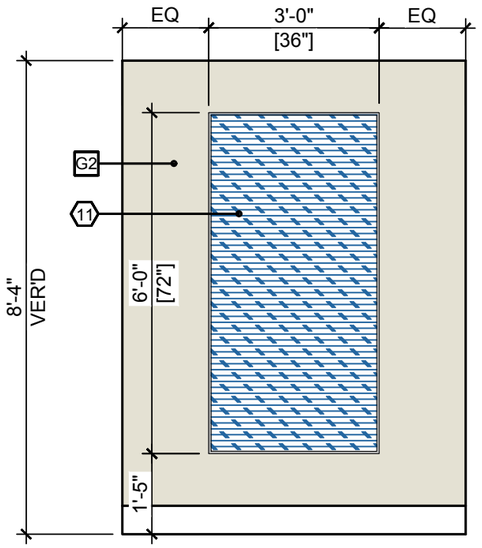


P ELEVATION

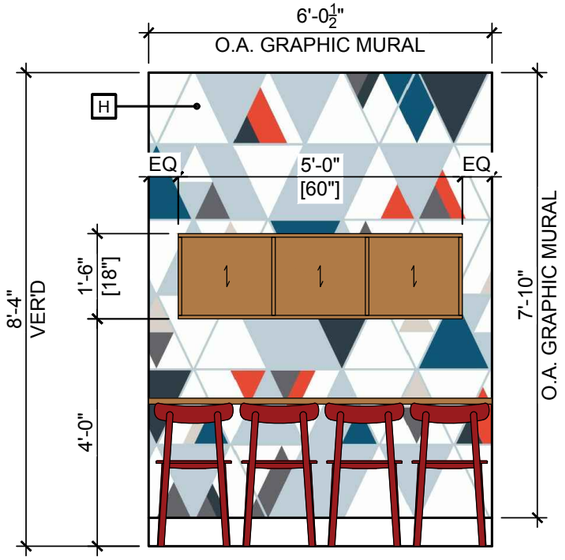


Q ELEVATION

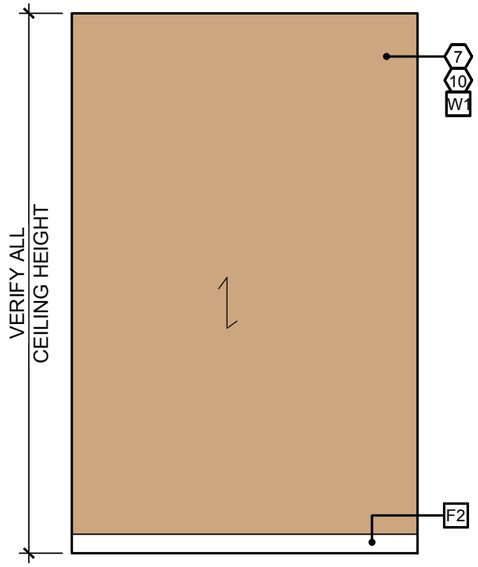


TYPICAL DINING
WALL FINISHES

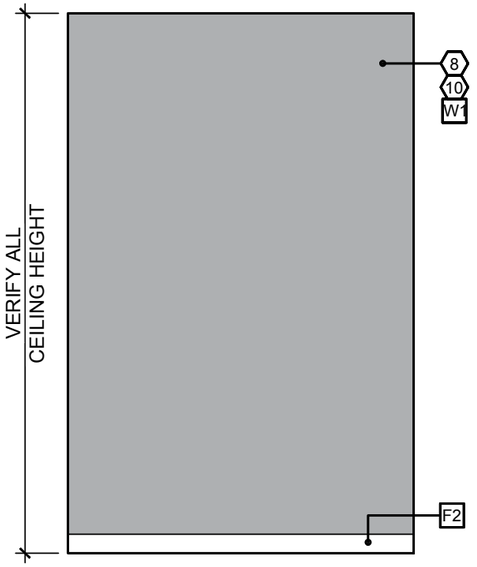


TYPICAL DINING
WALL FINISHES

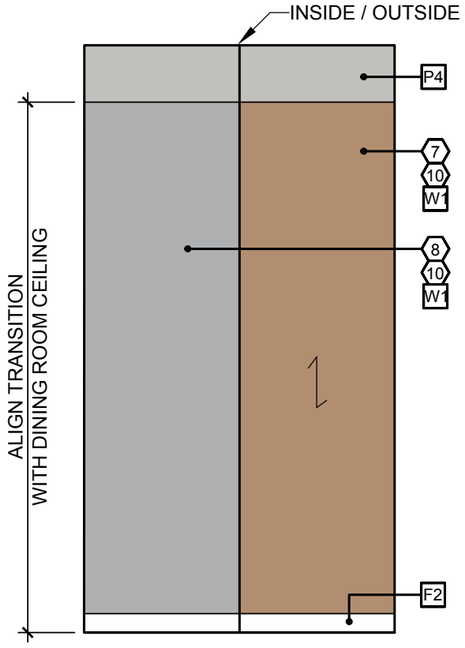


TYPICAL PLAYPLACE WALL
FINISHES

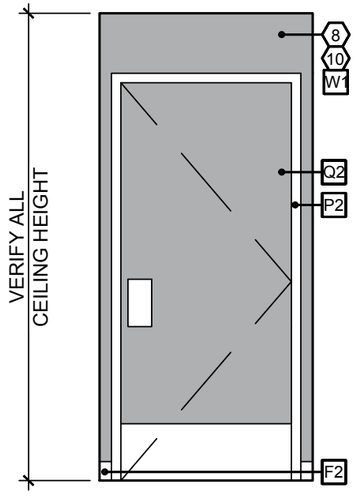


TYPICAL RESTROOM DOOR
& VESTIBULE ELEVATION
AND FINISHES

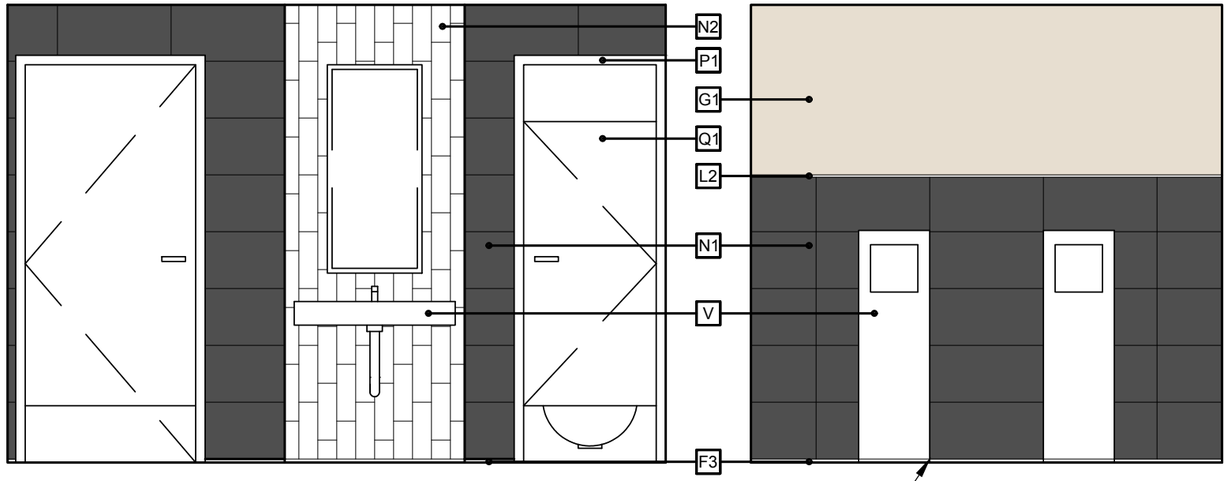


TYPICAL RESTROOM WALL TILE

G.C. TO ALIGN CORIAN
PANEL WITH TILE GROUT LINE


JBI
2650 El Presidio Street
Long Beach, CA 90810
T 1 310 667 5600
F 1 310 604 3827
www.jbi-interiors.com


**REVISIONS**

| LTR | DATE | BY | CHK'D |
|---|---|---|---|
| B | 03-03-20 | ALV | |
| FINALIZED AS DRAWN | | | |
| D | 08-11-20 | ALV | |
| REVS PER VERIFIED DIMS | | | |

LIM EXTREME 2.0

| | |
|---|---|
| SITE ID: | 015-0317 |
| STORE NUMBER: | 26547 |

10555 PARALLEL
PKWY
**KANSAS CITY,
KANSAS**

ELEVATIONS

| | |
|---|---|
| DATE: 02-04-20 | |
| SCALE: 3/8" = 1'-0" | |
| DESIGNER: ALV | CHK'D: XXX |
| DRAWING NUMBER | PAGE |
| **U-McD32422** | **5e** |


Y:\U-2019\McDonald's\U-MCD32422\Design\5 Change Order EU-MCD32422 - Rev E.dwg, 5e, 8/21/2020 11:15:14 AM, avillavicencio

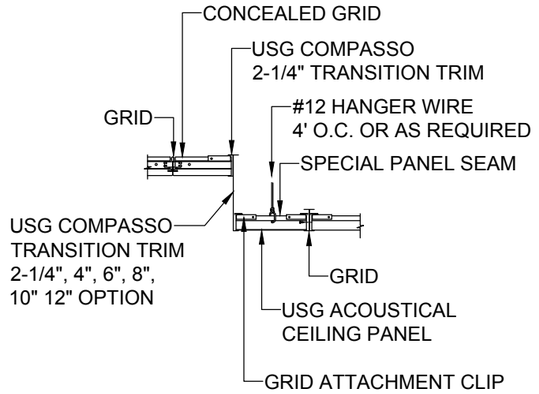


| | | | | | | | | | | | |
|---|---|---|---|---|---|---|---|---|---|---|---|
| N/A | N/A | 1 | COMPASSO CEILING TRANSITION | 3/4" = 1'-0" | 2 | CORIAN WINDOW SILL DETAIL | 1 1/2" = 1'-0" | 3 | ADA SIGNAGE DETAIL | 1/2" = 1'-0" | 4 |

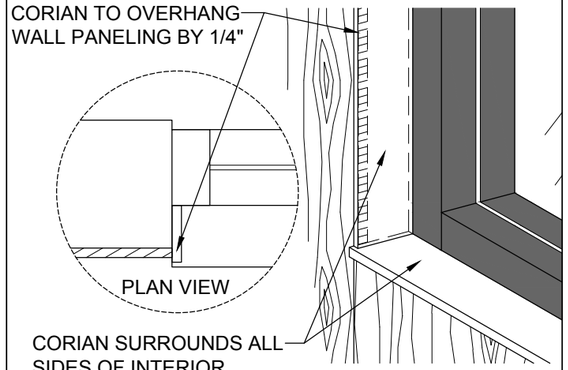


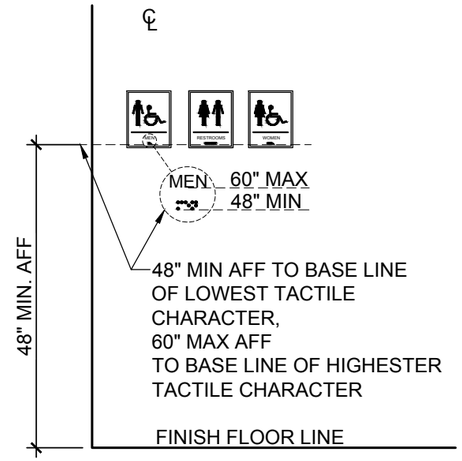


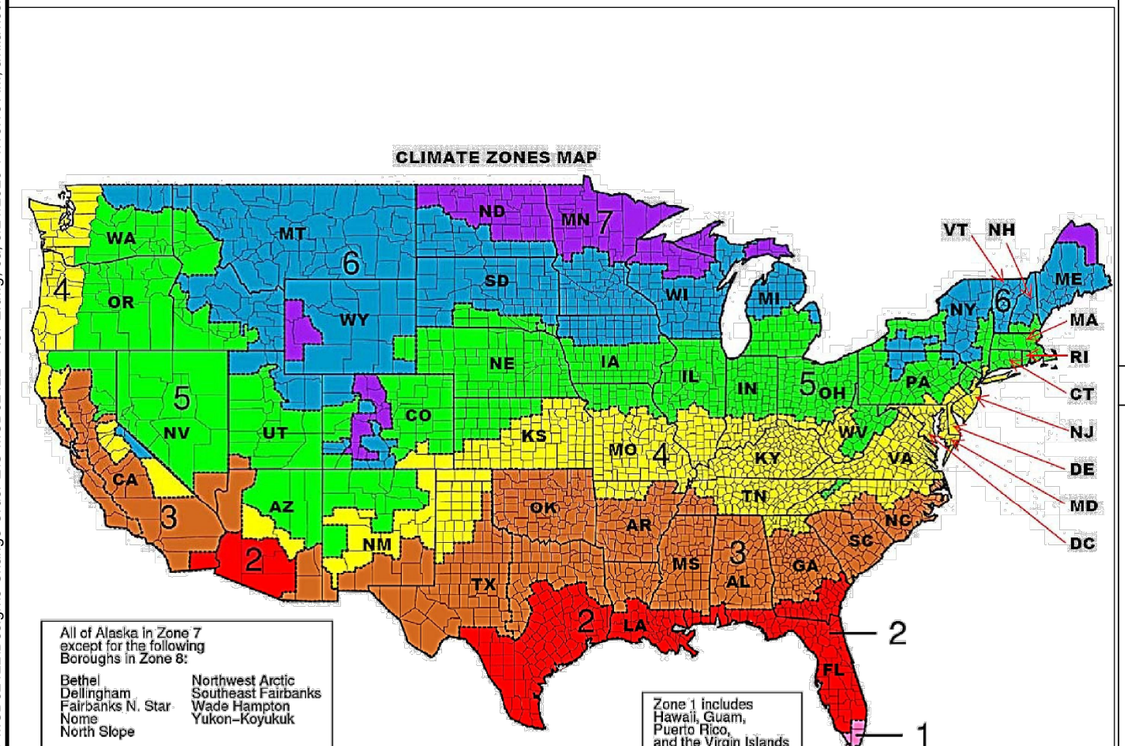


| | | | | | |
|---|---|---|---|---|---|
| WALL COVERING CLIMATE ZONE MAP | NTS | 5 | CORNER TILE GUARD DETAIL | 6" = 1'-0" | 6 |

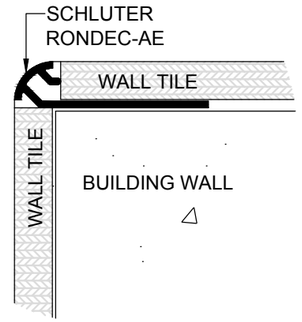


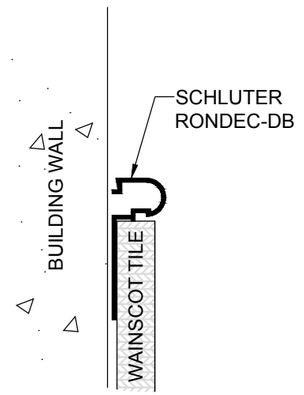


| | | | | | |
|---|---|---|---|---|---|
| RESTROOM WALLCOVERING TO TILE | 6" = 1'-0" | 7 | COVE BASE TRIM DETAIL | 1/2" = 1'-0" | 8 |

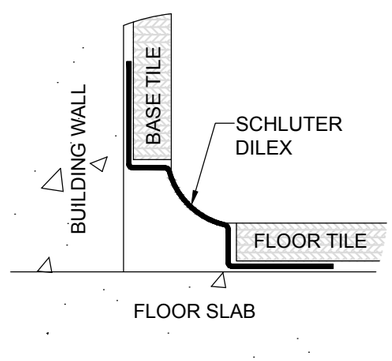



JBI
2650 El Presidio Street
Long Beach, CA 90810
T 1 310 667 5600
F 1 310 604 3827
www.jbi-interiors.com


**REVISIONS**

| LTR | DATE | BY | CHK'D |
|---|---|---|---|
| B | 03-03-20 | ALV | |
| FINALIZED AS DRAWN | | | |

LIM EXTREME 2.0

SITE ID: 015-0317

STORE NUMBER: 26547

10555 PARALLEL PKWY
**KANSAS CITY, KANSAS**

STANDARD DETAILS

DATE: 02-04-20

SCALE: AS NOTED

DESIGNER: ALV | CHK'D: XXX

DRAWING NUMBER | PAGE

**U-McD32422** | **6a**


Y:\U-2019\McDonald's\U-MCD32422\Design\5 Change Order E\U-MCD32422 - Rev E.dwg, 6a, 8/21/2020 11:15:18 AM, avillavicencio

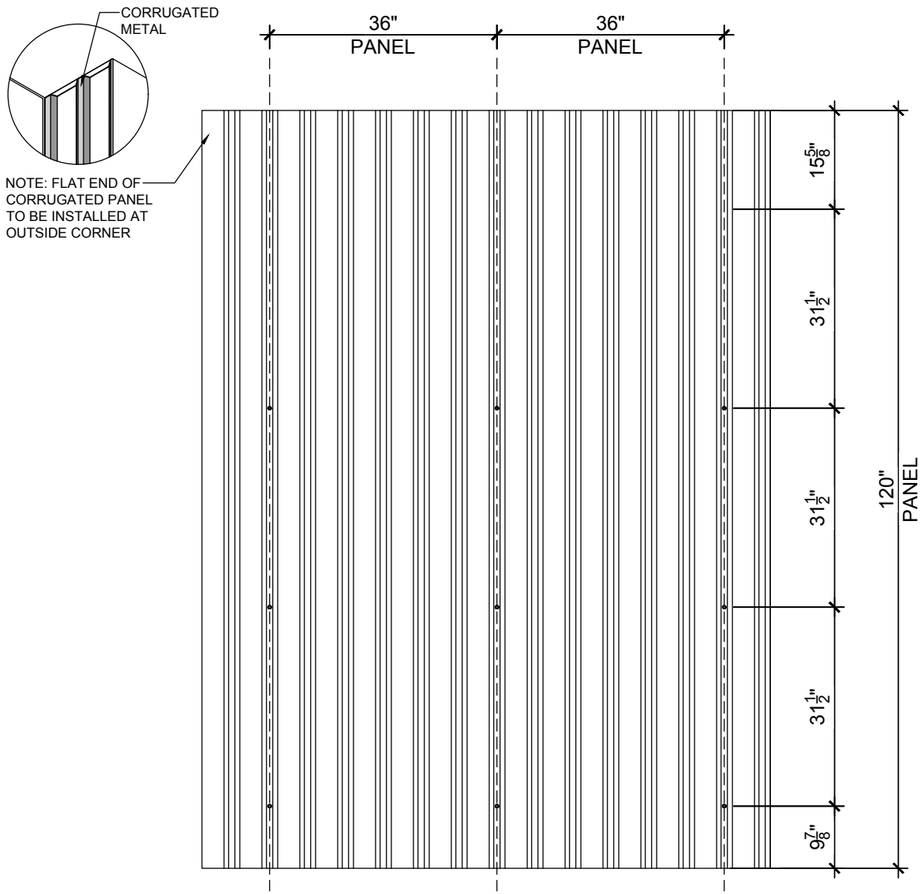


CORRUGATED METAL PANEL DETAIL | 1/2" = 1'-0" | 9

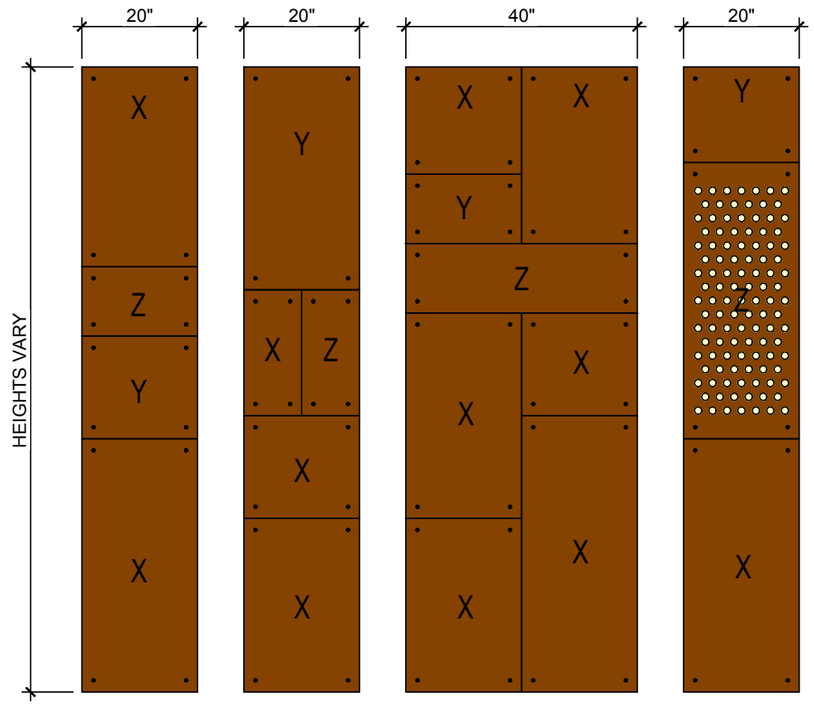


PANEL X: $\frac{3}{4}$" THICK

PANEL Y: 1 $\frac{1}{4}$" THICK

PANEL Z: 1 $\frac{3}{4}$" THICK

CORTEN PANEL DETAIL | NTS | 10


J B I

2650 El Presidio Street
Long Beach, CA 90810
T 1 310 667 5600
F 1 310 604 3827
www.jbi-interiors.com


**REVISIONS**

| LTR | DATE | BY | CHK'D |
|---|---|---|---|
| B | 03-03-20 | ALV | |
| FINALIZED AS DRAWN | | | |

LIM EXTREME 2.0

SITE ID: 015-0317

STORE NUMBER: 26547

10555 PARALLEL PKWY
**KANSAS CITY, KANSAS**

STANDARD DETAILS

DATE: 02-04-20

SCALE: AS NOTED

DESIGNER: ALV | CHK'D: XXX

DRAWING NUMBER | PAGE

**U-McD32422** | **6b**


Y:\U-2019\McDonald's\U-MCD32422\Design\5 Change Order E\U-MCD32422 - Rev E.dwg, 6b, 8/21/2020 11:15:21 AM, avillavicencio

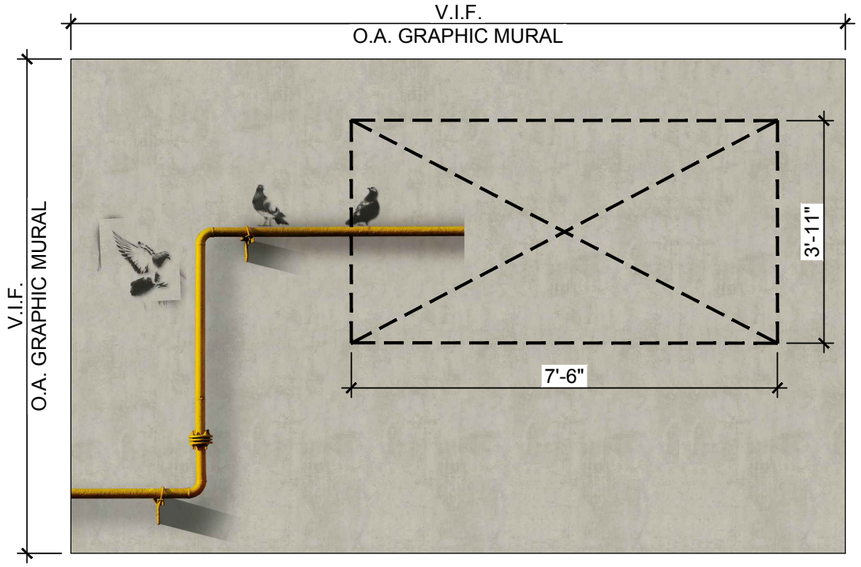


ELV ' C '
LIM715

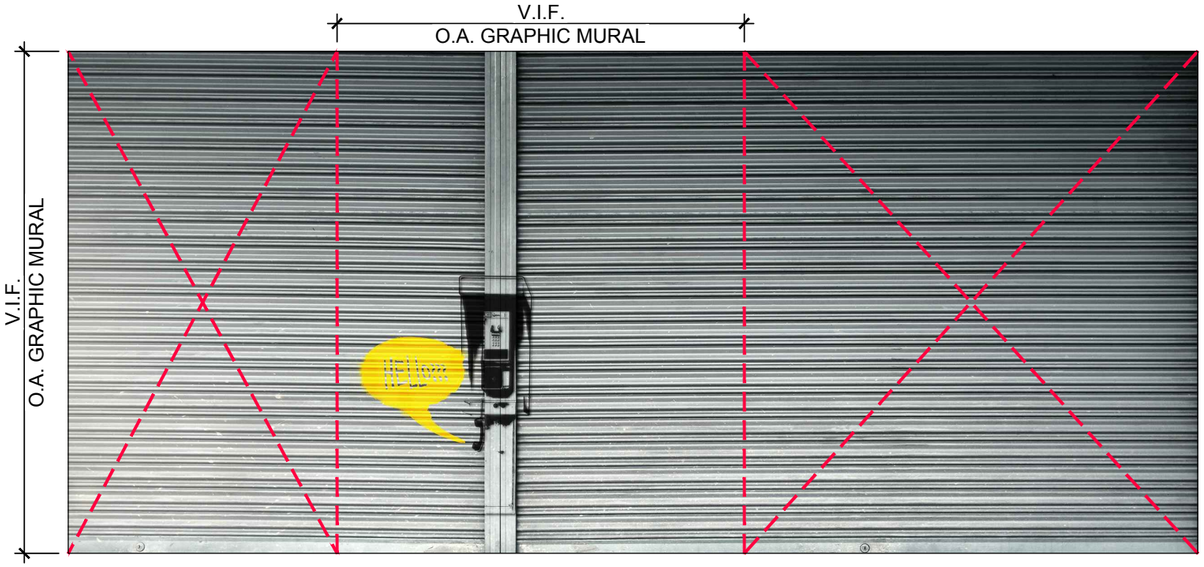


ELV ' D '
LIM706

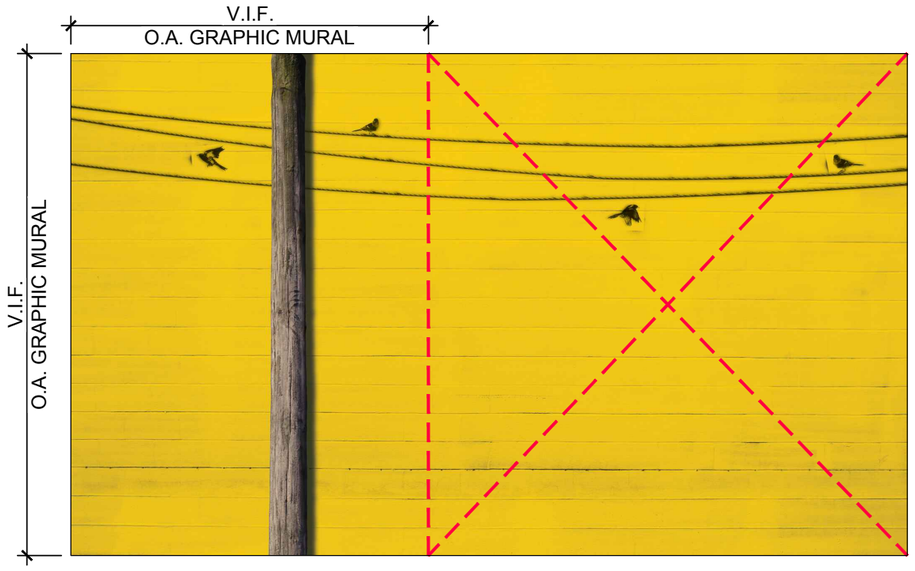


ELV ' G '
LIM702

ELV ' J '
LIM705

NOTE: GRAPHIC MURAL SIZES SHOWN FOR REFERENCE PURPOSES ONLY. GC TO INCLUDE WINDOW RETURNS (WHERE APPLICABLE) AND VERIFY ALL SIZES PRIOR TO PURCHASING / INSTALLATION.


JBI
2650 El Presidio Street
Long Beach, CA 90810
T 1 310 667 5600
F 1 310 604 3827
www.jbi-interiors.com


**REVISIONS**

| LTR | DATE | BY | CHK'D |
|---|---|---|---|
| B | 03-03-20 | ALV | |
| FINALIZED AS DRAWN | | | |

LIM EXTREME 2.0

| | |
|---|---|
| SITE ID: | 015-0317 |
| STORE NUMBER: | 26547 |

10555 PARALLEL PKWY
**KANSAS CITY, KANSAS**

GRAPHIC CROP GUIDE

DATE: 02-04-20

SCALE: 3/8" = 1'-0"

| | |
|---|---|
| DESIGNER: ALV | CHK'D: XXX |
| DRAWING NUMBER | PAGE |
| U-McD32422 | 7a |


Y:\U-2019\McDonald's\U-MCD32422\Design\5 Change Order EU-MCD32422 - Rev E.dwg, 7a, 8/21/2020 11:15:23 AM, avillavicencio

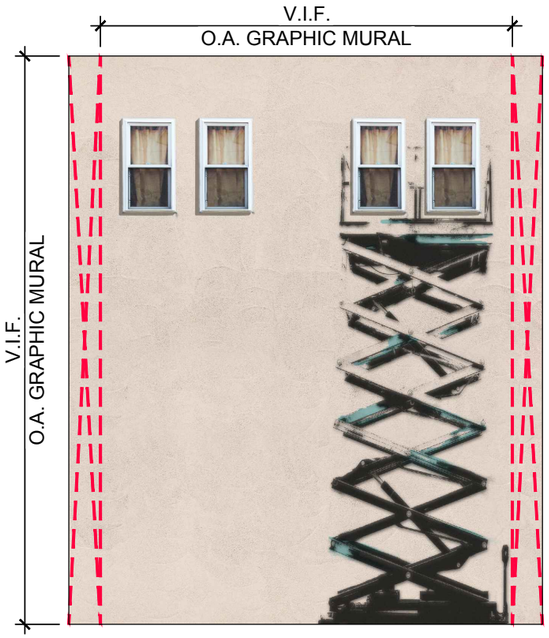


ELV ' K '
LIM710

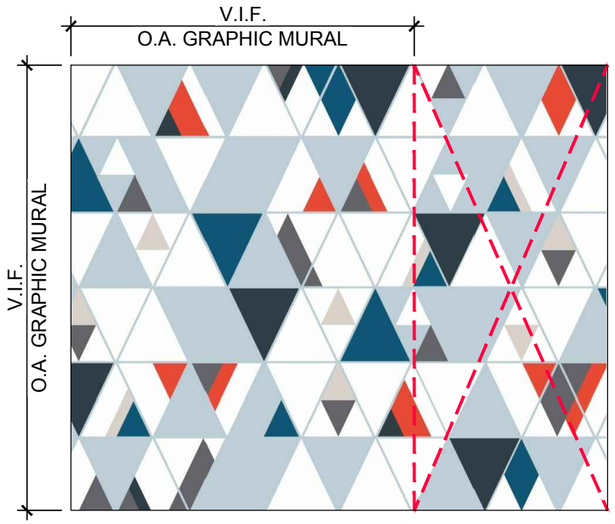


ELV ' Q '
CRG704

NOTE: GRAPHIC MURAL SIZES SHOWN FOR REFERENCE PURPOSES ONLY. GC TO INCLUDE WINDOW RETURNS (WHERE APPLICABLE) AND VERIFY ALL SIZES PRIOR TO PURCHASING / INSTALLATION.


J B I

2650 El Presidio Street
Long Beach, CA 90810
T 1 310 667 5600
F 1 310 604 3827
www.jbi-interiors.com


**REVISIONS**

| LTR | DATE | BY | CHK'D |
|---|---|---|---|
| B | 03-03-20 | ALV | |
| FINALIZED AS DRAWN | | | |

LIM EXTREME 2.0

SITE ID: 015-0317

STORE NUMBER: 26547

10555 PARALLEL PKWY
**KANSAS CITY, KANSAS**

GRAPHIC CROP GUIDE

DATE: 02-04-20

SCALE: 3/8" = 1'-0"

DESIGNER: ALV | CHK'D: XXX

DRAWING NUMBER: **U-McD32422** | PAGE: **7b**

Y:\U-2019\McDonald's\U-MCD32422\Design\5 Change Order EU-MCD32422 - Rev E.dwg, 7b, 8/21/2020 11:15:24 AM, avillavicencio

# ITEMS BY JBI

| Quantity | JBI Type Mark | Product Group | PRODUCT NAME | Color / Finish Code(s) | Finishes | McD SKU# | Comments | Standard / Variable / Plus Up / Custom | Variable Item Dimension |
|---|---|---|---|---|---|---|---|---|---|
| **Seating - Chairs & Stools** | | | | | | | | | |
| 16 | BCH-A | FACH-020 | **Bee Chair** | LM103 | Finish: Lamitech 1532 (PR) Cottage Oak<br>Frame: Powder Coated - AkzoNobel, Titanium, Interpon 610D | | (1) to be located by owner | Standard | |
| 10 | BCH-B | FACH-021 | **Bee Chair** | LM__ | Finish: Lamitech 2110 (MT) Cinder<br>Frame: Powder Coated - AkzoNobel, Titanium, Interpon 610D | | (1) to be located by owner | Standard | |
| 4 | VPC | FACH-046 | **Vitra All Plastic Chair** | | Finish: Brick | | Red Crew Room | Standard | |
| 12 | LS-A | FACH-024 | **Low Stool, Cored w/ Base Plate** | U53 | Finish: Evolve U53 Jellybean<br>Base: TCI 9911-01007-1 Nearly Chrome | | | Standard | |
| 15 | LS-B | FACH-025 | **Low Stool, Freestanding** | U53 | Finish: Evolve U53 Jellybean<br>Base: TCI 9911-01007-1 Nearly Chrome | | | Standard | |
| 3 | LS-C | FACH-026 | **Low Stool, Cored w/ Base Plate** | U28 | Finish: Evolve U28 Peppercorn<br>Base: TCI 9911-01007-1 Nearly Chrome | | | Standard | |
| 3 | LS-D | FACH-027 | **Low Stool, Freestanding** | U28 | Finish: Evolve U28 Peppercorn<br>Base: TCI 9911-01007-1 Nearly Chrome | | | Standard | |
| 24 | BHDS | FACH-028 | **Drum Stool** | U53 | Finish: Evolve U53 Jellybean | | | Standard | |
| **Seating - Banquettes** | | | | | | | | | |
| 13 | BBNCH42-A | FABT-134 | **Booth Bench, 42", Floor Clipped** | U26<br>MT02 | Back & Seat: Evolve U28 Peppercorn<br>Frame: TCI 9911-01007-1 Nearly Chrome | | | Standard | |
| 6 | BBNCH60-A | FABT-136 | **Booth Bench, 60", Floor Clipped** | U28<br>MT02 | Back & Seat: Evolve U28 Peppercorn<br>Frame: TCI 9911-01007-1 Nearly Chrome | | | Standard | |
| 9 | BBNCH42-B | FABT-137 | **Booth Bench, 42", Floor Clipped** | U28<br>MT02 | Back & Seat: Evolve U26 Earl Grey<br>Frame: TCI 9911-01007-1 Nearly Chrome | | | Standard | |
| 4 | BBNCH60-B | FABT-066 | **Booth Bench, 60", Floor Clipped** | U28<br>MT02 | Back & Seat: Evolve U26 Earl Grey<br>Frame: TCI 9911-01007-1 Nearly Chrome | | | Standard | |
| **Seating - Table Tops** | | | | | | | | | |
| 1 | TT2024-LA-A | FATT-011 | **Table, 20x24x1 1/4, Eased Corner** | LM103<br>EB01 | Top: Lamitech 1532 (PR) Cottage Oak<br>Edge: Rehau 309423-014/592E (Doellken Multiplex match) | | To be located by owner | Standard | |
| 4 | TT2442-LA-A | FATT-013 | **Table, 24x42x1 1/4, Eased Corner** | LM103<br>EB01 | Top: Lamitech 1532 (PR) Cottage Oak<br>Edge: Rehau 309423-014/592E (Doellken Multiplex match) | | | Standard | |
| 1 | TT2442-LA-A | FATT-014 | **Table, 24x42x1 1/4, Eased Corner, ADA** | LM103<br>EB01 | Top: Lamitech 1532 (PR) Cottage Oak<br>Edge: Rehau 309423-014/592E (Doellken Multiplex match) | | | Standard | |
| 2 | TT2460-LA-A | FATT-019 | **Table, 24x60x1 1/4, Eased Corner** | LM103<br>EB01 | Top: Lamitech 1532 (PR) Cottage Oak<br>Edge: Rehau 309423-014/592E (Doellken Multiplex match) | | | Standard | |
| 2 | TT3060-LA-A | FATT-030 | **Table, 30x60x1 1/4, Eased Corner** | LM103<br>EB01 | Top: Lamitech 1532 (PR) Cottage Oak<br>Edge: Rehau 309423-014/592E (Doellken Multiplex match) | | | Standard | |
| 6 | TT2442-LA-A | FATT-039 | **Table, 24x42x1 1/4, 2in Radius Corners** | LM103<br>EB01 | Top: Lamitech 1532 (PR) Cottage Oak<br>Edge: Rehau 309423-014/592E (Doellken Multiplex match) | | PlayPlace | Standard | |
| OMITTED PER REV C | TT2442-LA-A | FATT-040 | **Table, 24x42x1 1/4, 2in Radius Corners, ADA** | LM103<br>EB01 | Top: Lamitech 1532 (PR) Cottage Oak<br>Edge: Rehau 309423-014/592E (Doellken Multiplex match) | | PlayPlace | Standard | |
| 3 | TT2448-LA-B | FATT-108 | **Table, 24x48x1 1/4, Eased Corner** | LM98<br>EB01 | Top: Lamitech D-3127 (TX) Industrial Concrete<br>Edge: Rehau 309423-014/592E (Doellken Multiplex match) | | | Standard | |
| 3 | TT3042-LA-B | FATT-117 | **Table, 30x42x1 1/4, Eased Corner, ADA** | LM98<br>EB01 | Top: Lamitech D-3127 (TX) Industrial Concrete<br>Edge: Rehau 309423-014/592E (Doellken Multiplex match) | | | Standard | |
| OMITTED PER FINAL | TT2024-LA-B | FATT-125 | **Table, 20x24x1 1/4, 2in Radius Corners** | LM98<br>EB01 | Top: Lamitech D-3127 (TX) Industrial Concrete<br>Edge: Rehau 309423-014/592E (Doellken Multiplex match) | | PlayPlace | Standard | |
| 2 | TT2442-LA-B | FATT-127 | **Table, 24x42x1 1/4, 2in Radius Corners** | LM98<br>EB01 | Top: Lamitech D-3127 (TX) Industrial Concrete<br>Edge: Rehau 309423-014/592E (Doellken Multiplex match) | | PlayPlace | Standard | |
| OMITTED PER FINAL | TT2448-LA-B | FATT-131 | **Table, 24x48x1 1/4, 2in Radius Corners, ADA** | LM98<br>EB01 | Top: Lamitech D-3127 (TX) Industrial Concrete<br>Edge: Rehau 309423-014/592E (Doellken Multiplex match) | | PlayPlace | Standard | |


J B I

2650 El Presidio Street
Long Beach, CA 90810
T 1 310 667 5600
F 1 310 604 3827
www.jbi-interiors.com


**REVISIONS**

| LTR | DATE | BY | CHK'D |
|---|---|---|---|
| B | 03-03-20 | ALV | |
| FINALIZED WITH REVISIONS | | | |
| C | 03-12-20 | ALV | |
| REVS AFTER FINAL | | | |
| E | 08-21-20 | ALV | |
| CHANGE ORDER | | | |

LIM EXTREME 2.0

SITE ID: 015-0317

STORE NUMBER: 26547

10555 PARALLEL PKWY
**KANSAS CITY, KANSAS**

JBI LEGEND

DATE: 02-04-20

SCALE: NTS

DESIGNER: ALV | CHK'D: XXX

DRAWING NUMBER: **U-McD32422** | PAGE: **8a**


Y:\U-2019\McDonald's\U-MCD32422\Design\5 Change Order E\U-MCD32422 - Rev E.dwg, 8a, 8/21/2020 11:15:25 AM, avillavicencio

# ITEMS BY JBI

| Quantity | JBI Type Mark | Product Group | PRODUCT NAME | Color / Finish Code(s) | Finishes | McD SKU# | Comments | Standard / Variable / Plus Up / Custom | Variable Item Dimension |
|---|---|---|---|---|---|---|---|---|---|
| **Seating - Feature Tables & Counters** | | | | | | | | | |
| 2 | CT6 | FACO-038 | **Communal Table, 32x72x2, Eased Corner** | LM103<br>EB01 | Top and Raceway: Lamitech 1532 (PR) Cottage Oak<br>Edge: Rehau 309423-014/592E (Doellken Multiplex match) | | To include raceway for electrical outlets | Standard | |
| 1 | CT6 | FACO-041 | **Communal Table, 32x72x2, Eased Corner, ADA** | LM103<br>EB01 | Top and Raceway: Lamitech 1532 (PR) Cottage Oak<br>Edge: Rehau 309423-014/592E (Doellken Multiplex match) | | To include raceway for electrical outlets | Standard | |
| 2 | CT8 | FACO-065 | **Communal Table, 32x94x2, 2in Radius Corner, ADA** | LM103<br>EB01 | Top and Raceway: Lamitech 1532 (PR) Cottage Oak<br>Edge: Rehau 309423-014/592E (Doellken Multiplex match) | | PlayPlace<br>To include raceway for electrical outlets | Standard | |
| **Steel Supports** | | | | | | | | | |
| 20 | | FATB-001 | **3" Standard Table Steel, Core Drilled, Standard Height** | MT02 | Metal: TCI 9911-01007-1 Nearly Chrome | | | Standard | |
| 8 | | FATB-004 | **3" Standard Table Steel Offset (ADA), Core Drilled, Standard Height** | MT02 | Metal: TCI 9911-01007-1 Nearly Chrome | | | Standard | |
| 3 | | FATB-003 | **3" Standard Table Steel, Core Drilled, Bar Height** | MT02 | Metal: TCI 9911-01007-1 Nearly Chrome | | | Standard | |
| 24 | | FASB-001 | **3" Stool Steel, with 15" Footring, Core Drilled, Bar Height** | MT02<br>MT04 | Metal: TCI 9911-01007-1 Nearly Chrome<br>Footring: Stainless Steel | | | Standard | |
| 6 | | FATB-018 | **6" Large Table Steel, Bolt Down with Base Plate to accommodate raceway<br>Standard Height** | MT02 | Metal: TCI 9911-01007-1 Nearly Chrome | | To accommodate raceway for electrical outlets | Standard | |
| 4 | | FATB-035 | **6" Large Table Steel, Bolt Down with Base Plate to accommodate raceway Bar Height** | MT02 | Metal: TCI 9911-01007-1 Nearly Chrome | | To accommodate raceway for electrical outlets | Standard | |
| OMITTED PER FINAL | | FATB-081 | Clipped Steel Table Legs w/ access panel - for Nuno Erin Table | MT02 | Metal: TCI 9911-01007-1 Nearly Chrome | | | Standard | |
| 2 | | FAMT-002 | **18in Wall Cleat** | MT02 | TCI 9911-01007-1 Nearly Chrome | | Crew Room | Standard | |
| 1 | | FAMT-006 | **18in Wall Mounted Bracket** | MT02 | TCI 9911-01007-1 Nearly Chrome | | Crew Room | Standard | |
| **Waste Receptacles** | | | | | | | | | |
| 2 | LIMX1-A | FAWR-024 | **LIM X Waste Receptacle - Single** | LM99<br>LM100<br>SS__<br>MT02 | Surrounding Unit: Pionite MR125-EV Theodore<br>Door & Face: Lamitech 2315 MT Darksteel<br>Edge: PVC to match Pionite MR125-EV Theodore<br>Door Edge: Rehau C600243 Storm<br>Trayslide: Corian, Deep Cloud<br>Base: TCI 9911-01007-1 Nearly Chrome | | | Standard | |
| 1 | LIMX2-A | FAWR-025 | **LIM X Waste Receptacle - Double** | LM99<br>LM100<br>SS__<br>MT02 | Surrounding Unit: Pionite MR125-EV Theodore<br>Door & Face: Lamitech 2315 MT Darksteel<br>Edge: PVC to match Pionite MR125-EV Theodore<br>Door Edge: Rehau C600243 Storm<br>Trayslide: Corian, Deep Cloud<br>Base: TCI 9911-01007-1 Nearly Chrome | | | Standard | |
| 2 | LIMX1-B | FAWR-026 | **LIM X Waste Receptacle - Single** | LM98<br>LM100<br>SS__<br>MT02 | Surrounding Unit: Lamitech D-3127 (TX) Industrial Concrete<br>Door & Face: Lamitech 2315 MT Darksteel<br>Edge: Rehau C600244 Silver Grey<br>Door Edge: Rehau C600243 Storm<br>Trayslide: Corian, Deep Cloud<br>Base: TCI 9911-01007-1 Nearly Chrome | | | Standard | |
| **Crew Room** | | | | | | | | | |
| 1 | CNTR | FACT-163 | **Learning Center, 24in x 72 1/2"in, ADA** | | Formica 5883-58 Pecan Woodline<br>Self Edge | DC-2302-01 | Red Crew Room | Standard | 72 1/2" |
| 1 | | FACA-034 | **60in Wide x 18in High x 15in Deep** | | Formica 5883-58 Pecan Woodline<br>Support: French Cleat | DC-2302-04 | Red Crew Room<br>(3) Cubbies | Standard | |


J B I

2650 El Presidio Street
Long Beach, CA 90810
T 1 310 667 5600
F 1 310 604 3827
www.jbi-interiors.com


**REVISIONS**

| LTR | DATE | BY | CHK'D |
|---|---|---|---|
| B | 03-03-20 | ALV | |
| FINALIZED WITH REVISIONS | | | |
| C | 03-12-20 | ALV | |
| REVS AFTER FINAL | | | |
| E | 08-21-20 | ALV | |
| CHANGE ORDER | | | |

LIM EXTREME 2.0

SITE ID: 015-0317

STORE NUMBER: 26547

10555 PARALLEL PKWY
**KANSAS CITY, KANSAS**

JBI LEGEND

DATE: 02-04-20

SCALE: NTS

DESIGNER: ALV | CHK'D: XXX

DRAWING NUMBER | PAGE

**U-McD32422** | **8b**


Y:\U-2019\McDonald's\U-MCD32422\Design\5 Change Order E\U-MCD32422 - Rev E.dwg, 8b, 8/21/2020 11:15:26 AM, avillavicencio

# ITEMS BY JBI

| Quantity | JBI Type Mark | Product Group | PRODUCT NAME | Color / Finish Code(s) | Finishes | McD SKU# | Comments | Standard / Variable / Plus Up / Custom | Variable Item Dimension |
|---|---|---|---|---|---|---|---|---|---|
| **Décor - Walls & Partitions** | | | | | | | | | |
| 1 | 1 | FAHD-016 | **Refresh Header w/ Double Panel, Multi Track, 24"H** | LM98 | Top Trim and Unit: Lamitech D-3127 (TX) Industrial Concrete | | | Standard | 146" |
| 3 | 2 | | **Corten Backlit Partition 20"** | LM99<br>LM100<br>MT41 | Finish: Pionite MR125-EV Theodore<br>Backlit Panel: Pionite MR125VE Theodore perforated, 3500K LED Strips, & White Matte Translucent Acrylic Sheet<br>Reveal: Lamitech 2315 MT Darksteel<br>Corner Guards & Décor Screws: Powder Coated T.C.I Ral 7022<br>Base Plate: Powder Coated T.C.I Ral 7022<br>Base: Lamitech 2110 (MT) Cinder | | To include electrical outlets | Custom | Height varies per site |
| 2 | 3a | FAWP-040 | **Corten Module 1 20"** | LM99 | MDF Panels Finish: Pionite MR125-EV Theodore<br>Panel X: 3/4" Thick<br>Panel Y: 1 1/4" Thick<br>Panel Z: 1 3/4" Thick<br>Edge: PVC to Match Pionite MR125-EV Theodore<br>Décor Screws: Powder Coated T.C.I Ral 7022 | | | Standard | Height varies per site |
| 2 | 3b | FAWP-041 | **Corten Module 2 20"** | LM99 | MDF Panels Finish: Pionite MR125-EV Theodore<br>Panel X: 3/4" Thick<br>Panel Y: 1 1/4" Thick<br>Panel Z: 1 3/4" Thick<br>Edge: PVC to Match Pionite MR125-EV Theodore<br>Décor Screws: Powder Coated T.C.I Ral 7022 | | | Standard | Height varies per site |
| 4 | 3c | FAWP-042 | **Corten Module 3 40"** | LM99 | MDF Panels Finish: Pionite MR125-EV Theodore<br>Panel X: 3/4" Thick<br>Panel Y: 1 1/4" Thick<br>Panel Z: 1 3/4" Thick<br>Edge: PVC to Match Pionite MR125-EV Theodore<br>Décor Screws: Powder Coated T.C.I Ral 7022 | | | Standard | Height varies per site |
| 3 | 3d | FAWP-043 | **Corten Module 4** (*with Backlit Panel*) **20"** | LM99 | MDF Panels Finish: Pionite MR125-EV Theodore<br>Panel X: 3/4" Thick<br>Panel Y: 1 1/4" Thick<br>Panel Z: 1 3/4" Thick<br>Backlit Panel: Pionite MR125VE Theodore perforated, 3500K LED Strips, & White Matte Translucent Acrylic Sheet<br>Edge: PVC to Match Pionite MR125-EV Theodore<br>Décor Screws: Powder Coated T.C.I Ral 7022 | | | Standard | Height varies per site |
| 1 | 4 | FADW-087 | **Corrugated Metal & Concrete Partition 164"** | LM100<br>MT40<br>MT__ | Aisle Side: Raw, to be Installed with **JBI Item 9** by GC<br>Booth Side: Raw, Drywall and Graphic Wallcovering Application provided and installed by GC<br>Graphics: **LIM715**<br>Reveal: Lamitech 2315 MT Darksteel<br>Partition & Window Frame: Corian, Deep Cloud<br>Trim: Straight, Powder Coated T.C.I Ral 7022<br>Base: Lamitech 2110 (MT) Cinder | | | Standard | Height varies per site |
| 1 | 5 | FADC-007 | **Happy Meal Merchandiser Wall Mounted** | | Exterior Cabinet: Lamitech Golden<br>Cabinet Face: Lamitech Cinder<br>Plywood Edge with Clear Coat | | | Standard | |
| 1 | 6a | FASG-013 | **Restroom Signage, ADA** | SS__ | Corian, Deep Nocturne<br>ADA approved with braille<br>(1) Men - Square<br>Finish: Clear Acrylic with White Letters/Graphics | | | Standard | |
| 1 | 6b | FASG-014 | **Restroom Signage, ADA** | SS__ | Corian, Deep Nocturne<br>ADA approved with braille<br>(1) Women - Square<br>Finish: Clear Acrylic with White Letters/Graphics | | | Standard | |
| 1 | 6c | FASG-015 | **Restroom Signage, ADA** | SS__ | Corian, Deep Nocturne<br>ADA approved with braille<br>(1) Family - Square<br>Finish: Clear Acrylic with White Letters/Graphics | | | Standard | |


J B I

2650 El Presidio Street
Long Beach, CA 90810
T 1 310 667 5600
F 1 310 604 3827
www.jbi-interiors.com


**REVISIONS**

| LTR | DATE | BY | CHK'D |
|---|---|---|---|
| B | 03-03-20 | ALV | |
| FINALIZED WITH REVISIONS | | | |
| D | 08-11-20 | ALV | |
| REVS PER VERIFIED DIMS | | | |

LIM EXTREME 2.0

SITE ID: 015-0317

STORE NUMBER: 26547

10555 PARALLEL PKWY
**KANSAS CITY, KANSAS**

JBI LEGEND

DATE: 02-04-20

SCALE: NTS

DESIGNER: ALV | CHK'D: XXX

DRAWING NUMBER | PAGE

**U-McD32422** | **8c**


Y:\U-2019\McDonald's\U-MCD32422\Design\5 Change Order E\U-MCD32422 - Rev E.dwg, 8c, 8/21/2020 11:15:27 AM, avillavicencio

# ITEMS BY JBI

| Quantity | JBI Type Mark | Product Group | PRODUCT NAME | Color / Finish Code(s) | Finishes | McD SKU# | Comments | Standard / Variable / Plus Up / Custom | Variable Item Dimension |
|---|---|---|---|---|---|---|---|---|---|
| **Décor - Miscellaneous** | | | | | | | | | |
| | 7 | FAWP-029 | **Wood Laminate Wall Panel 48in x 120in** | LM103 | Finish: Lamitech 1532 (PR) Cottage Oak (Woodgrain Vertical) | | Quantity Not Shown. Refer to CP Order. Installed by G.C. | Standard | Height varies per site |
| | 8 | FAWP-030 | **Concrete Laminate Wall Panel 48in x 120in** | LM98 | Finish: Lamitech D-3127 (TX) Industrial Concrete | | Quantity Not Shown. Refer to CP Order. Installed by G.C. | Standard | Height varies per site |
| | 9 | FAWP-031 | **Corrugated Metal Wall Panel 36in x 120in** | MT40 | Finish: Metal Sales - PBU Panel, (81) Linen White | | Quantity Not Shown. Refer to CP Order. Installed by G.C. | Standard | Height varies per site |
| | 10a | FAWP-048 | **Laminate Wall Paneling Trim** ***Window, Door, & Top*** | MT__ | Aluminum L-Angle<br>Finish: Satin Anodized Aluminum | | Quantity Not Shown. Refer to CP Order. Installed by G.C. | Standard | |
| | 10b | FAWP-049 | **Laminate Wall Paneling Trim** ***Base & End*** | MT__ | Aluminum J-Mold<br>Finish: Satin Anodized Aluminum | | Quantity Not Shown. Refer to CP Order. Installed by G.C. | Standard | |
| | 10c | FAWP-050 | **Wall Paneling** ***Outside Corner Trim*** | MT__ | Aluminum Outside Corner Trim<br>Finish: Satin Anodized Aluminum | | Quantity Not Shown. Refer to CP Order. Installed by G.C. | Standard | |
| | 10d | FAWP-051 | **Corrugated Metal Wall Paneling** ***Base Trim*** | MT__ | Aluminum L-Angle<br>Finish: Satin Anodized Aluminum | | Quantity Not Shown. Refer to CP Order. Installed by G.C. | Standard | |
| **Décor - Crew Room** | | | | | | | | | |
| 1 | 11 | FAWP-034 | **Information Pillar** | PT55<br>MT07 | 1/2" MDF<br>3/8" Cork Painted #SW6496 Ocean Side (Satin)<br>1-1/4" x 1/2" Anodized Aluminum Outside Corner | DC-2301-01 | Red Crew Room | Standard | |


J B I

2650 El Presidio Street
Long Beach, CA 90810
T 1 310 667 5600
F 1 310 604 3827
www.jbi-interiors.com


**REVISIONS**

| LTR | DATE | BY | CHK'D |
|---|---|---|---|
| B | 03-03-20 | ALV | |
| FINALIZED AS DRAWN | | | |

LIM EXTREME 2.0

SITE ID: 015-0317

STORE NUMBER: 26547

10555 PARALLEL PKWY
**KANSAS CITY, KANSAS**

JBI LEGEND

DATE: 02-04-20

SCALE: NTS

DESIGNER: ALV | CHK'D: XXX

DRAWING NUMBER: U-McD32422 | PAGE: 8d


Y:\U-2019\McDonald's\U-MCD32422\Design\5 Change Order EU-MCD32422 - Rev E.dwg, 8d, 8/21/2020 11:15:28 AM, avillavicencio

# ITEMS BY GENERAL CONTRACTOR / OWNER

| GC Type Mark | Type | Description | Product | Finish & Color | McD Finish Code | Manufacture | Contact Info | McD SKU# | Comments |
|---|---|---|---|---|---|---|---|---|---|
| **Ceiling Finishes** | | | | | | | | | |
| A1 | Acoustical Tile | Main Ceiling Tile/Grid | Wood Wool | Tile: Wood Wool 5/8" x 24" x 48" drop in ceiling with square edges, factory painted RAL 7039<br>Grid: DX/DXL24 15/16" Intermediate Duty grid custom painted RAL 7039 | PT09 | Acoustical Surfaces Inc.<br>USG | Mike Mohs<br>800-913-9395<br>mike@acousticalsurfaces.com<br>Ordering, contact local distributor or Scott Hamilton,<br>312-436-5861<br>shamilton@usg.com | | Note: Ceiling Grid must be orderd through USG Distributors<br>HVAC, Speaker Covers and Diffusers to be painted to match ceiling tile<br>Ceiling Tile: 4 weeks delivered from PO receipt<br>Ceiling Grid: 5 weeks delivered from PO receipt |
| A2 | Acoustical Tile | Service Counter Ceiling Scrubbable/Washable | Premier Hi-Lite ClimaPlus Kapok | Tile: 24"x48"x5/8"<br>Grid: DX/DXL 15/16" Square Lay-In<br>Color: 205 Flat Black | AT03 | USG | Ordering, contact local distributor or Scott Hamilton,<br>312-436-5861<br>shamilton@usg.com | | HVAC, Speaker Covers and Diffusers to be painted to match ceiling tile |
| A3 | Acoustical Tile | Crew Room Ceiling Tile/Grid | Olympic Micro ClimaPlus | Tile: 24"x24"x5/8" Tegular Edge<br>Grid: DX/DXL 15/16" Exposed Tee System, White<br>Color: White | AT01 | USG | Ordering, contact local distributor or Scott Hamilton,<br>312-436-5861<br>shamilton@usg.com | | HVAC , Speaker Covers and Diffusers to be painted PT46, 2 week lead time. |
| B | Ceiling Element | Ceiling Transition | Compasso Extruded Perimeter Trim | 4" Transition; 205 Flat Black | CE02 | USG | Ordering, contact local distributor or Scott Hamilton,<br>312-436-5861<br>shamilton@usg.com | | Ceiling transition in SEEQ Areas, 4 week lead time. |
| C1 | Paint | Ceiling Vents | SW 7047 | Porpoise | | Sherwin Williams | www.sherwin-williams.com | | N/A |
| C2 | Paint | Ceiling Vents | 2119-10 | Space Black | PT51 | Benjamin Moore | http://www.benjaminmoore.com | | N/A |
| C3 | Paint | Crew Room Ceiling Vents | AF-15 | Steam | PT46 | Benjamin Moore | http://www.benjaminmoore.com | | N/A |
| C4 | Paint | Restroom Ceiling/Solid Gypsum Board | OC-17 | White Dove | | Benjamin Moore | http://www.benjaminmoore.com | | N/A |
| C5 | Paint | Playplace Ceiling Paint | PM-3 | Decorator's White | PT01 | Benjamin Moore | http://www.benjaminmoore.com | | N/A |
| **Lighting** | | | | | | | | | |
| D1 | Lighting | General Recessed Downlight | General Recessed Downlight, Silver Anodized Trim | 6" LED downlight, Prescolite, Silver Anodized Trim, LB6LEDA10L35K9 SA / DBXQL | | Security Lighting | slorders@securitylighting.com | | Lead Time: 2 Weeks |
| D2 | Lighting | Wall Wash Recessed Downlight | Wall Wash Recessed Downlight, Silver Anodized Trim | LED adjustable wall wash downlight, Prescolite, Silver Andodized Trim. LB6LEDA10L35K9WW SA / DBXQL | | Security Lighting | slorders@securitylighting.com | | Lead Time: 2 Weeks |
| D3 | Lighting | High Ball Fixture for Play Place | High Ball Fixture, White Trim | HBL-60LU-A-2-4K-N-070-CD-WH | | Security Lighting | slorders@securitylighting.com | | N/A |
| E1 | Lighting | Blue Round Pendant | | Finish: Turquoise, RAL 5025<br>Interior Finish: Matte White<br>Dimensions: 23" D. x 21.5" T.<br>Lamp: Integrated LED<br>Product #: 4888 - SP-D627/RAL5025-EXT/MATTE WHITE INT.LSLVC/74/LED31W/3K/120/277V | | CS Illumination | 760-477-1244<br>mcd@csillumination.com | | Lead Time: 2 Weeks |
| E2 | Lighting | Slim Pendant<br>*(Small)* | | Finish: Aluminum Alloy powder coated Akzonobel Interpon EW024F Anthercite<br>Bottom Shade: Frosted Lens<br>Dimensions: 7.5" W x 11.5" T x 71" L.<br>Lamp: LED Boards<br>Product #: 6797-BPS-1388-71 | | CS Illumination | 760-477-1244<br>mcd@csillumination.com | | Lead Time: 2 Weeks |
| **Floor Finishes** | | | | | | | | | |
| F1 | Tile | Floor Tile | *SMBG/.11224UPS* | Bay Gray Unpolished 12"x24" | | Crossville | Toni Hale<br>931-456-3997<br>thale@crossvilleinc.com | | Grout Joint Recommendation 1/8" thick. 10 business days from PO and payment.. Grout Finish Mapei Ultracolor Plus FA Iron 107 |
| *F1* | *Tile* | *Floor Tile*<br>*(Back Up Tile If Out Of Stock)* | *Gotham* | *Clock Tower, AV323 12"x24"* | | *Crossville* | *Toni Hale*<br>*931-456-3997*<br>*thale@crossvilleinc.com* | | *Grout Joint Recommendation 1/8" thick. 10 business days from PO and payment.. Grout Finish Mapei Ultracolor Plus FA Iron 107* |
| | Grout | Grout used with Floor Tile | Ultracolor Plus FA | Iron 107 | | Mapei | Mapei 800-426-2734 | | N/A |


JBI
2650 El Presidio Street
Long Beach, CA 90810
T 1 310 667 5600
F 1 310 604 3827
www.jbi-interiors.com


**REVISIONS**

| LTR | DATE | BY | CHK'D |
|---|---|---|---|
| B | 03-03-20 | ALV | |
| FINALIZED AS DRAWN | | | |

LIM EXTREME 2.0

SITE ID: 015-0317

STORE NUMBER: 26547

10555 PARALLEL PKWY
**KANSAS CITY, KANSAS**

GC LEGEND

DATE: 02-04-20

SCALE: NTS

DESIGNER: ALV | CHK'D: XXX

DRAWING NUMBER | PAGE

**U-McD32422** | **9a**


Y:\U-2019\McDonald's\U-MCD32422\Design\5 Change Order E\U-MCD32422 - Rev E.dwg, 9a, 8/21/2020 11:15:28 AM, avillavicencio

# ITEMS BY GENERAL CONTRACTOR / OWNER

| GC Type Mark | Type | Description | Product | Finish & Color | McD Finish Code | Manufacture | Contact Info | McD SKU# | Comments |
|---|---|---|---|---|---|---|---|---|---|
| **Floor Finishes** | | | | | | | | | |
| F2 | Laminate | Dining Room Base | 2110 MT | Cinder (1/2" Compact Laminate) | | Lamitech | 908-301-0600<br>Mark Hanson<br>mark@decotonesurfaces.com<br>Nick Marciano<br>nick@decotonesurfaces.com<br>Stephanie De Marco<br>stephanie@decotonesurfaces.com | | Lead Time: 4 Weeks |
| F3 | Trim | Metal Cove Base | DILEX AHK 1S 125 AE | Satin Anodized Aluminum | TR02 | Schluter | Earl Maicus<br>800-267-0817 Ext 3410 | | At restroom, if required |
| F3 | Tile | Cove Base Tile | Architect | Factory 6"x12" | TL16 | Eurowest | 714-224-5800<br>mcd@eurowest.com | | **To be used in Regions where Cove Base Tile is required.** Grout Joint Recommendation 1/8" thick. 10 business days from PO and payment.. Grout Finish Mapei Charcoal 47 |
| **Wall Finishes** | | | | | | | | | |
| G1 | Wallcovering | Restroom Wallcovering<br>*(Dark Grey & White Option)* | ALPHA7076 | Toggle, Crow TFC1228 | | MDC | Kathy Kennedy<br>224-532-7240<br>kkennedy@mdcwall.com | | G.C. to take into consideration the additional lead time and cost incurred when ordering microvented wallcovering. G.C. to install corner guards on all exposed corners. ReCore, may require additional setup fees / lead times. Allow for additional costs/ lead times, use adequate adhesive. Lead Time: 4 Weeks |
| G2 | Wallcovering | Crew Room Wallcovering<br>*(Red Portfolio)* | NA-17-MC196 | Studio Source Trunk Show-Light Grain BX4336 | | DL Couch | Mollie Burdette<br>800-433-0790<br>mburdette@dlcouch.com | | G.C. to take into consideration the additional lead time and cost incurred when ordering microvented wallcovering. G.C. to install corner guards on all exposed corners. ReCore, may require additional setup fees / lead times. Allow for additional costs/ lead times, use adequate adhesive. Lead Time: 4 Weeks |
| H | Wall Graphics | Wall Graphics / Murals | See Plans | See Plans for Locations | | GFX<br>ASA | 800-603-8478<br>mcdonaldsdecor@gfxi.com<br>Ann Bowen<br>865-330-7337<br>ann.bowen@vomela.com | | Lead Time: 6 weeks for Non-Microvented Graphics and Microvented graphics **AFTER** receipt of Verified Dimensions, Graphic Crop Guides and Purchase Order. |
| J | Solid Surface | Window Sills & Casement | Corian | Deep Nocturne | | Dupont | Erin Fairfield<br>612-499-4875<br>erin.michelle.fairfield@dupont.com | | Lead Time: 4 Weeks<br>If / As applicable: to match black colored mullions |
| J | Solid Surface | Window Sills & Casement | Corian | Deep Cloud | | Dupont | Erin Fairfield<br>612-499-4875<br>erin.michelle.fairfield@dupont.com | | Lead Time: 4 Weeks<br>If / As applicable: to match aluminum colored mullions |
| K | **NOT USED** | Crew Room Wall Tile<br>*(Red Portfolio)* | Legni | Rovere Sabbia 6" x 36" | | Eurowest | 714-224-5800<br>mcd@eurowest.com | | Grout joint recommendation: 1/16" thick, 10 business days from PO and Payment. Grout Finish Mapei Biscuit 14 |
| L1 | Trim | Service Area Corner Tile Guard | QUADEC-TS | Tuscan Pewter | | Schluter | Earl Maicus<br>800-267-0817 Ext 3410 | | To be coordinated with GC Item M |
| L2 | Trim | Restroom Wainscot / Wallcovering Trim | RONDEC-DB | Satin Anodized Aluminum | TR01 | Schluter | Earl Maicus<br>800-267-0817 Ext 3410 | | As required for walls with tile wainscot with wallcovering above. |
| L3 | | Corner Tile Guard | RONDEC-AE | Satin Anodized Aluminum | | Schluter | Earl Maicus<br>800-267-0817 Ext 3410 | | To be coordinated with GC Items K & N1 |
| M | Tile | Service Counter Area & Beverage Area | 754-747 | Noir 4"x12" | | Eurowest | 714-224-5800<br>mcd@eurowest.com | | Grout Joint Recommendation 1/16" maximum. Lead Time: 10 business days from PO and Payment. Grout Finish Mapei Charcoal 47 |
| N1 | Tile | Restrooms Walls | Architect | Factory 12"x24" | TL16 | Eurowest | 714-224-5800<br>mcd@eurowest.com | | Grout Joint Recommendation 1/16" maximum. Lead Time: 10 business days from PO and Payment. Grout Finish Mapei Charcoal 47 |
| N2 | Tile | Accent Restroom Walls | 754-878 | Shelter Bianco Matte 4"x12" | | Eurowest | 714-224-5800<br>mcd@eurowest.com | | Grout Joint Recommendation: 1/16" Maximum. Lead Time: 10 business days from PO and Payment. Grout Finish Mapei Ultracolor Plus FA Charcoal 47 |
| | Grout | Grout to be used with Service Counter Tile & All Restroom Walls | Ultracolor Plus FA | Charcoal 47 | GT02 | Mapei | Mapei 800-426-2734 | | N/A |
| P1 | Paint | Interior Restroom Door and All Stall Door Jambs and Frames | 2121-10 | Gray | | Benjamin Moore | http://www.benjaminmoore.com | | N/A |
| P2 | Paint | Exterior and Interior of Kitchen and Mop Closets Door Frames; Exterior Door Frame Finish Restroom Entrance Doors | 1543 | Plymouth Rock | | Benjamin Moore | http://www.benjaminmoore.com | | GC to Paint Door Jambs only at doors surounded by Lamitech D-3127 Industrial Concrete Panels |


JBI
2650 El Presidio Street
Long Beach, CA 90810
T 1 310 667 5600
F 1 310 604 3827
www.jbi-interiors.com


**REVISIONS**

| LTR | DATE | BY | CHK'D |
|---|---|---|---|
| B | 03-03-20 | ALV | |
| FINALIZED AS DRAWN | | | |
| D | 08-11-20 | ALV | |
| REVS PER VERIFIED DIMS | | | |

LIM EXTREME 2.0

SITE ID: 015-0317

STORE NUMBER: 26547

10555 PARALLEL PKWY
**KANSAS CITY, KANSAS**

GC LEGEND

DATE: 02-04-20

SCALE: NTS

DESIGNER: ALV | CHK'D: XXX

DRAWING NUMBER | PAGE

**U-McD32422** | **9b**


Y:\U-2019\McDonald's\U-MCD32422\Design\5 Change Order E\U-MCD32422 - Rev E.dwg, 9b, 8/21/2020 11:15:30 AM, avillavicencio

# ITEMS BY GENERAL CONTRACTOR / OWNER

| GC Type Mark | Type | Description | Product | Finish & Color | McD Finish Code | Manufacture | Contact Info | McD SKU# | Comments |
|---|---|---|---|---|---|---|---|---|---|
| **Wall Finishes** | | | | | | | | | |
| P3 | Paint | Exterior and Interior of Kitchen and Mop Closets Door Frames | HC-34 | Wilmington Tan | | Benjamin Moore | http://www.benjaminmoore.com | | GC to Paint Door Jambs only at doors surounded by Lamitech 1532 Cottage Oak Panels |
| P4 | Paint | Playplace Paint Above Panels and Windows | SW 7043 | Worldly Gray | | Sherwin Williams | http://www.sherwin-williams.com | | N/A |
| Q1 | Laminate | All Restroom Stall Doors and Interior Side of Restroom Door | W-464-EV | Blonde Modern Cherry (Vertical Grain) | | Arborite | Genebry Kumiga<br>773-997-0481<br>genebry.kumiga@arborite.com | | Lead Time: 4-6 Weeks |
| Q2 | Laminate | Exterior Restroom, Kitchen and Mop Closet Doors | D-3127 (TX) | Industrial Concrete | LM98 | Lamitech | 908-301-0600<br>Mark Hanson<br>mark@decotonesurfaces.com<br>Nick Marciano<br>nick@decotonesurfaces.com<br>Stephanie De Marco<br>stephanie@decotonesurfaces.com | | Lead Time: 4-6 Weeks<br>Door finish to match surrounding laminate panel finish |
| **Miscellaneous Finishes** | | | | | | | | | |
| R | | Modular Service Counter 1.5 / Overshelf | | Refer to McDonald's SAM Guidelines | | | | | |
| S | | McCafe Cell | | Refer to McDonald's SAM Guidelines | | | | | |
| T | Solid Surface | Beverage Center Top | Corian | Cameo White | | Dupont | Erin Fairfield<br>612-499-4875<br>erin.michelle.fairfield@dupont.com | | Lead Time: 4 Weeks |
| U | Laminate | Beverage Center Unit Finish | D-3127 (TX) | Industrial Concrete | LM98 | Lamitech | 908-301-0600<br>Mark Hanson<br>mark@decotonesurfaces.com<br>Nick Marciano<br>nick@decotonesurfaces.com<br>Stephanie De Marco<br>stephanie@decotonesurfaces.com | | Lead Time: 4 Weeks |
| V | Solid Surface | Restroom Sink/ Hand Dryer Panel | Corian | Cameo White | | Dupont | Erin Fairfield<br>612-499-4875<br>erin.michelle.fairfield@dupont.com | | Lead Time: 4 Weeks |
| W1 | Laminate | Wall Paneling & Trims Installation | | N/A | | JBI | N/A | | G.C. to install all wall paneling and trims provided by seating and Décor Company. Adhesive is supplied by the G.C. |
| W2 | Metal | Corrugated Metal and Trim | | N/A | | JBI | N/A | | G.C. to install all Corrugated Metal and trim. Corrugated Metal and trim to be provided by seating and Décor Company. |
| X | | Flat Panel TV | T.B.D. | To Be Determined by Owner Operator | | | | | N/A |
| Y | Receptacle Wall Plates | Electrical Outlets | T.B.D. | Stainless Steel On Colored wall and White on white walls. | | | | | N/A |
| Z | | Electrical Stub Out | T.B.D. | Floor electrical stub-out | | | By G.C. | | See plans for location. |
| AA | | Graphic and Corrugated Partitions | Drywall<br>PBU Panel | Graphic Wallcovering Application<br>Corrugated Metal Panel (when applicable) | | | By G.C. | | Prefabricated core components and solid surface opening frame /wall caps provided by JBI. G.C. assembly required. G.C. supplies and prepares drywall finish for graphic wallcovering application. **Please reference finish plan for finish locations.** |
| BB | OMITTED PER REV C | Kidzpace Game | Touch to Play | | | Kidzpace Interactive Inc | Don Butler 8-00.668.0206<br>don@kidzpace.com | | Owner/GC to purchase<br>GC is responsible for installation and all electrical connections |
| CC | Interactive Game | Family Entertainment Table | Touch to Play | | | Kidzpace Interactive Inc | Don Butler 8-00.668.0206<br>don@kidzpace.com | | Owner/GC to purchase<br>GC is responsible for installation and all electrical connections |
| DD | | Window Shades | RB500 Roller Shades, Manual or Motorized | Sheerweave 2000, bone 5% openness | | Hunter Douglas | Keith Burgess 740.953.0388 | | Optional for Northern Exposure |


JBI
2650 El Presidio Street
Long Beach, CA 90810
T 1 310 667 5600
F 1 310 604 3827
www.jbi-interiors.com


**REVISIONS**

| LTR | DATE | BY | CHK'D |
|---|---|---|---|
| B | 03-03-20 | ALV | |
| FINALIZED AS DRAWN | | | |
| C | 03-12-20 | ALV | |
| REVS AFTER FINAL | | | |

LIM EXTREME 2.0

SITE ID: 015-0317

STORE NUMBER: 26547

10555 PARALLEL PKWY
**KANSAS CITY, KANSAS**

GC LEGEND

DATE: 02-04-20

SCALE: NTS

DESIGNER: ALV | CHK'D: XXX

DRAWING NUMBER: **U-McD32422** | PAGE: **9c**


Y:\U-2019\McDonald's\U-MCD32422\Design\5 Change Order EU-MCD32422 - Rev E.dwg, 9c, 8/21/2020 11:15:31 AM, avillavicencio

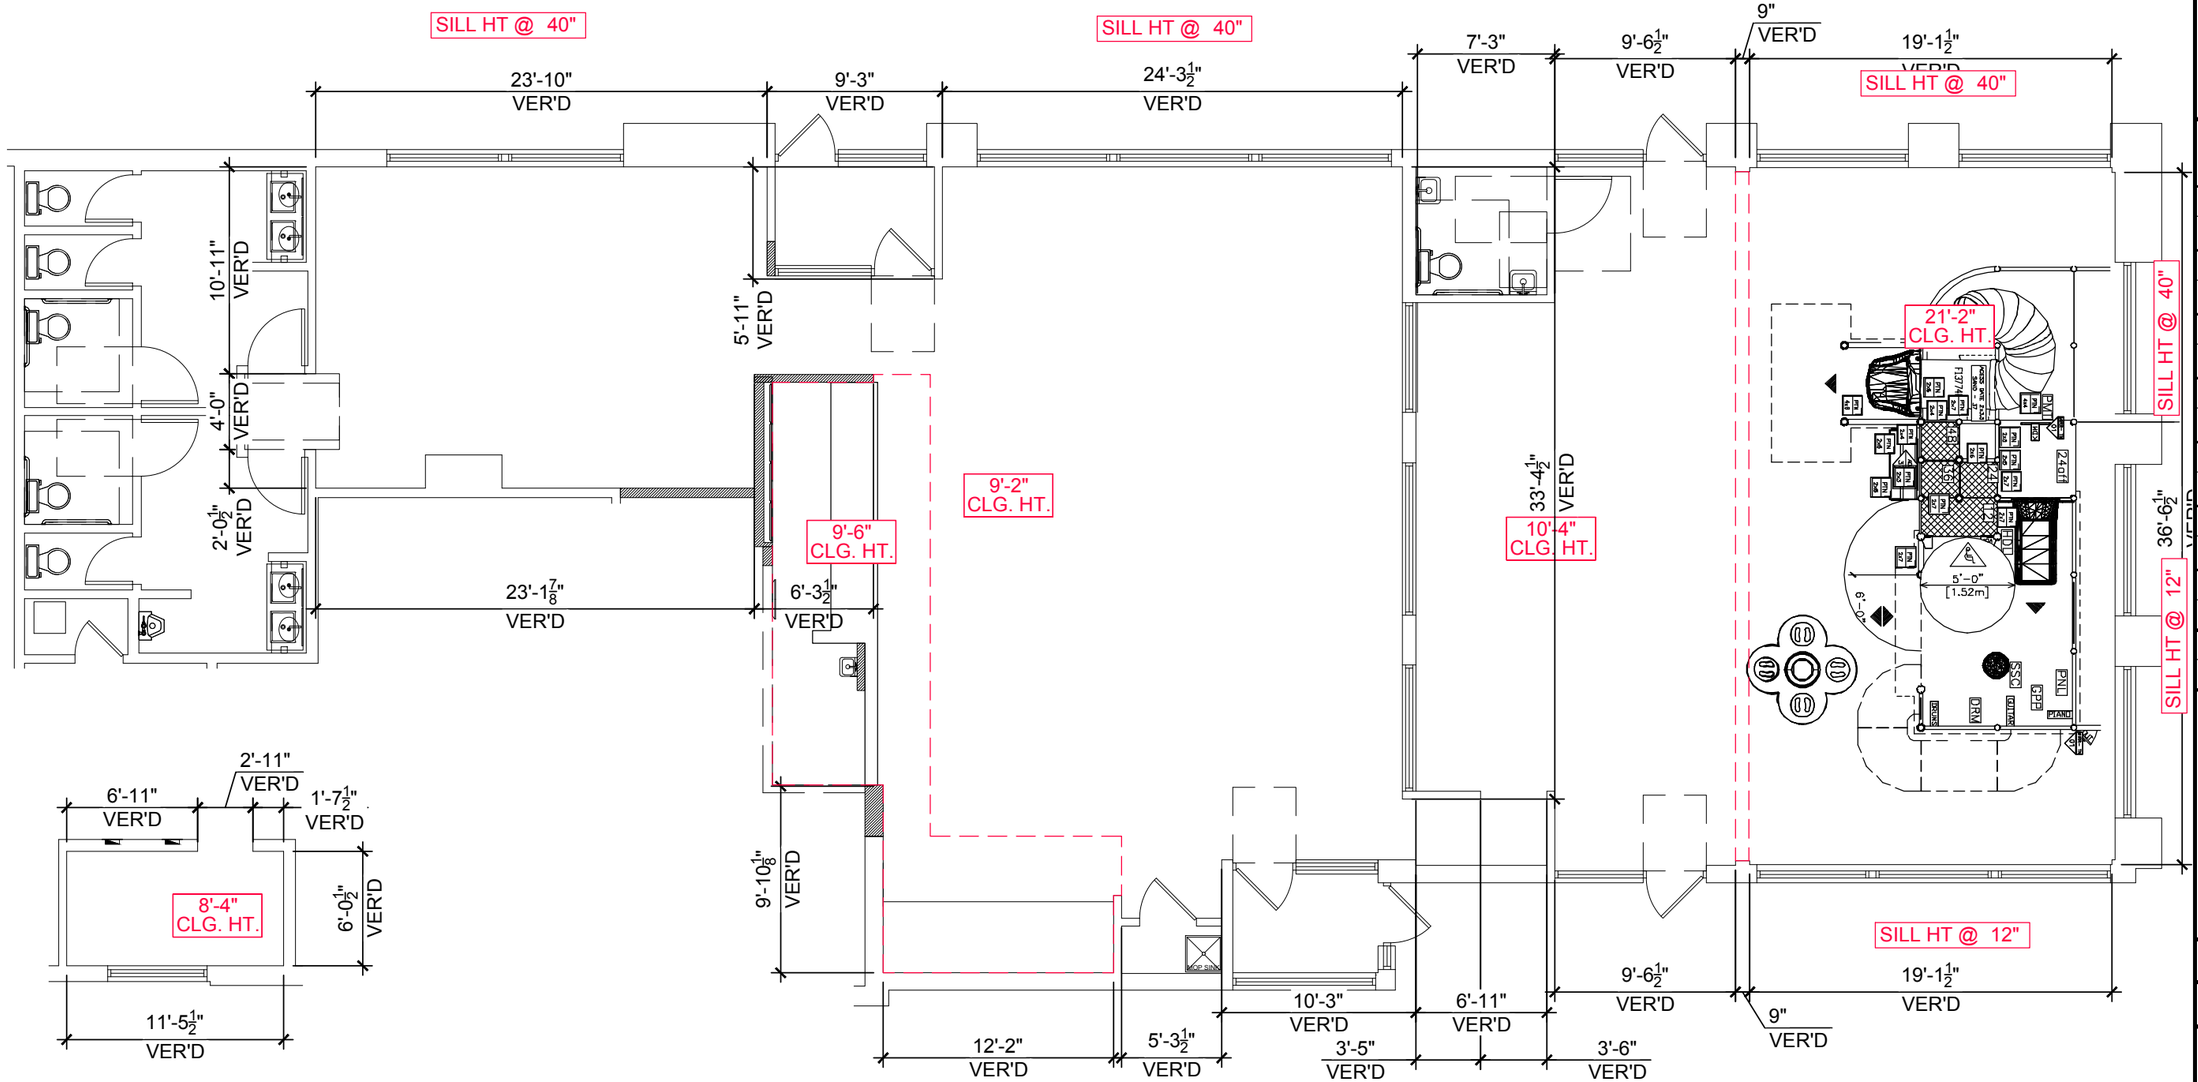


GC MUST VERIFY SILL FINISH: BLACK OR SILVER


J B I

2650 El Presidio Street
Long Beach, CA 90810
T 1 310 667 5600
F 1 310 604 3827
www.jbi-interiors.com


**REVISIONS**

| LTR | DATE | BY | CHK'D |
|---|---|---|---|
| B | 03-03-20 | ALV | |
| FINALIZED AS DRAWN | | | |

LIM EXTREME 2.0

SITE ID: 015-0317

STORE NUMBER: 26547

10555 PARALLEL PKWY
**KANSAS CITY, KANSAS**

PERSON PROVIDING DIMENSIONS:
NAME: _____
PHONE #: _____
DATE: _____
FAX REPLY TO:
PROJECT COORDINATOR
JBI FAX NUMBER (310) 886-9924
PHONE: (800) 228-1250

ALL BOXED DIMENSIONS ARE TO BE FIELD VERIFIED

VERIFIED DIM PLAN

DATE: 02-04-20

SCALE: 1/8" = 1'-0"

DESIGNER: ALV | CHK'D: XXX

DRAWING NUMBER | PAGE

U-McD32422 | VDP

Y:\U-2019\McDonald's\U-MCD32422\Design\5 Change Order EU-MCD32422 - Rev E.dwg, VDP, 8/21/2020 11:15:33 AM, avillavicencio