GENERAL NOTES

- ALL DESIGNS AND PLANS REPRESENTED ON THESE DRAWINGS ARE OWNED BY JBI AND WERE CREATED FOR USE ON THE SPECIFIED PROJECT. NONE OF THE IDEAS, DESIGNS, ARRANGEMENTS OR PLANS REPRESENTED BY THESE DRAWINGS SHALL BE USED BY OR DISCLOSED TO ANY PERSON, FIRM OR CORPORATION FOR ANY PURPOSE WHATSOEVER WITHOUT WRITTEN PERMISSION FROM JBI
- WRITTEN DIMENSIONS SHALL TAKE PRECEDENCE OVER SCALED DIMENSIONS. ALL DIMENSIONS INDICATED ON THESE PLANS ARE FROM INSIDE WALL SURFACES. DO NOT SCALE OFF OF THESE PLANS - CONTACT JBI TO VERIFY ANY QUESTIONABLE DIMENSIONS.
- REFER TO ARCHITECTURAL AND/OR ENGINEERING DRAWINGS FOR COMPLETE AND ACCURATE DIMENSIONS OF BUILDING STRUCTURE.
- DO NOT USE FOR CONSTRUCTION UNLESS THE DRAWING HAS BEEN APPROVED BY THE CUSTOMER AND MARKED "APPROVED FOR CONSTRUCTION".
- DUE TO UNFORESEEN CHANGES THAT OCCUR DURING CONSTRUCTION, CONSTRUCTION MANAGER, AND/OR G.C. MUST VERIFY ALL INTERIOR BUILDING DIMENSIONS, EQUIPMENT, FURNITURE PLACEMENT, UTILITY LOCATIONS AND CONDITIONS AT THE JOB SITE AND NOTIFY JBI OF ANY DISCREPANCIES PRIOR TO CONSTRUCTION, MANUFACTURING, CORE DRILLING OR INSTALLATION.
- JBI MUST BE COPIED ON ANY BUILDING OR ARCHITECTURAL DRAWING CHANGES.
- JBI SHALL NOT BE RESPONSIBLE FOR UNDISCLOSED OR UNSEEN SITE CONDITIONS.
- CORE DRILL EQUIPMENT REQUIRES A MINIMUM 5" THICK CONCRETE SLAB. G.C. TO FINISH CORE DRILL HOLES WITH 1/4" GROUT TO MATCH FLOOR TILE GROUT.
- JBI ASSUMES THAT THERE IS NO INTERFERENCE IN SLAB FOR CORE DRILLED HOLES. ALL ELECTRICAL CONDUITS, WATER LINES, POST TENSION CABLES, ETC. LOCATED IN THE SLAB MUST BE IDENTIFIED BY THE ARCHITECT AND/ OR GC AND NOTED AND ACKNOWLEDGED ON JBI DESIGN DOCUMENTS; COST FOR ALL REPAIRS RELATED TO HIDDEN CONDITIONS ARE THE RESPONSIBILITY OF THE CUSTOMER.
- FOR REMODEL INSTANCES JBI ASSUMES THAT ALL EXISTING STEEL WAS PROPERLY REMOVED IN ITS ENTIRETY AND ALL HOLES FILLED
- JBI PROVIDES RECOMMENDATIONS FOR OWNER/G.C. SUPPLIED ITEMS. IT IS THE RESPONSIBILITY OF THE OWNER/G.C. TO APPROVE AND OBTAIN SPECIFIED PRODUCTS. THE OWNER'S RESPONSIBILITIES INCLUDE ALL CONTRACTS WITH THE GENERAL & SUB CONTRACTORS AND THEIR COMPLIANCE WITH THESE SPECIFICATIONS.
- JBI DOES NOT WARRANT RECOMMENDED MATERIALS SUPPLIED BY THE OWNER/ G.C. THE WARRANTY IS PROVIDED BY THE SELLER OR MANUFACTURER OF THE MATERIAL.
- IN RARE INSTANCES, THE OWNER/G.C. MAY BE REQUIRED TO REMOVE A WINDOW IN ORDER TO GAIN FURNITURE ACCESS INTO THE DINING AREA.

FINAL APPROVAL TERMS

- PLEASE SIGN THIS COVER PAGE TO INDICATE ACCEPTANCE OF PROJECT AS SHOWN IN DRAWING PACKAGE.
- A SIGNED SALES ORDER SIGNIFIES AN OBLIGATION TO PROCEED WITH THE EXECUTION OF THE SPECIFIED PROJECT.
- A DEPOSIT IS REQUIRED TO START PRODUCTION.
- CHANGE ORDERS ARE SUBJECT TO A MINIMUM $500 PROCESSING FEE.
- ALL ITEMS PRODUCED FOR YOUR PROJECT ARE CUSTOM MADE TO FIT THE BUILDING BASED ON INFORMATION GATHERED DURING THE INITIAL JOB SITE SURVEY OR THE PROVIDED ARCHITECTURAL DRAWINGS. SUCH PRODUCTS MAY NOT BE RETURNED OR EXCHANGED. JBI MUST BE NOTIFIED OF ANY BUILDING OR ARCHITECTURAL DRAWING CHANGES IN ORDER TO ENSURE PROPER PRODUCT FIT.

PLEASE SEE FINAL APPROVAL TERMS

ON SITE DATE	---
CUSTOMER SIGNATURE DUE DATE	---

Customer Name: _____

Customer Signature/Date: _____

PROJECT INFORMATION:

PROJECT NO.....:	B-McD66039
NAT'L STORE NO.:	46237
SITE ID.....:	024-1342
CUSTOMER.....:	CHRIS LECORNU
ADDRESS.....:	600 SCHUG AVE.
CITY / STATE.....:	PECULIAR, MISSOURI

JBI CONTACTS:

PROJECT MANAGER:
CORY KIKKAWA
(310) 667-5616
ckikkawa@jbi-interiors.com

PROJECT COORDINATOR:
VERONICA POZO
(310) 667-5667

LEAD DESIGNER:
KARI BRANHAM
(310) 667-5722

JBI
2650 El Presidio Street
Long Beach, CA 90810
T 1 310 667 5600
F 1 310 604 3827
www.jbi-interiors.com

PRELIMINARY NOT FOR CONSTRUCTION
*BID SET / BRAND REVIEW SUBMITTAL SET

KIOSK REVIEW
APPROVAL: GRANTED
DATE: 08-13-26

CURRENT REVISION LETTER [A] DATE [08-20-26]

THIS SET INCLUDES:

REVISION HISTORY:

0-COVER SHEET	-	08-20-26	ALV
1a-SEATING LAYOUT PLAN	-	08-20-26	ALV
1b-CORE DRILL PLAN	-	TO FOLLOW-	
2-SHADED PLAN	-	08-20-26	ALV
3-FINISH PLAN	-	08-20-26	ALV
4-CEILING PLAN	-	08-20-26	ALV
5a-ELEVATIONS	-	08-20-26	ALV
5b-ELEVATIONS	-	08-20-26	ALV
5c-ELEVATIONS	-	08-20-26	ALV
5d-ELEVATIONS	-	08-20-26	ALV
6-STANDARD DETAILS	-	08-20-26	ALV
7a-GRAPHIC CROP GUIDE	-	08-20-26	ALV
7b-GRAPHIC CROP GUIDE	-	08-20-26	ALV
8a-JBI LEGEND	-	08-20-26	ALV
8b-JBI LEGEND	-	08-20-26	ALV
8c-JBI LEGEND	-	08-20-26	ALV
9a-GC LEGEND	-	08-20-26	ALV
9b-GC LEGEND	-	08-20-26	ALV
9c-GC LEGEND	-	08-20-26	ALV

VISTA OPTIMIZED

SET DRAWN / REVISED FROM	DATE RECEIVED:	OBTAINED FROM:
BUILDING LAYOUT DRAWN FROM ARCHITECTURAL PLANS	07-20-26	ARCHITECT
---	-	-
---	-	-
---	-	-

LINGLE DESIGN GROUP INC
158 WEST MAIN STREET
LENA, IL 61048
815.369.9155
1764 BLAKE ST
DENVER, CO 8020
303.974.5873
WWW.LINGLEDESIGN.COM

© ALL DRAWINGS AND WRITTEN MATERIAL CONTAINED HEREIN ARE THE PROPERTY OF THE LINGLE DESIGN GROUP, INC. THEY MAY NOT BE REVISED, COPIED, REUSED, OR DISCLOSED IN ANY MANNER WITHOUT WRITTEN AUTHORIZATION FROM THE ARCHITECT.

STATE OF MISSOURI
CARL LINGLE
NUMBER A-2003018555
ARCHITECT

LICENSE EXPIRATION: 12-31-27

DATE ISSUED: 07-15-26

STATE ID: 24134?
PROJECT #: 26-125
NATIONAL #: 46237
DRAWN BY: RP
CHECKED BY: JK

DATE:
07/15/26 - PERMIT / BID SET

REVISIONS
1 09/08/25 - DECOR UPDATE / PLUMBING & CIVIL COORDINATION


CLIENT
McDonald's USA, LLC

PROTOTYPE
BB20 4590 WW-HB
ISSUE DATE 06/26

ADDRESS
600 SCHUG AVENUE
PECULIAR, MO, 64078

SHEET TITLE
DECOR PLAN

SHEET NUMBER:
I-1

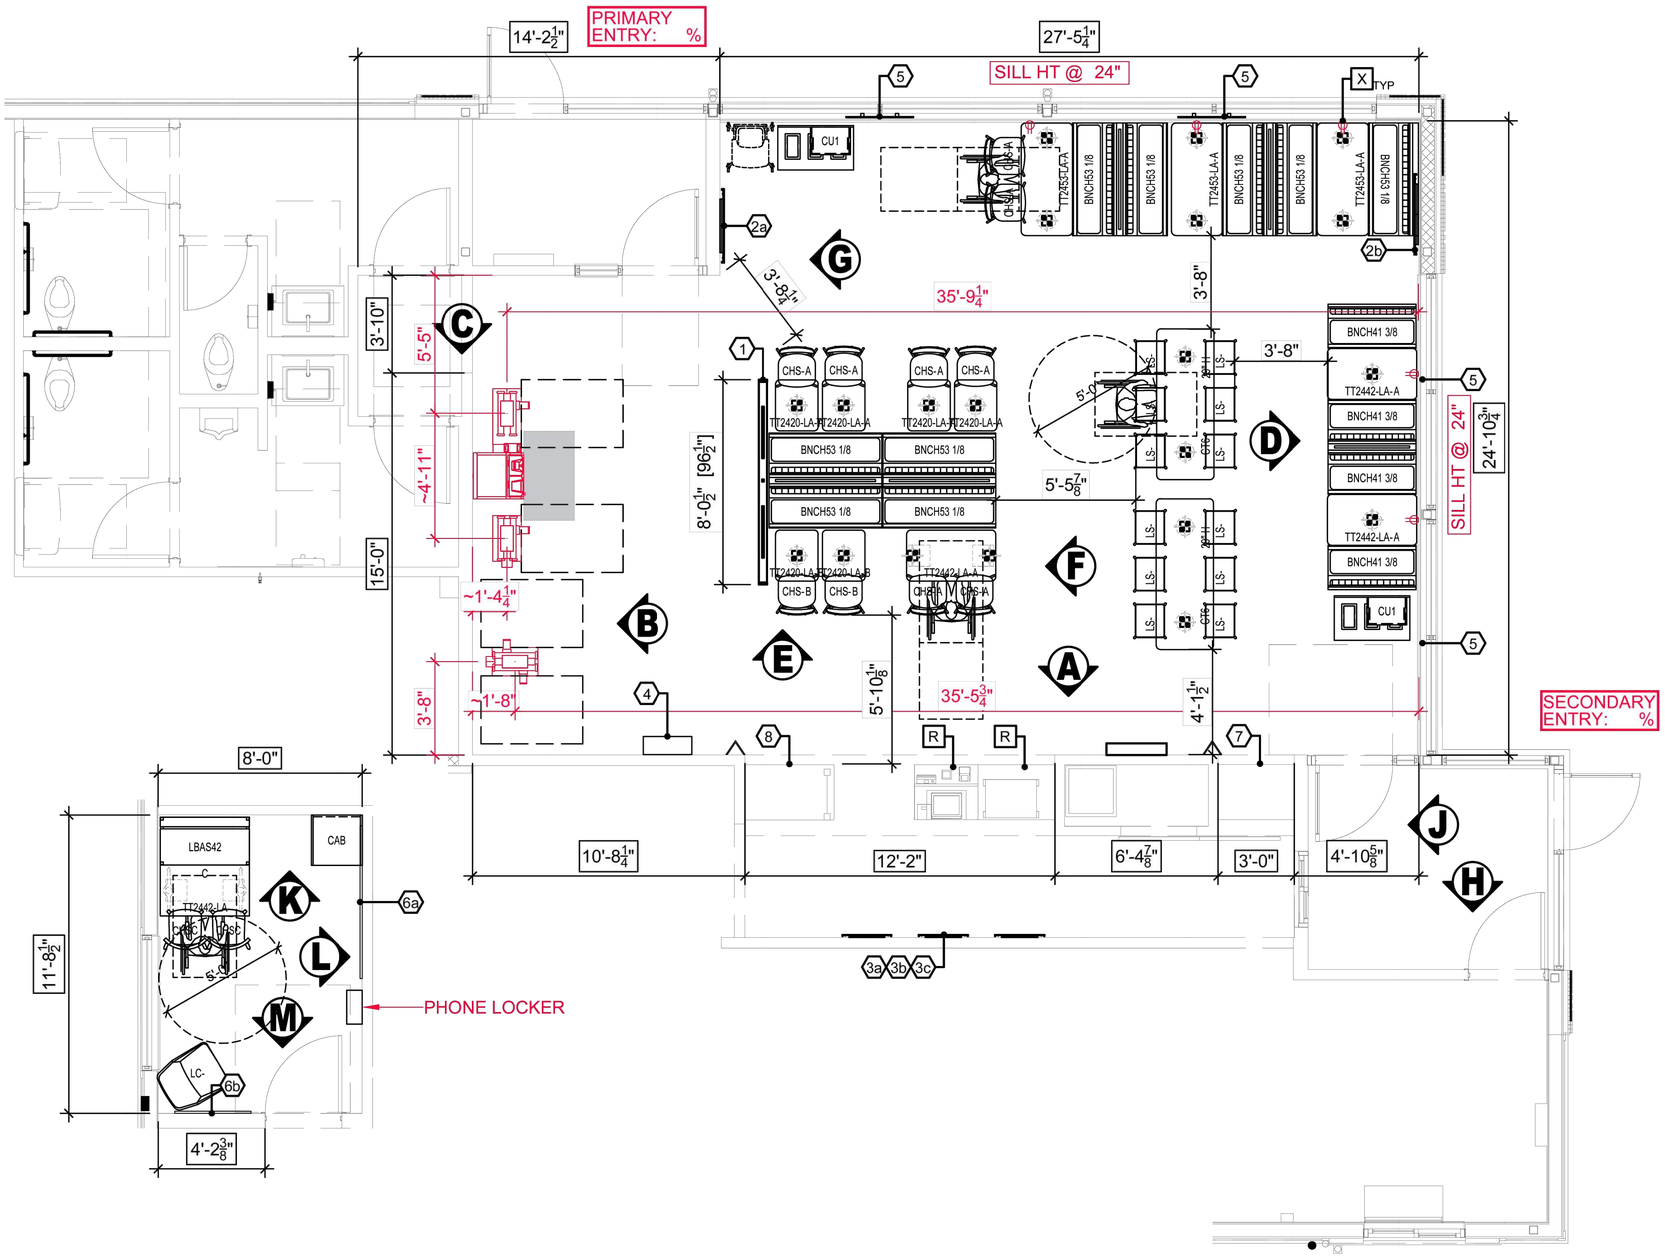

NEW DINING CAPACITY:	48
EXISTING CAPACITY:	-
CREW ROOM CAPACITY:	4
ADA SEATS REQUIRED:	3
ADA SEATS PROVIDED:	3

ALL BOXED DIMENSIONS ARE TO BE FIELD VERIFIED

SERVICE COUNTER TO BE AT 34" AFF (INCLUDES TOP) TO MEET ADA REQUIREMENTS

JBI

2650 El Presidio Street
Long Beach, CA 90810
T 1 310 667 5600
F 1 310 604 3827
www.jbi-interiors.com

REVISIONS

LTR	DATE	BY	CHK'D

© ALL DRAWINGS AND WRITTEN MATERIAL CONTAINED HEREIN ARE THE PROPERTY OF THE LINGLE DESIGN GROUP, INC. THEY MAY NOT BE REVISED, COPIED, REUSED, OR DISCLOSED IN ANY MANNER WITHOUT WRITTEN AUTHORIZATION FROM THE ARCHITECT.

STATE OF MISSOURI — CARL LINGLE — NUMBER A-2003018555 — ARCHITECT

LICENSE EXPIRATION: 12-31-27

DATE ISSUED: 07-15-26

STATE ID: 24342
NATIONAL #: 46237
PROJECT #: 26-125
DRAWN BY: RP
CHECKED BY: JK

DATE: 07/15/26 - PERMIT / BID SET

REVISIONS
1 09/08/25 - DECOR UPDATE / PLUMBING & CIVIL COORDINATION

VISTA OPTIMIZED

SITE ID:	024-1342
STORE NUMBER:	46237

600
SCHUG AVE.
PECULIAR, MISSOURI

SEATING LAYOUT PLAN

DATE: 08-07-26

SCALE: 3/16" = 1'-0"

DESIGNER: ALV	CHK'D:
DRAWING NUMBER	PAGE
B-McD66039	**1a**

LINGLE DESIGN GROUP INC
158 WEST MAIN STREET
LENA, IL 61048
815.369.9155
1764 BLAKE ST
DENVER, CO 8020
303.974.5873
WWW.LINGLEDESIGN.COM

CLIENT
McDonald's USA, LLC

PROTOTYPE
BB20 4590 WW-HB
ISSUE DATE 06/26

ADDRESS
600 SCHUG AVENUE
PECULIAR, MO, 64078

SHEET TITLE
DECOR PLAN

SHEET NUMBER:
1a



JBI

2650 El Presidio Street
Long Beach, CA 90810
T 1 310 667 5600
F 1 310 604 3827
www.jbi-interiors.com

REVISIONS

LTR	DATE	BY	CHK'D

VISTA OPTIMIZED

SITE ID:	024-1342
STORE NUMBER:	46237

600
SCHUG AVE.
PECULIAR,
MISSOURI

SHADED PLAN

DATE: ##-##-##

SCALE: 3/16" = 1'-0"

DESIGNER: XXX	CHK'D: XXX
DRAWING NUMBER	PAGE
B-McD66039	**2**

LINGLE DESIGN GROUP INC
158 WEST MAIN STREET
LENA, IL 61048
815.369.9155
1764 BLAKE ST
DENVER, CO 8020
303.974.5873
WWW.LINGLEDESIGN.COM

© ALL DRAWINGS AND WRITTEN MATERIAL CONTAINED HEREIN ARE THE PROPERTY OF THE LINGLE DESIGN GROUP, INC. THEY MAY NOT BE REVISED, COPIED, REUSED, OR DISCLOSED IN ANY MANNER WITHOUT WRITTEN AUTHORIZATION FROM THE ARCHITECT.

STATE OF MISSOURI
CARL LINGLE
NUMBER A-2003018555
ARCHITECT

LICENSE EXPIRATION:
12-31-27

DATE ISSUED:
07-15-26

STATE ID:
241342

PROJECT #:
26-125

NATIONAL #:
46237

DRAWN BY:
RP

CHECKED BY:
JK

DATE:
07/15/26 - PERMIT / BID SET

REVISIONS
1 09/08/25 - DECOR UPDATE / PLUMBING & CIVIL COORDINATION

CLIENT


McDonald's USA, LLC

PROTOTYPE
BB20 4590 WW-HB
ISSUE DATE 06/26

ADDRESS
600 SCHUG AVENUE
PECULIAR, MO, 64078

SHEET TITLE
DECOR
PLAN

SHEET NUMBER:
2

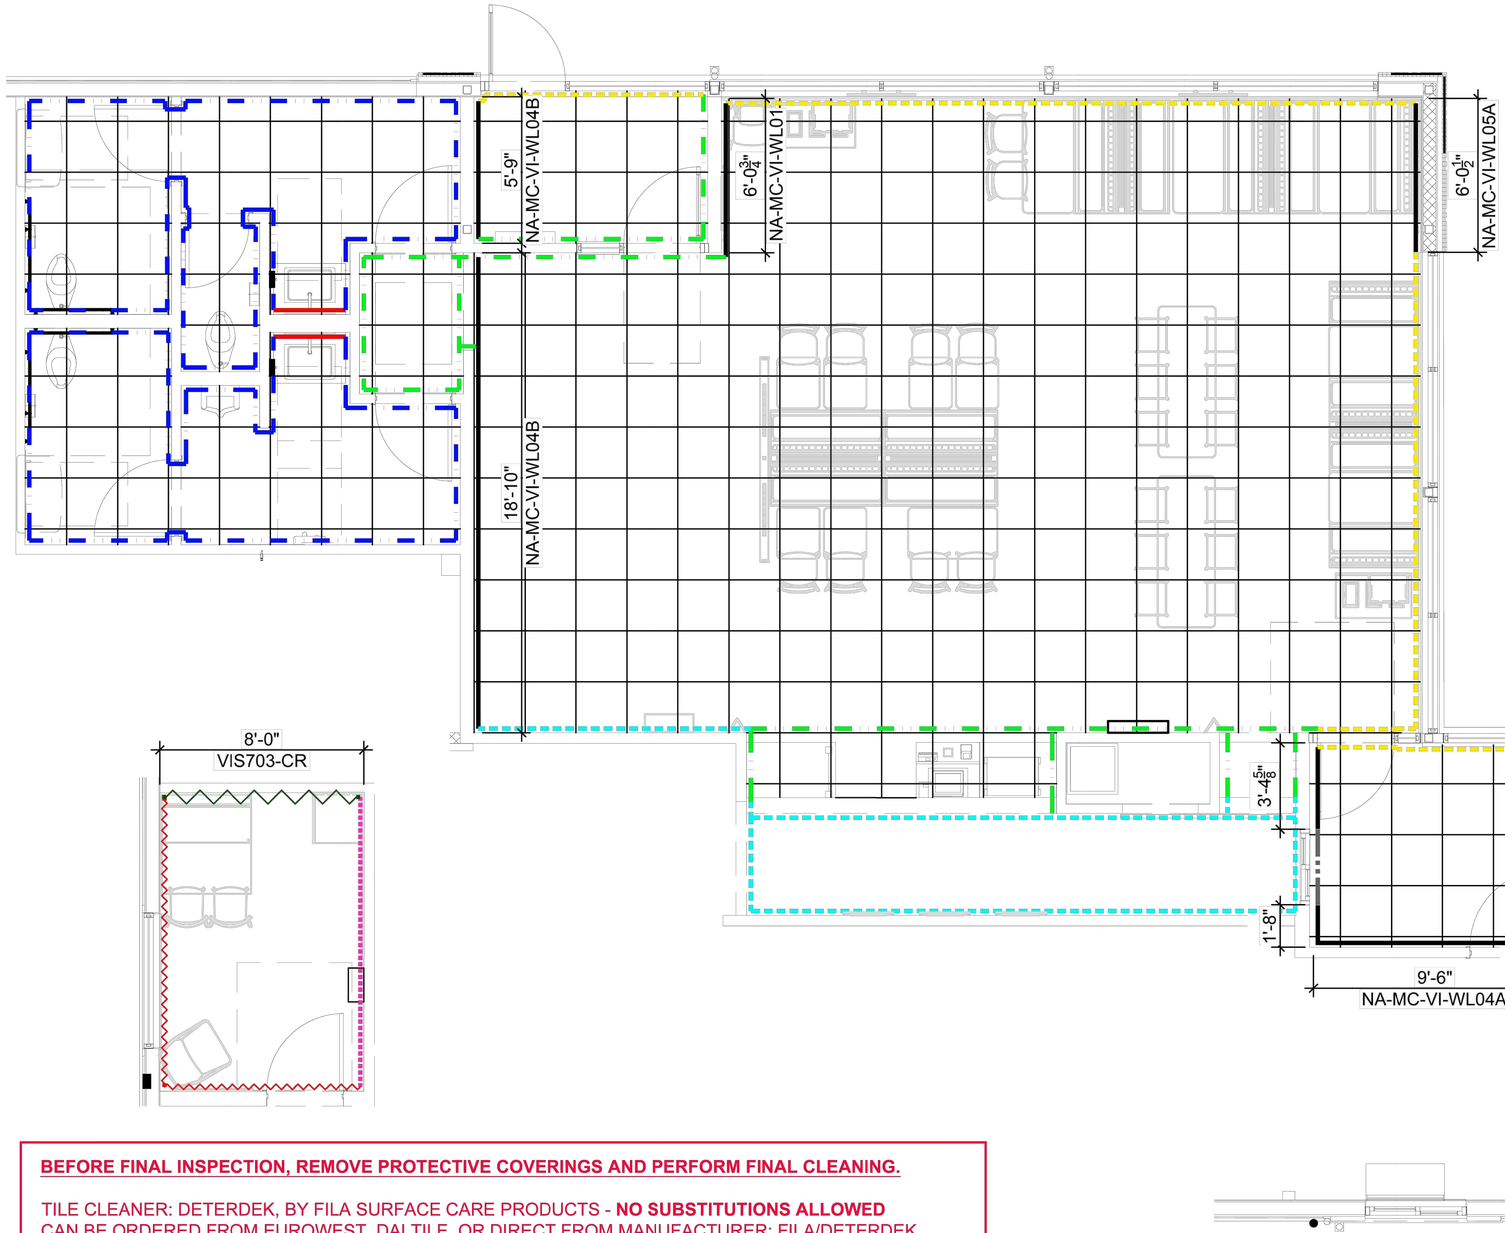

FLOOR TILE LEGEND	
SYMBOL	ITEM
	F1

WALL FINISH LEGEND	
SYMBOL	ITEM
	G J K L2 L4
	G F1 L4
	G N1 L2
	G L4
	H1 F1
	H2
	M L1 F1
	N1 L3
	N2
	AA

BEFORE FINAL INSPECTION, REMOVE PROTECTIVE COVERINGS AND PERFORM FINAL CLEANING.

TILE CLEANER: DETERDEK, BY FILA SURFACE CARE PRODUCTS - **NO SUBSTITUTIONS ALLOWED**
CAN BE ORDERED FROM EUROWEST, DALTILE, OR DIRECT FROM MANUFACTURER: FILA/DETERDEK
POST CONSTRUCTION CLEANING **REQUIRED** ON ALL INSTALLATIONS PRIOR TO RESTAURANT TURN OVER.

APPLY CLEANER PER MANUFACTURER'S WRITTEN INSTRUCTIONS.
REFERENCE: 2013 McDONALD'S PROJECT MANUAL - SECTION 093000 TILING INTERIOR

JBI
2650 El Presidio Street
Long Beach, CA 90810
T 1 310 667 5600
F 1 310 604 3827
www.jbi-interiors.com

REVISIONS

LTR	DATE	BY	CHK'D

VISTA OPTIMIZED

SITE ID:	024-1342
STORE NUMBER:	46237

600
SCHUG AVE.
PECULIAR, MISSOURI

FINISH PLAN

DATE: ##-##-##	
SCALE: 3/16" = 1'-0"	
DESIGNER: XXX	CHK'D: XXX
DRAWING NUMBER	PAGE
B-McD66039	**3**

LINGLE DESIGN GROUP INC
158 WEST MAIN STREET
LENA, IL 61048
815.369.9155
1764 BLAKE ST
DENVER, CO 8020
303.974.5873
WWW.LINGLEDESIGN.COM

© ALL DRAWINGS AND WRITTEN MATERIAL CONTAINED HEREIN ARE THE PROPERTY OF THE LINGLE DESIGN GROUP, INC. THEY MAY NOT BE REVISED, COPIED, REUSED, OR DISCLOSED IN ANY MANNER WITHOUT WRITTEN AUTHORIZATION FROM THE ARCHITECT.

STATE OF MISSOURI
CARL LINGLE
NUMBER A-2003018555
ARCHITECT

LICENSE EXPIRATION: 12-31-27

DATE ISSUED: 07-15-26

STATE ID: 24134?
NATIONAL #: 46237
PROJECT #: 26-125
DRAWN BY: RP
CHECKED BY: JK

DATE:
07/15/26 - PERMIT / BID SET

REVISIONS
1 09/08/25 - DECOR UPDATE / PLUMBING & CIVIL COORDINATION


CLIENT
McDonald's USA, LLC

PROTOTYPE
BB20 4590 WW-HB
ISSUE DATE 06/26

ADDRESS
600 SCHUG AVENUE
PECULIAR, MO, 64078

SHEET TITLE
DECOR
PLAN

SHEET NUMBER:
3

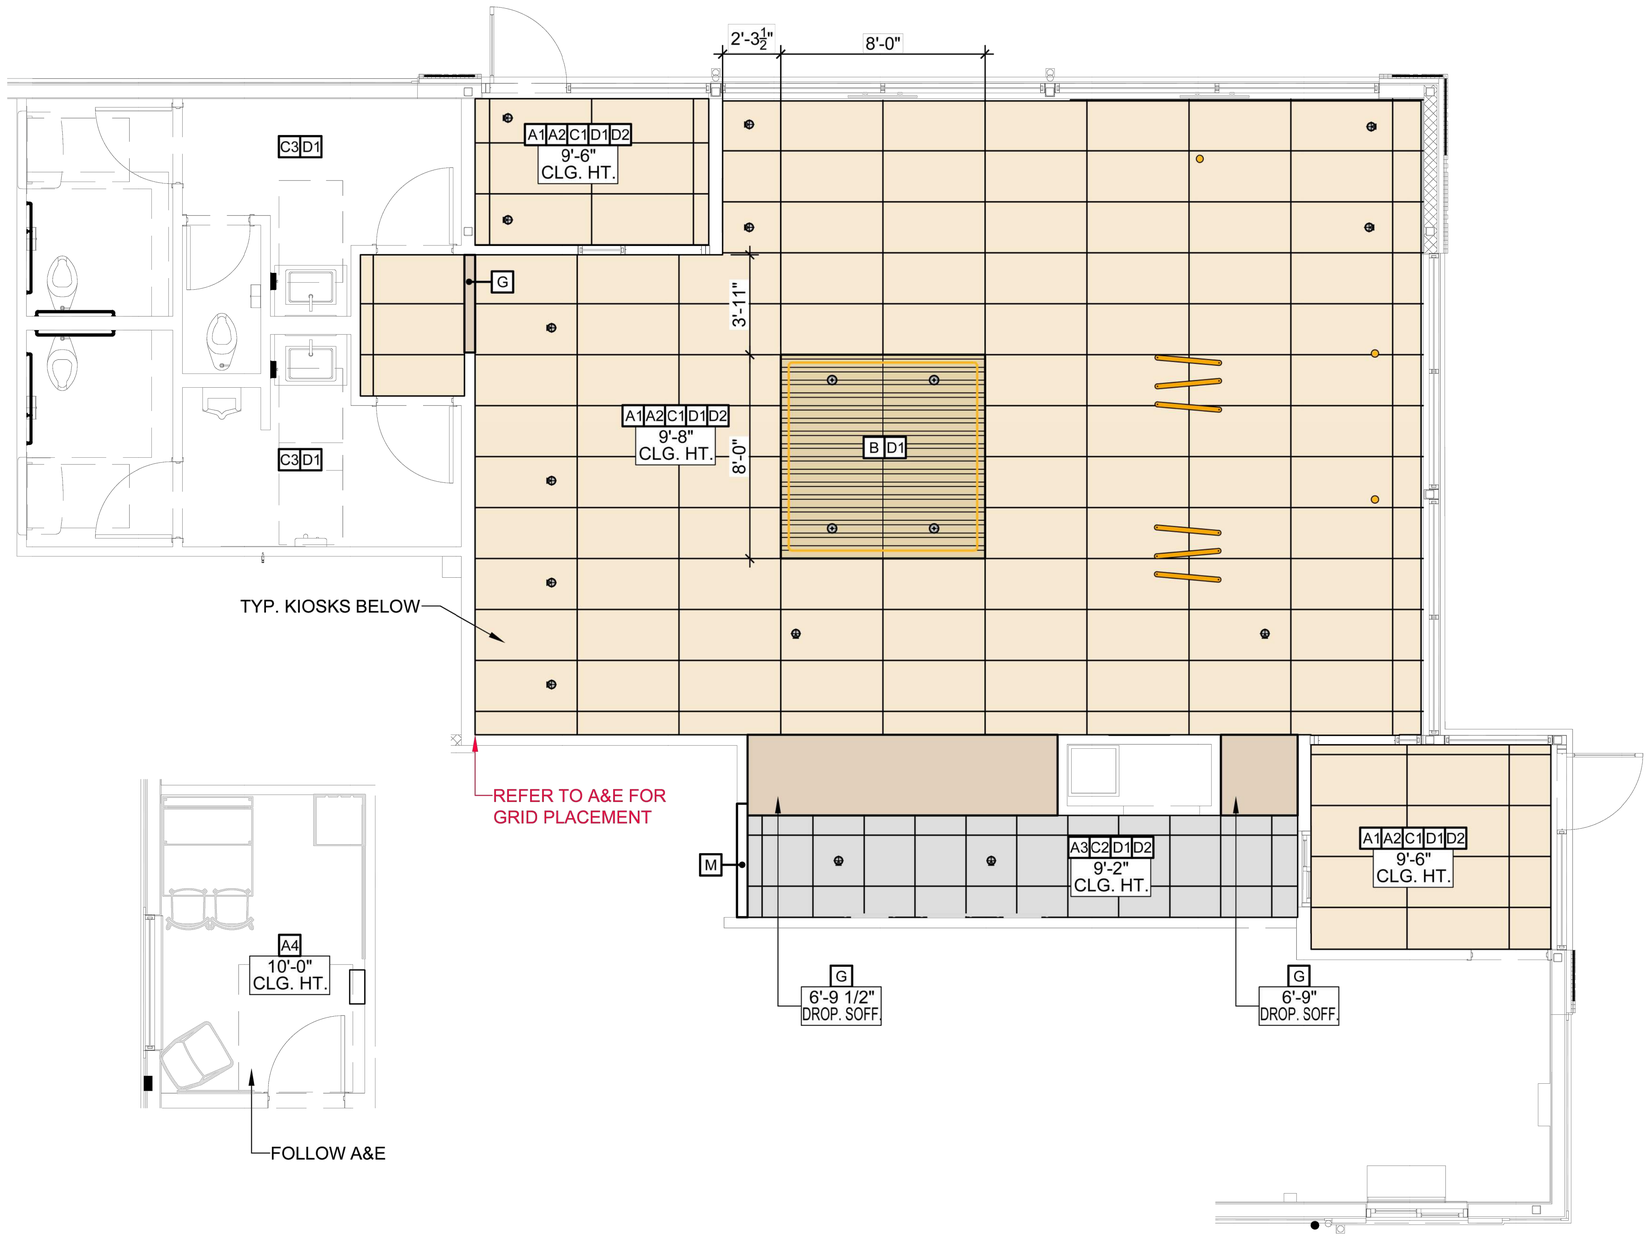

LIGHTING LEGEND	
SYMBOL	ITEM
	D1
	D2
	E1
	E2

N

JBI

2650 El Presidio Street
Long Beach, CA 90810
T 1 310 667 5600
F 1 310 604 3827
www.jbi-interiors.com

REVISIONS

LTR	DATE	BY	CHK'D

VISTA OPTIMIZED

SITE ID:	024-1342
STORE NUMBER:	46237

600
SCHUG AVE.
PECULIAR,
MISSOURI

CEILING PLAN

DATE: ##-##-##

SCALE: 3/16" = 1'-0"

DESIGNER: XXX	CHK'D: XXX
DRAWING NUMBER	PAGE
B-McD66039	**4**

LINGLE DESIGN GROUP INC
158 WEST MAIN STREET
LENA, IL 61048
815.369.9155
1764 BLAKE ST
DENVER, CO 8020
303.974.5873
WWW.LINGLEDESIGN.COM

© ALL DRAWINGS AND WRITTEN MATERIAL CONTAINED HEREIN ARE THE PROPERTY OF THE LINGLE DESIGN GROUP, INC. THEY MAY NOT BE REVISED, COPIED, REUSED, OR DISCLOSED IN ANY MANNER WITHOUT WRITTEN AUTHORIZATION FROM THE ARCHITECT.

STATE OF MISSOURI
CARL LINGLE
NUMBER A-2003018555
ARCHITECT

LICENSE EXPIRATION:
12-31-27

DATE ISSUED:
07-15-26

STATE ID:
24134?

PROJECT #:
26-125

NATIONAL #:
46237

DRAWN BY:
RP

CHECKED BY:
JK

DATE:
07/15/26 - PERMIT / BID SET

REVISIONS
1 09/08/25 - DECOR UPDATE / PLUMBING & CIVIL COORDINATION


CLIENT
McDonald's USA, LLC

PROTOTYPE
BB20 4590 WW-HB
ISSUE DATE 06/26

ADDRESS
600 SCHUG AVENUE
PECULIAR, MO, 64078

SHEET TITLE
DECOR
PLAN

SHEET NUMBER:
1
4

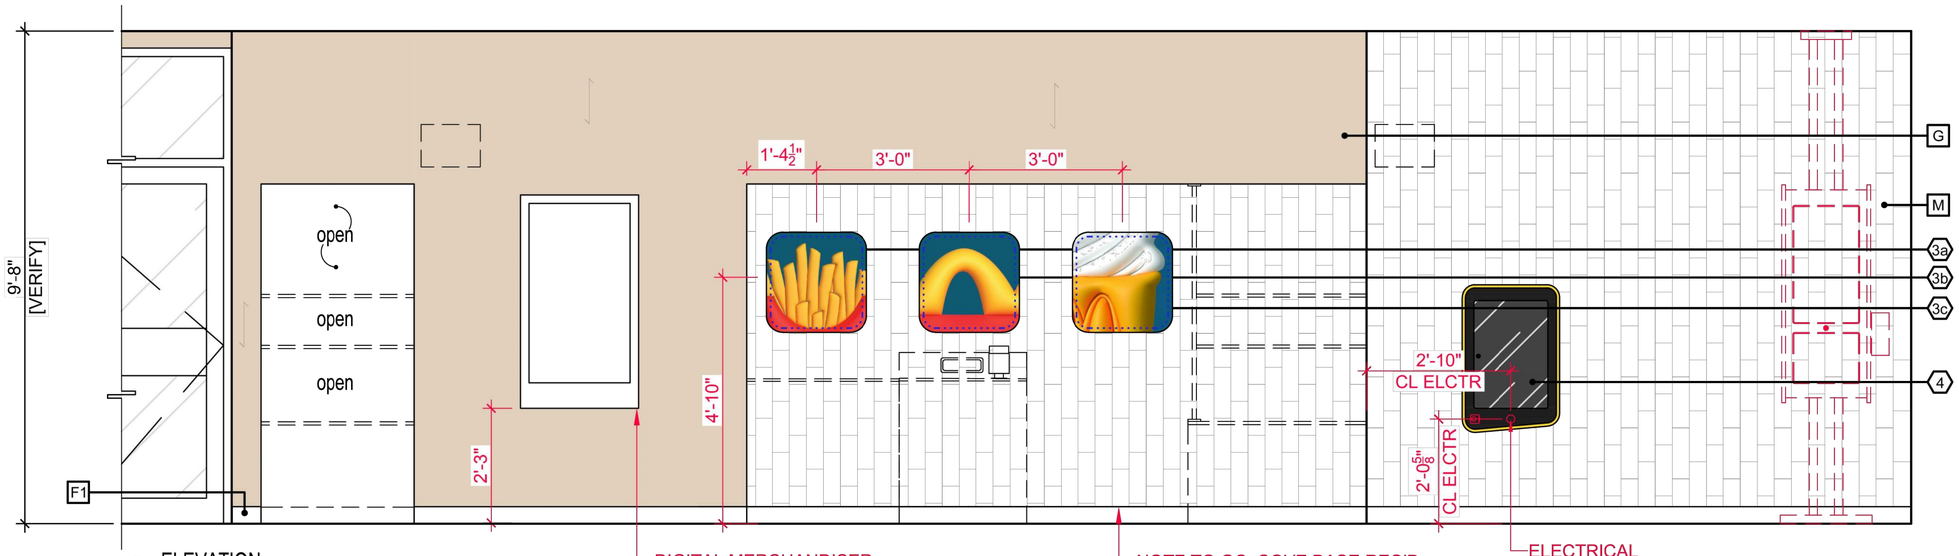


A ELEVATION

REMOTE POWER SUPPLY IN CEILING FOR WALL ART.
SEE INSTALL GUIDE FOR MORE INFORMATION.

DIGITAL MERCHANDISER
BY OTHERS.

NOTE TO GC: COVE BASE REQ'D
BY HEALTHCODE BEHIND SERVICE AREA.

ELECTRICAL
CONNECTIONS BY GC

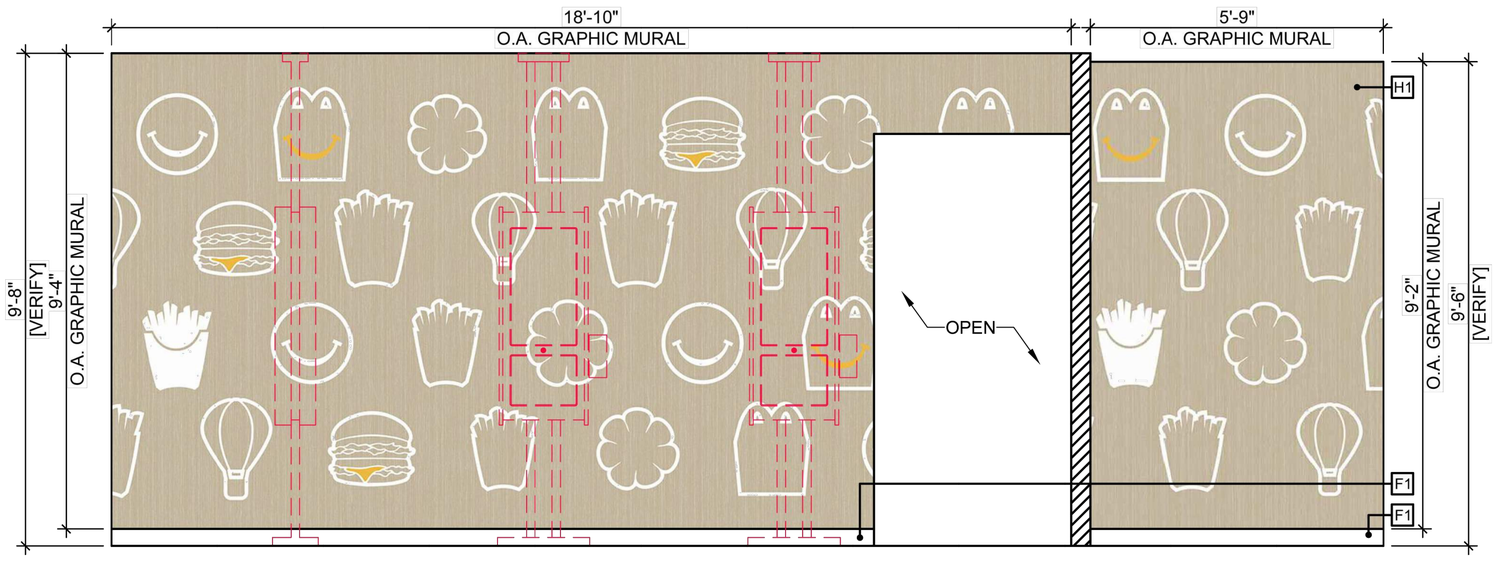

B ELEVATION

JBI

2650 El Presidio Street
Long Beach, CA 90810
T 1 310 667 5600
F 1 310 604 3827
www.jbi-interiors.com

REVISIONS

LTR	DATE	BY	CHK'D

VISTA OPTIMIZED

SITE ID:	024-1342
STORE NUMBER:	46237

600
SCHUG AVE.
PECULIAR,
MISSOURI

ELEVATIONS

DATE: ##-##-##

SCALE: 3/8" = 1'-0"

DESIGNER: XXX	CHK'D: XXX
DRAWING NUMBER	PAGE
B-McD66039	**5a**

LINGLE DESIGN GROUP INC
158 WEST MAIN STREET
LENA, IL 61048
815.369.9155
1764 BLAKE ST
DENVER, CO 8020
303.974.5873
WWW.LINGLEDESIGN.COM

© ALL DRAWINGS AND WRITTEN MATERIAL CONTAINED HEREIN ARE THE PROPERTY OF THE LINGLE DESIGN GROUP, INC. THEY MAY NOT BE REVISED, COPIED, REUSED, OR DISCLOSED IN ANY MANNER WITHOUT WRITTEN AUTHORIZATION FROM THE ARCHITECT.

STATE OF MISSOURI
CARL LINGLE
NUMBER A-2003018555
ARCHITECT

LICENSE EXPIRATION:
12-31-27

DATE ISSUED:
07-15-26

STATE ID:
241342

NATIONAL #:
46237

PROJECT #:
26-125

DRAWN BY:
RP

CHECKED BY:
JK

DATE:
07/15/26 - PERMIT / BID SET

REVISIONS
1 09/08/25 - DECOR UPDATE / PLUMBING & CIVIL COORDINATION


CLIENT
McDonald's USA, LLC

PROTOTYPE
BB20 4590 WW-HB
ISSUE DATE 06/26


ADDRESS
600 SCHUG AVENUE
PECULIAR, MO, 64078

SHEET TITLE
DECOR
PLAN

SHEET NUMBER:
5a

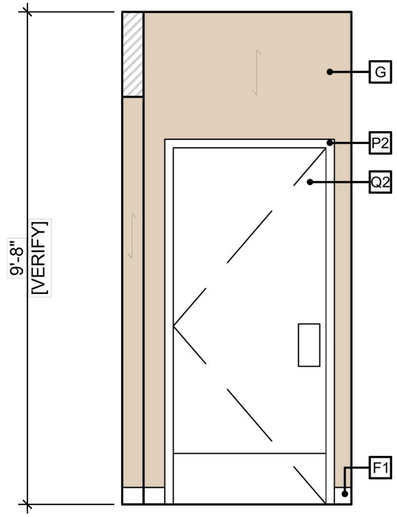


C ELEVATION

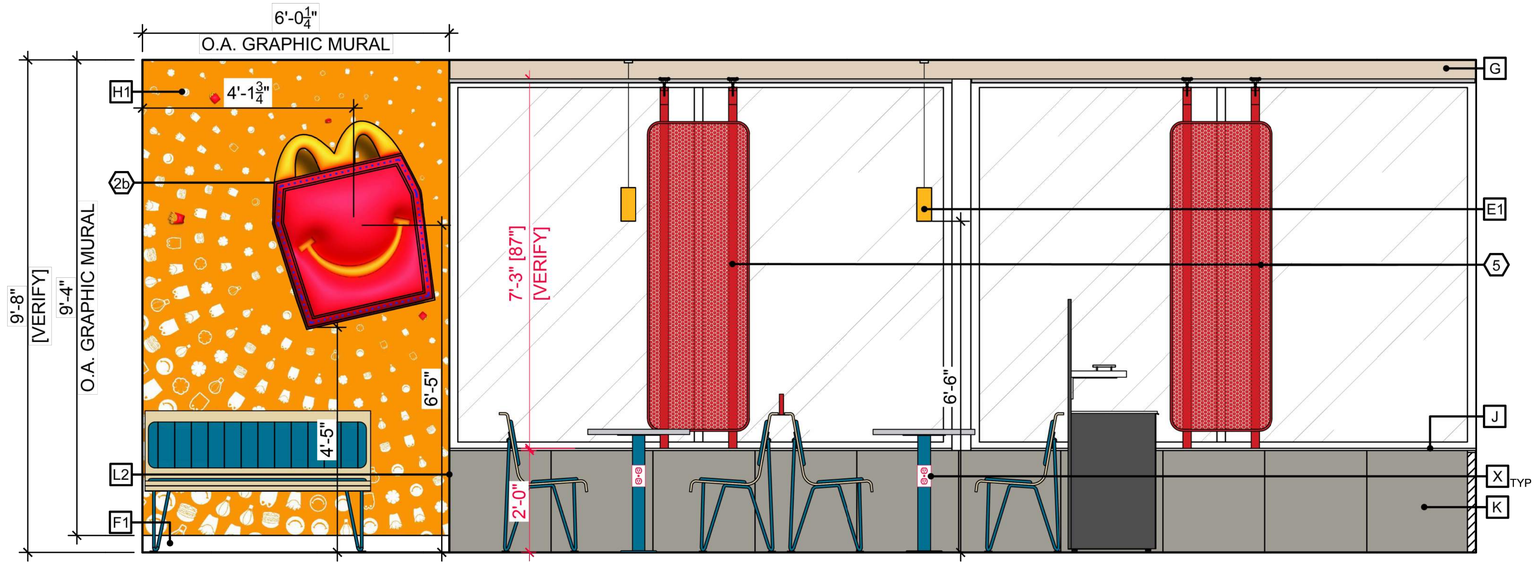


D ELEVATION

REMOTE POWER SUPPLY IN CEILING FOR WALL ART. SEE INSTALL GUIDE FOR MORE INFORMATION.
OUTLETS LOCATED ON WALL.

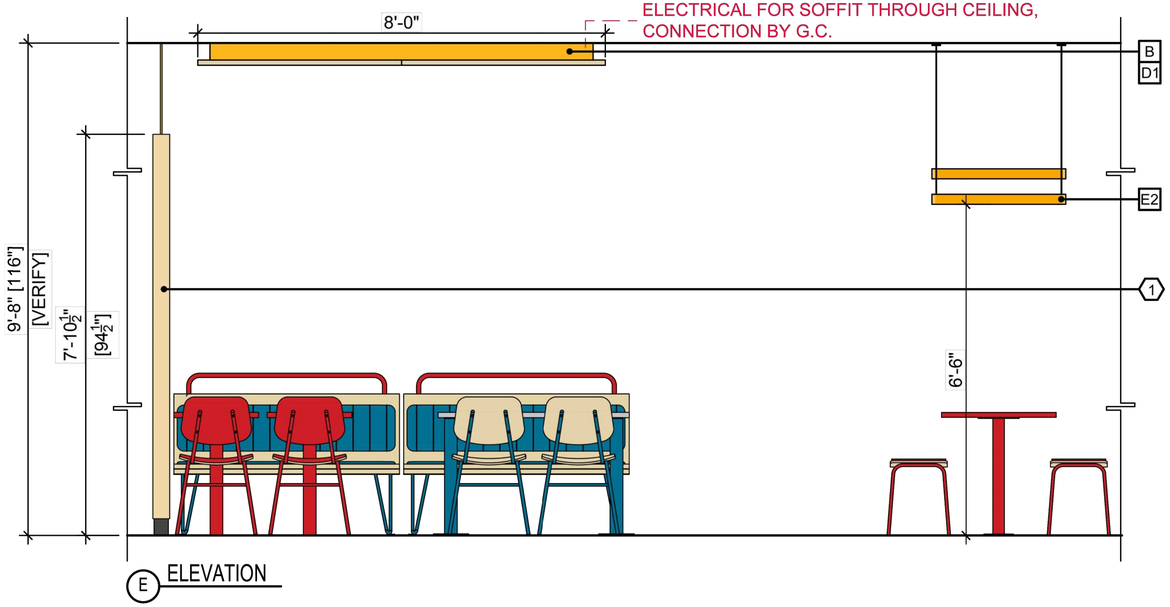

E ELEVATION

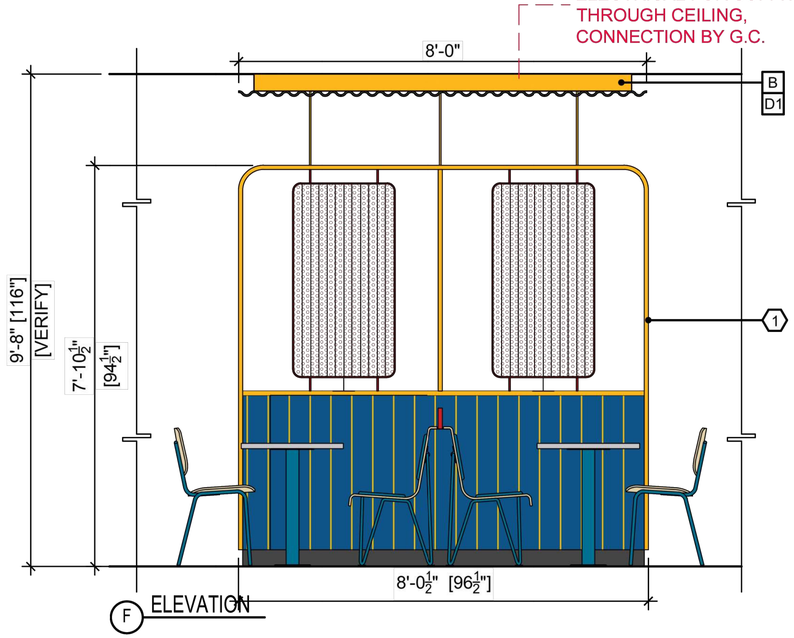

F ELEVATION

JBI

2650 El Presidio Street
Long Beach, CA 90810
T 1 310 667 5600
F 1 310 604 3827
www.jbi-interiors.com

REVISIONS

LTR	DATE	BY	CHK'D

VISTA OPTIMIZED

SITE ID:	024-1342
STORE NUMBER:	46237

600
SCHUG AVE.
PECULIAR,
MISSOURI

ELEVATIONS

DATE: ##/##/##

SCALE: 3/8" = 1'-0"

DESIGNER: XXX	CHK'D: XXX
DRAWING NUMBER	PAGE
B-McD66039	**5b**

LINGLE DESIGN GROUP INC
158 WEST MAIN STREET
LENA, IL 61048
815.369.9155
1764 BLAKE ST
DENVER, CO 8020
303.974.5873
WWW.LINGLEDESIGN.COM

© ALL DRAWINGS AND WRITTEN MATERIAL CONTAINED HEREIN ARE THE PROPERTY OF THE LINGLE DESIGN GROUP, INC. THEY MAY NOT BE REVISED, COPIED, REUSED, OR DISCLOSED IN ANY MANNER WITHOUT WRITTEN AUTHORIZATION FROM THE ARCHITECT.

STATE OF MISSOURI
CARL LINGLE
NUMBER A-2003018555
ARCHITECT

LICENSE EXPIRATION: 12-31-27

DATE ISSUED: 07-15-26

STATE ID: 24342
PROJECT #: 26-125
NATIONAL #: 46237
DRAWN BY: RP
CHECKED BY: JK

DATE:
07/15/26 - PERMIT / BID SET

REVISIONS
1 09/08/25 - DECOR UPDATE / PLUMBING & CIVIL COORDINATION


CLIENT
McDonald's USA, LLC

PROTOTYPE
BB20 4590 WW-HB
ISSUE DATE 06/26

ADDRESS
600 SCHUG AVENUE
PECULIAR, MO, 64078


SHEET TITLE
DECOR
PLAN

SHEET NUMBER:
1
5b

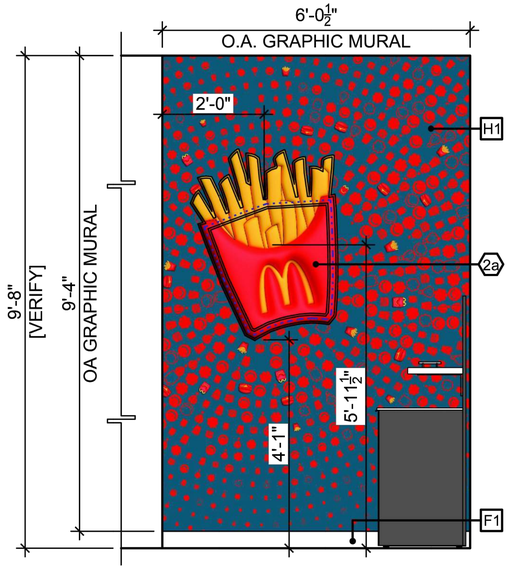


G ELEVATION


REMOTE POWER SUPPLY IN CEILING FOR WALL ART.
SEE INSTALL GUIDE FOR MORE INFORMATION.

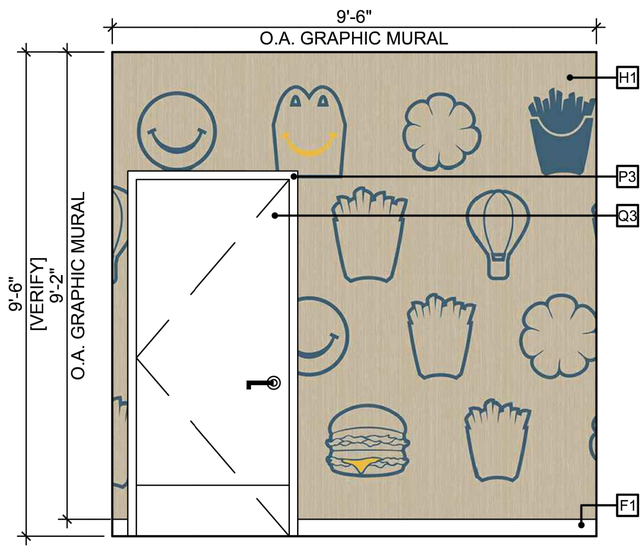

H ELEVATION

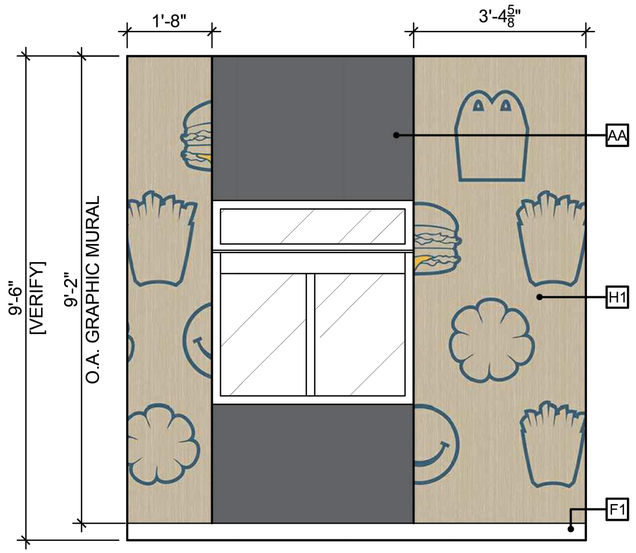


J ELEVATION

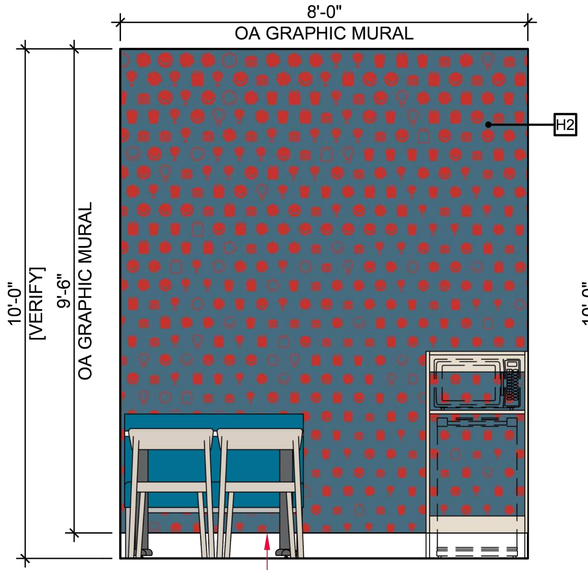


K ELEVATION
CREW ROOM

NOTE: GC TO START GRAPHIC MURAL AT THE BOTTOM AND TRIM AT THE TOP.

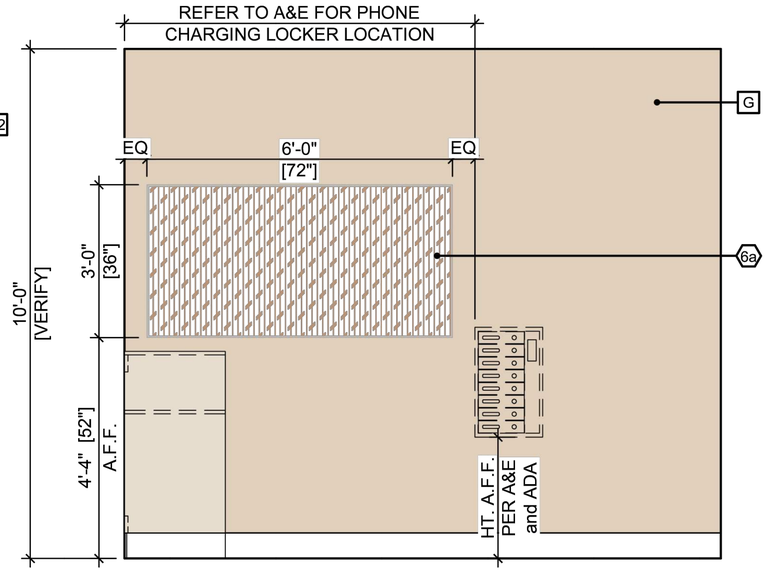

L ELEVATION
CREW ROOM

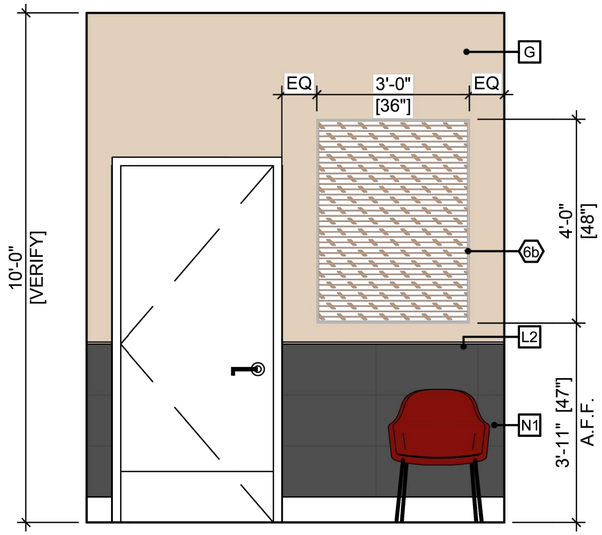

M ELEVATION

JBI

2650 El Presidio Street
Long Beach, CA 90810
T 1 310 667 5600
F 1 310 604 3827
www.jbi-interiors.com

REVISIONS

LTR	DATE	BY	CHK'D

VISTA OPTIMIZED

SITE ID:	024-1342
STORE NUMBER:	46237

600
SCHUG AVE.
PECULIAR,
MISSOURI

ELEVATIONS

DATE:	##-##-##
SCALE:	3/8" = 1'-0"
DESIGNER: XXX	CHK'D: XXX
DRAWING NUMBER	PAGE
B-McD66039	**5c**

LINGLE DESIGN GROUP INC
158 WEST MAIN STREET
LENA, IL 61048
815.369.9155
1764 BLAKE ST
DENVER, CO 8020
303.974.5873
WWW.LINGLEDESIGN.COM

© ALL DRAWINGS AND WRITTEN MATERIAL CONTAINED HEREIN ARE THE PROPERTY OF THE LINGLE DESIGN GROUP, INC. THEY MAY NOT BE REVISED, COPIED, REUSED, OR DISCLOSED IN ANY MANNER WITHOUT WRITTEN AUTHORIZATION FROM THE ARCHITECT.

STATE OF MISSOURI
CARL LINGLE
NUMBER A-2003018555
ARCHITECT

LICENSE EXPIRATION: 12-31-27

DATE ISSUED: 07-15-26

STATE ID: 24342
PROJECT #: 26-125
NATIONAL #: 46237
DRAWN BY: RP
CHECKED BY: JK

DATE:
07/15/26 - PERMIT / BID SET

REVISIONS
1 09/08/25 - DECOR UPDATE / PLUMBING & CIVIL COORDINATION


CLIENT
McDonald's USA, LLC

PROTOTYPE
BB20 4590 WW-HB
ISSUE DATE 06/26

ADDRESS
600 SCHUG AVENUE
PECULIAR, MO, 64078

SHEET TITLE
DECOR
PLAN


SHEET NUMBER:
1
5c

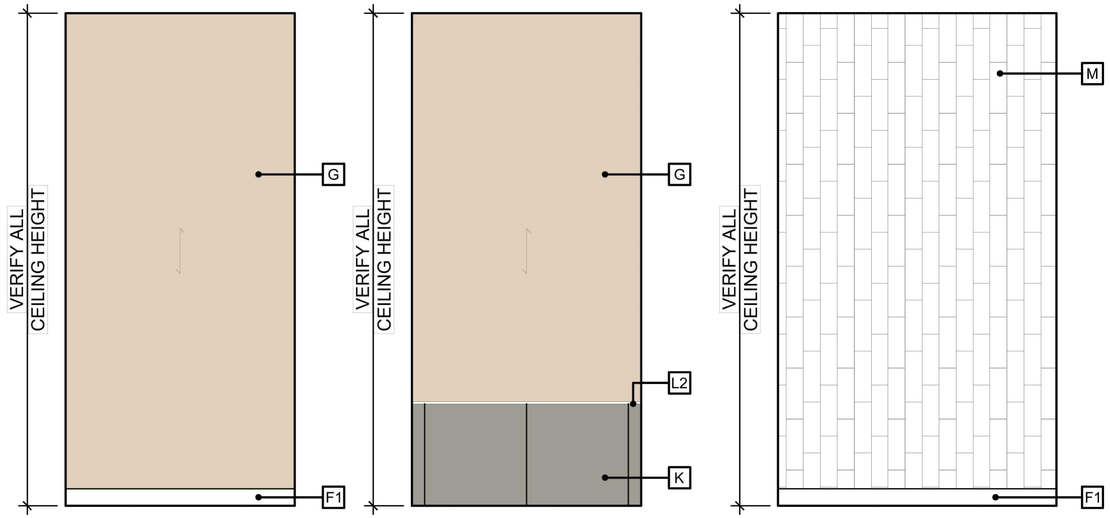

FULL HT. WOOD VWC

TYPICAL DINING WALL FINISHES

TYPICAL ACCENT WALL FINISHES

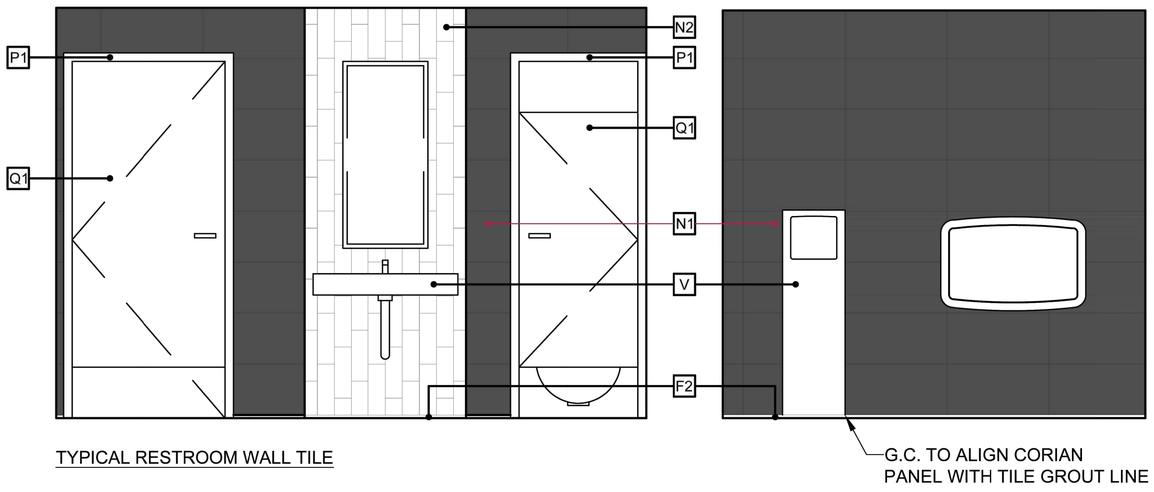

TYPICAL RESTROOM WALL TILE

G.C. TO ALIGN CORIAN PANEL WITH TILE GROUT LINE

JBI
2650 El Presidio Street
Long Beach, CA 90810
T 1 310 667 5600
F 1 310 604 3827
www.jbi-interiors.com

REVISIONS

LTR	DATE	BY	CHK'D

VISTA OPTIMIZED

SITE ID:	024-1342
STORE NUMBER:	46237

600
SCHUG AVE.
PECULIAR,
MISSOURI

ELEVATIONS

DATE: ##.##.##

SCALE: 3/8" = 1'-0"

DESIGNER: XXX	CHK'D: XXX
DRAWING NUMBER	PAGE
B-McD66039	**5d**

LINGLE DESIGN GROUP INC
158 WEST MAIN STREET
LENA, IL 61048
815.369.9155
1764 BLAKE ST
DENVER, CO 8020
303.974.5873
WWW.LINGLEDESIGN.COM

© ALL DRAWINGS AND WRITTEN MATERIAL CONTAINED HEREIN ARE THE PROPERTY OF THE LINGLE DESIGN GROUP, INC. THEY MAY NOT BE REVISED, COPIED, REUSED, OR DISCLOSED IN ANY MANNER WITHOUT WRITTEN AUTHORIZATION FROM THE ARCHITECT.

STATE OF MISSOURI
CARL LINGLE
NUMBER A-2003018555
ARCHITECT

LICENSE EXPIRATION:
12-31-27

DATE ISSUED:
07-15-26

STATE ID:
24134Z

PROJECT #:
26-125

NATIONAL #:
46237

DRAWN BY:
RP

CHECKED BY:
JK

DATE:
07/15/26 - PERMIT / BID SET

REVISIONS
1 09/08/25 - DECOR UPDATE / PLUMBING & CIVIL COORDINATION


CLIENT
McDonald's USA, LLC

PROTOTYPE
BB20 4590 WW-HB
ISSUE DATE 06/26

ADDRESS
600 SCHUG AVENUE
PECULIAR, MO, 64078

SHEET TITLE
DECOR
PLAN

SHEET NUMBER:
5d

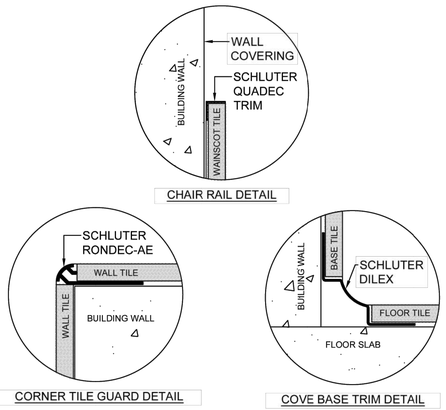


CHAIR RAIL DETAIL


CORNER TILE GUARD DETAIL

COVE BASE TRIM DETAIL


SCHLUTER DETAIL | 3" = 1'-0" | 1

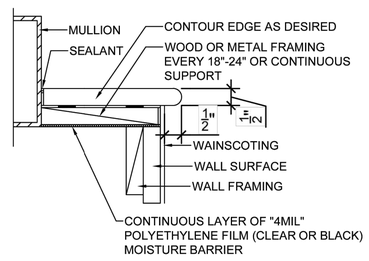

SOLID SURFACE SILL SECTION | 3" = 1'-0" | 2

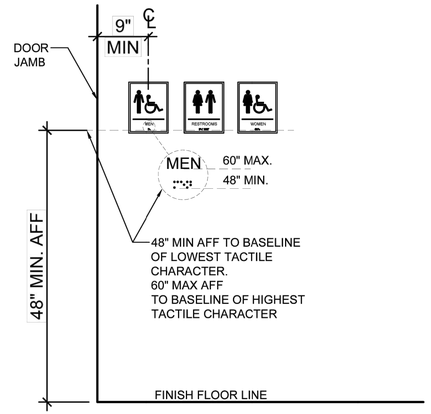


ADA SIGNAGE DETAIL | 1/2" = 1'-0" | 3

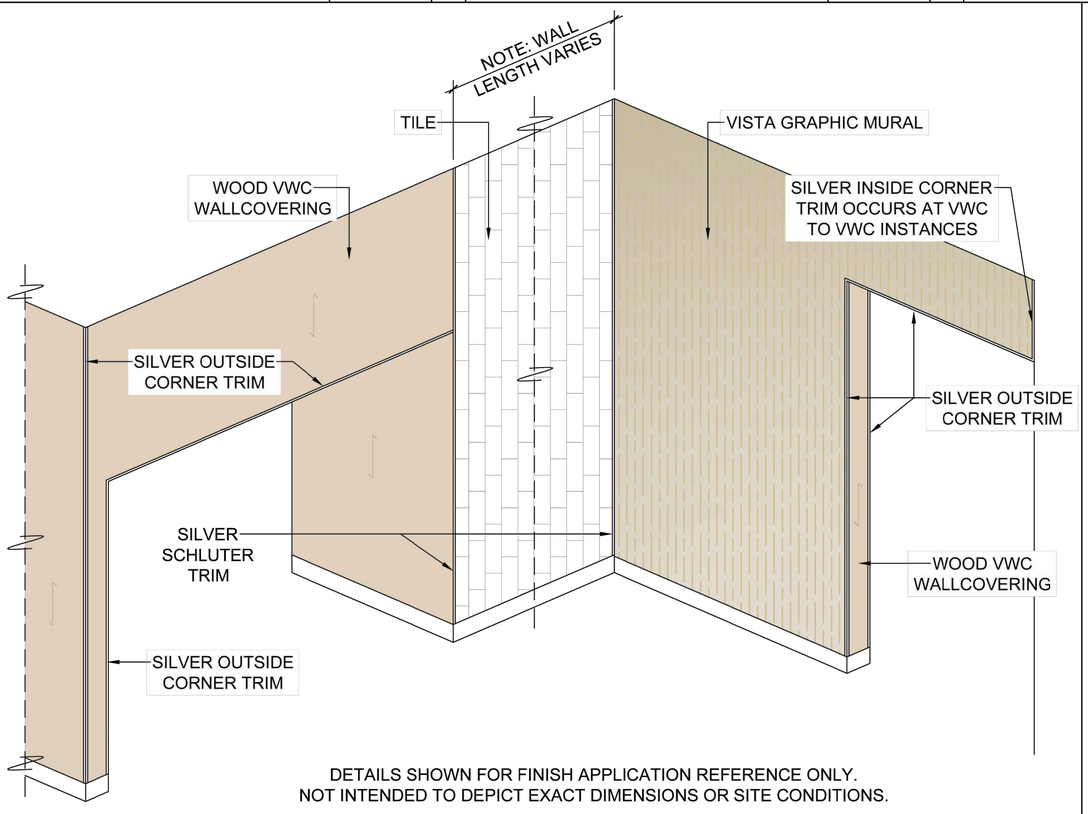

DETAILS SHOWN FOR FINISH APPLICATION REFERENCE ONLY.
NOT INTENDED TO DEPICT EXACT DIMENSIONS OR SITE CONDITIONS.

WALL FINISH ISOMETRIC - 1 | N/A | 4

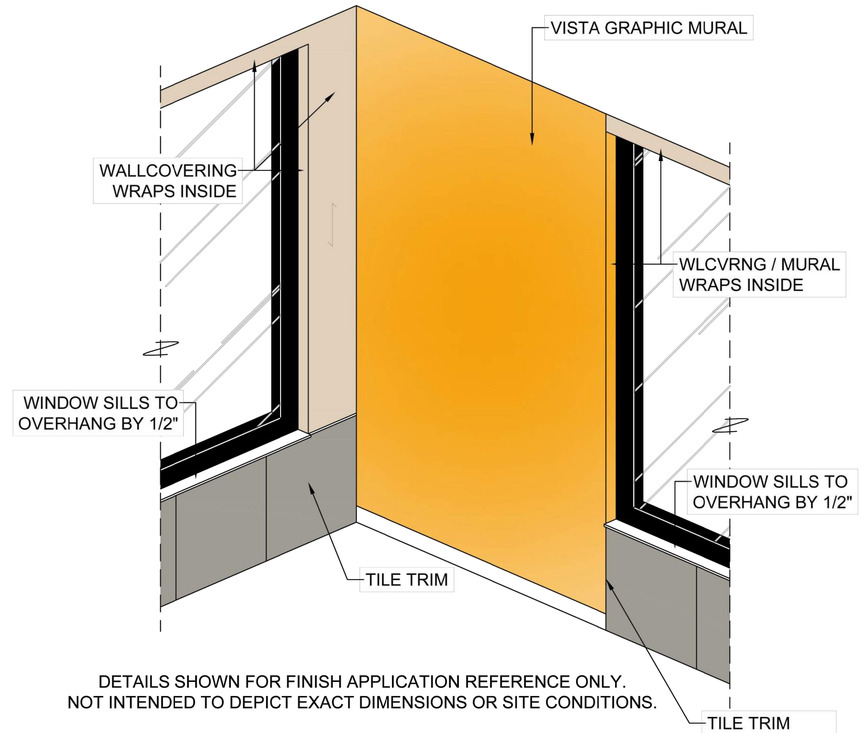

DETAILS SHOWN FOR FINISH APPLICATION REFERENCE ONLY.
NOT INTENDED TO DEPICT EXACT DIMENSIONS OR SITE CONDITIONS.

WALL FINISH ISOMETRIC - 2 | N/A | 5

JBI

2650 El Presidio Street
Long Beach, CA 90810
T 1 310 667 5600
F 1 310 604 3827
www.jbi-interiors.com

REVISIONS

LTR	DATE	BY	CHK'D

VISTA OPTIMIZED

SITE ID:	024-1342
STORE NUMBER:	46237

600
SCHUG AVE.
PECULIAR,
MISSOURI

STANDARD DETAILS

DATE: ##-##-##	
SCALE: AS NOTED	
DESIGNER: XXX	CHK'D: XXX
DRAWING NUMBER	PAGE
B-McD66039	**6**

LINGLE DESIGN GROUP INC
158 WEST MAIN STREET
LENA, IL 61048
815.369.9155
1764 BLAKE ST
DENVER, CO 8020
303.974.5873
WWW.LINGLEDESIGN.COM

© ALL DRAWINGS AND WRITTEN MATERIAL CONTAINED HEREIN ARE THE PROPERTY OF THE LINGLE DESIGN GROUP, INC. THEY MAY NOT BE REVISED, COPIED, REUSED, OR DISCLOSED IN ANY MANNER WITHOUT WRITTEN AUTHORIZATION FROM THE ARCHITECT.

STATE OF MISSOURI
CARL LINGLE
NUMBER A-2003018555
ARCHITECT

LICENSE EXPIRATION: 12-31-27

DATE ISSUED: 07-15-26

STATE ID: 241342
PROJECT #: 26-125
NATIONAL #: 46237
DRAWN BY: RP
CHECKED BY: JK

DATE:
07/15/26 - PERMIT / BID SET

REVISIONS
1 09/08/25 - DECOR UPDATE / PLUMBING & CIVIL COORDINATION

CLIENT
McDonald's USA, LLC

PROTOTYPE
BB20 4590 WW-HB
ISSUE DATE 06/26


ADDRESS
600 SCHUG AVENUE
PECULIAR, MO, 64078

SHEET TITLE
DECOR
PLAN


SHEET NUMBER:
6




NA-MC-VI-WL04B
ELEVATION 'B'

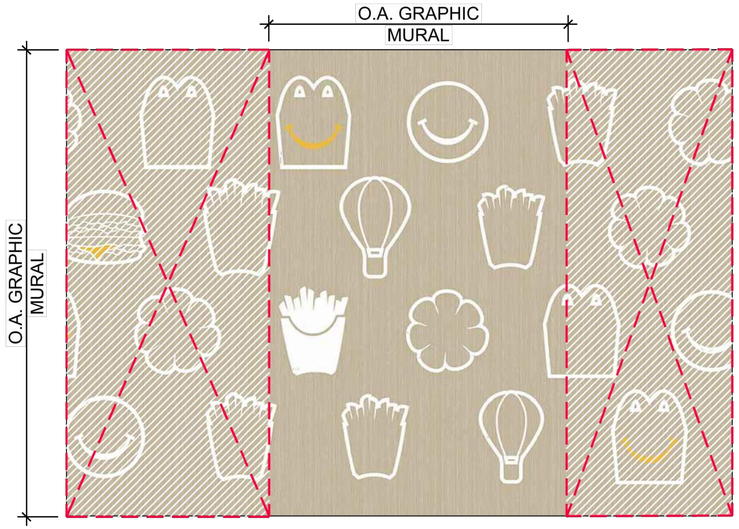

NA-MC-VI-WL04B
ELEVATION 'B'

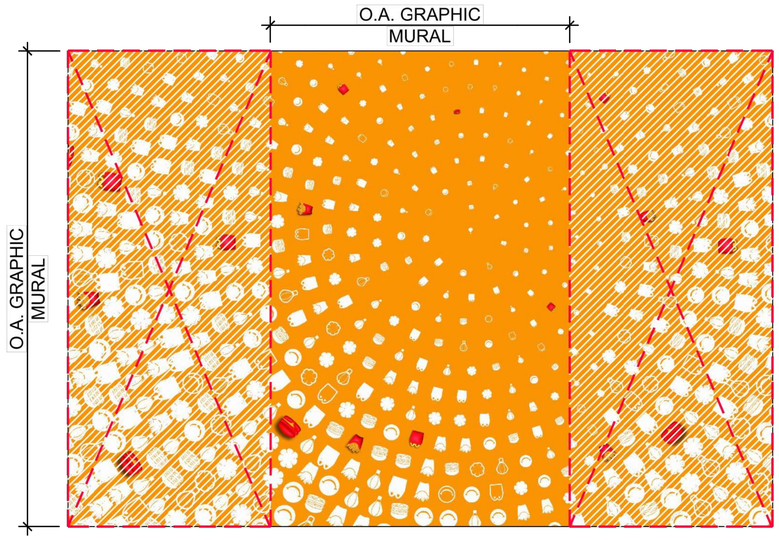

NA-MC-VI-WL05A
ELEVATION 'D'

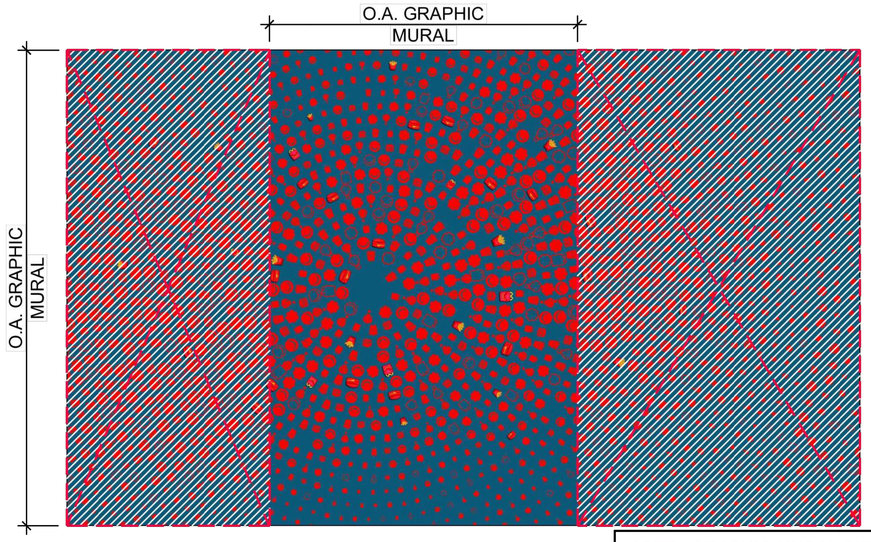

NA-MC-VI-WL01
ELEVATION 'G'

NOTE: GRAPHIC MURAL SIZES SHOWN FOR REFERENCE PURPOSES ONLY. GC TO INCLUDE WINDOW RETURNS (WHERE APPLICABLE) AND VERIFY ALL SIZES PRIOR TO PURCHASING / INSTALLATION.

JBI

2650 El Presidio Street
Long Beach, CA 90810
T 1 310 667 5600
F 1 310 604 3827
www.jbi-interiors.com

REVISIONS

LTR	DATE	BY	CHK'D

VISTA OPTIMIZED

SITE ID:	024-1342
STORE NUMBER:	46237

600
SCHUG AVE.
PECULIAR,
MISSOURI

GRAPHIC CROP GUIDE

DATE: ##-##-##

SCALE: 3/8" = 1'-0"

DESIGNER: XXX	CHK'D: XXX
DRAWING NUMBER	PAGE
B-McD66039	**7a**

LINGLE DESIGN GROUP INC
158 WEST MAIN STREET
LENA, IL 61048
815.369.9155
1764 BLAKE ST
DENVER, CO 8020
303.974.5873
WWW.LINGLEDESIGN.COM

© ALL DRAWINGS AND WRITTEN MATERIAL CONTAINED HEREIN ARE THE PROPERTY OF THE LINGLE DESIGN GROUP, INC. THEY MAY NOT BE REVISED, COPIED, REUSED, OR DISCLOSED IN ANY MANNER WITHOUT WRITTEN AUTHORIZATION FROM THE ARCHITECT.

STATE OF MISSOURI
CARL LINGLE
NUMBER A-2003018555
ARCHITECT

LICENSE EXPIRATION:
12-31-27

DATE ISSUED:
07-15-26

STATE ID:
24134Z

PROJECT #:
26-125

NATIONAL #:
46237

DRAWN BY:
RP

CHECKED BY:
JK

DATE:
07/15/26 - PERMIT / BID SET

REVISIONS
1 09/08/25 - DECOR UPDATE / PLUMBING & CIVIL COORDINATION


CLIENT
McDonald's USA, LLC

PROTOTYPE
BB20 4590 WW-HB
ISSUE DATE 06/26

ADDRESS
600 SCHUG AVENUE
PECULIAR, MO, 64078

SHEET TITLE
DECOR
PLAN

SHEET NUMBER:
7a

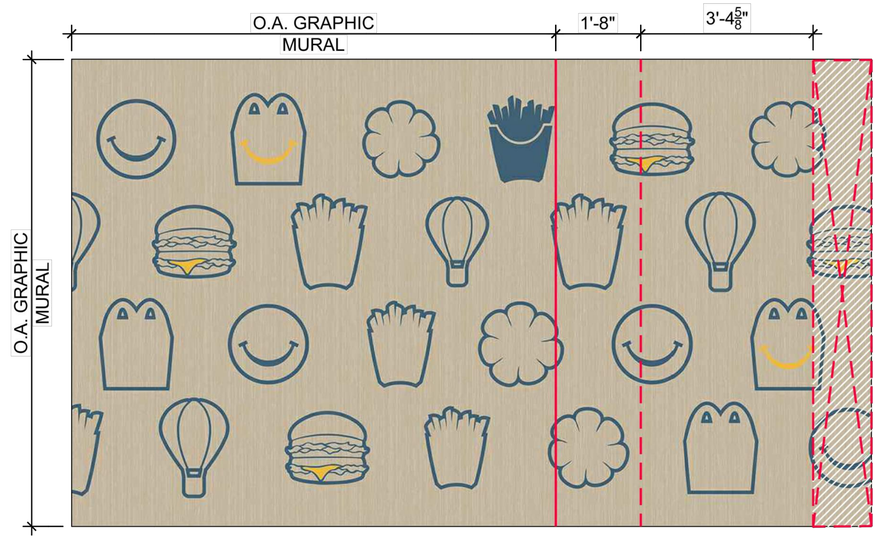

NA-MC-VI-WL04A
ELEVATION 'H&J'

NOTE: GRAPHIC MURAL SIZES SHOWN FOR REFERENCE PURPOSES ONLY. GC TO INCLUDE WINDOW RETURNS (WHERE APPLICABLE) AND VERIFY ALL SIZES PRIOR TO PURCHASING / INSTALLATION.

JBI
2650 El Presidio Street
Long Beach, CA 90810
T 1 310 667 5600
F 1 310 604 3827
www.jbi-interiors.com

REVISIONS

LTR	DATE	BY	CHK'D

VISTA
OPTIMIZED

SITE ID:	024-1342
STORE NUMBER:	46237

600
SCHUG AVE.
PECULIAR,
MISSOURI

GRAPHIC CROP GUIDE

DATE: ##-##-##	
SCALE: 3/8" = 1'-0"	
DESIGNER: XXX	CHK'D: XXX
DRAWING NUMBER	PAGE
B-McD66039	**7b**

LINGLE DESIGN GROUP INC
158 WEST MAIN STREET
LENA, IL 61048
815.369.9155
1764 BLAKE ST
DENVER, CO 8020
303.974.5873
WWW.LINGLEDESIGN.COM

© ALL DRAWINGS AND WRITTEN MATERIAL CONTAINED HEREIN ARE THE PROPERTY OF THE LINGLE DESIGN GROUP, INC. THEY MAY NOT BE REVISED, COPIED, REUSED, OR DISCLOSED IN ANY MANNER WITHOUT WRITTEN AUTHORIZATION FROM THE ARCHITECT.

STATE OF MISSOURI
CARL LINGLE
NUMBER A-2003018555
ARCHITECT

LICENSE EXPIRATION:
12-31-27

DATE ISSUED:
07-15-26

STATE ID:
241342

PROJECT #:
26-125

NATIONAL #:
46237

DRAWN BY:
RP

CHECKED BY:
JK

DATE:
07/15/26 - PERMIT / BID SET

REVISIONS
1 09/08/25 - DECOR UPDATE / PLUMBING & CIVIL COORDINATION

CLIENT
McDonald's USA, LLC

PROTOTYPE
BB20 4590 WW-HB
ISSUE DATE 06/26

ADDRESS
600 SCHUG AVENUE
PECULIAR, MO, 64078

SHEET TITLE
DECOR
PLAN

SHEET NUMBER:
1
7b

ITEMS BY JBI

Quantity	JBI Type Mark	JBI Part Number	PRODUCT NAME	Color / Finish Code(s)	Finishes	Comments	Standard / Custom	Variable Item Dimension
Seating - Chairs & Stools								
8	CH-A		**Vista Chair - Wood**		Seat & Back: Lamitech, 1557 MT Season Ash Seat & Back Edge: Matte Clearcoat Frame: RAL 5020 Ocean Powdercoat Semi-Gloss		Standard	
2	CH-B		**Vista Chair - Red**		Seat & Back: Lamitech, 2238 MT Red Pepper Seat & Back Edge: Benjamin Moore, 2002-10 Vermilion Frame: RAL 3020 Traffic Red, Powdercoat Semi-Gloss		Standard	
2	CHSC	FACH-216	**Calligaris Skin Chair**	P151	Finish: Matt Hemp	Crew Room	Standard	
10			**Chair Glide - Side Chair**		Chair Glide for Vista Wood & Red Chair		Standard	
2		MAGD-021	**Chair Glide - Side Chair**		Chair Glide for Calligaris Skin Chair	Crew Room	Standard	
12	LS		**Vista Low Stool - Red**		Seat: Lamitech, 1557 MT Season Ash Seat Pad: Evolve, U75 Cherry Seat Edge: Matte Clearcoat Frame: RAL 3020 Traffic Red Powdercoat Semi-Gloss		Standard	
1	LC	FACH-271	**Crew Room Lounge Chair**	U38	Finish: Evolve U3 Cayenne Base: Black Satin	Crew Room	Standard	
Seating - Banquettes								
4	BNCH41		**Featured Seating Bench, 41"**		Seat & Back: Lamitech, 1557 MT Season Ash Seat & Back Edge: Matte Clearcoat Back & Seat Pad: Evolve, U76 Crystal Skies Frame: RAL 5020 Ocean Powdercoat Semi-Gloss		Standard	
9	BNCH53		**Featured Modular Bench, 53"**		Seat & Back: Lamitech, 1557 MT Season Ash Seat & Back Edge: Matte Clearcoat Back & Seat Pad: Evolve, U76 Crystal Skies Frame: RAL 5020 Ocean Powdercoat Semi-Gloss		Standard	
1			**5" Bent Plywood Finishing Plate for 41" Bench**		Tube Steel (1" Square): RAL 3020 Traffic Red Powdercoat Semi-Gloss Plate: RAL 5020 Ocean Powdercoat Semi-Gloss		Standard	
4			**5" Bent Plywood Finishing Plate for 53" Bench**		Tube Steel (1" Square): RAL 3020 Traffic Red Powdercoat Semi-Gloss Plate: RAL 5020 Ocean Powdercoat Semi-Gloss		Standard	
1			**Wall Mount Metal Connector for 53" Bench**		Plate Finish: RAL 5020 Ocean Powdercoat Semi-Gloss		Standard	
1	LBAS42	FABT-032	**Lincoln Attached Back Banquette Single, 42in**	U76 M27	Back & Seat: Evolve U76 Crystal Skies Frame: Powdercoat, TCI 9022-73819, Textured Grey, Textured Finish	Crew Room	Standard	
Seating - Table Tops								
4	TT2024-LA-A		**Table, 20x24, 2" Radius Edge**		Finish: Lamitech 3174 MT Beton Edge: 3mm to match Lamitech 3174 MT Beton		Standard	
2	TT2442-LA-A		**Table, 24x42, 2" Radius Edge**		Finish: Lamitech 3174 MT Beton Edge: 3mm to match Lamitech 3174 MT Beton		Standard	
1	TT2442-LA-A		**Table, 24x42, ADA, 2" Radius Edge**		Finish: Lamitech 3174 MT Beton Edge: 3mm to match Lamitech 3174 MT Beton		Standard	
2	TT2453-LA-A		**Table, 24x53, 2" Radius Edge**		Finish: Lamitech 3174 MT Beton Edge: 3mm to match Lamitech 3174 MT Beton		Standard	
1	TT2453-LA-A		**Table, 24x53, ADA, 2" Radius Edge**		Finish: Lamitech 3174 MT Beton Edge: 3mm to match Lamitech 3174 MT Beton		Standard	
2	TT2024-LA-B		**Table, 20x24, 2" Radius Edge**		Finish: Lamitech, 2238MT Red Pepper Edge: 3mm to match Lamitech 2238MT Red Pepper		Standard	
1	TT2442-LA-C	FATT-550	**Table, 24x42, ADA, Eased Corner**	LM06 EB01	Wilsonart 1573-60 Frosty White Edge: Rehau 309423-014/592E (Doellken Multiplex match)	Crew Room	Standard	

J B I

2650 El Presidio Street
Long Beach, CA 90810
T 1 310 667 5600
F 1 310 604 3827
www.jbi-interiors.com

REVISIONS

LTR	DATE	BY	CHK'D

VISTA OPTIMIZED

SITE ID: 024-1342

STORE NUMBER: 46237

600
SCHUG AVE.
PECULIAR,
MISSOURI

JBI LEGEND

DATE: ##-##-##

SCALE: NTS

DESIGNER: XXX	CHK'D: XXX
DRAWING NUMBER	PAGE
B-McD66039	**8a**

LINGLE DESIGN GROUP INC
158 WEST MAIN STREET
LENA, IL 61048
815.369.9155
1764 BLAKE ST
DENVER, CO 8020
303.974.5873
WWW.LINGLEDESIGN.COM

© ALL DRAWINGS AND WRITTEN MATERIAL CONTAINED HEREIN ARE THE PROPERTY OF THE LINGLE DESIGN GROUP, INC. THEY MAY NOT BE REVISED, COPIED, REUSED, OR DISCLOSED IN ANY MANNER WITHOUT WRITTEN AUTHORIZATION FROM THE ARCHITECT.

STATE OF MISSOURI
CARL LINGLE
NUMBER A-2003018555
ARCHITECT

LICENSE EXPIRATION: 12-31-27

DATE ISSUED: 07-15-26

STATE ID: 24134?

PROJECT #: 26-125

NATIONAL #: 46237

DRAWN BY: RP

CHECKED BY: JK

DATE:
07/15/26 - PERMIT / BID SET

REVISIONS
1 09/08/25 - DECOR UPDATE / PLUMBING & CIVIL COORDINATION
2
3
4
5
6

CLIENT
McDonald's USA, LLC

PROTOTYPE
BB20 4590 WW-HB
ISSUE DATE 06/26

ADDRESS
600 SCHUG AVENUE
PECULIAR, MO, 64078

SHEET TITLE
DECOR
PLAN

SHEET NUMBER:
8a

ITEMS BY JBI

Quantity	JBI Type Mark	JBI Part Number	PRODUCT NAME	Color / Finish Code(s)	Finishes	Comments	Standard / Custom	Variable Item Dimension
Seating - Feature Tables & Counters								
1	CT6		**Communal Table, Standard Height, 2" Radius Edge**		Top: Lamitech,1557 MT Season Ash Edge: 3mm to match Lamitech 2238MT Red Pepper		Standard	
1	CT6		**Communal Table, Standard Height, ADA, 2" Radius Edge**		Top: Lamitech,1557 MT Season Ash Edge: 3mm to match Lamitech 2238MT Red Pepper		Standard	
Steel Supports								
12			**Standard Table Steel, Bolt Down, 8-1/2in Round Plate, Standard Height**		RAL 5020 Ocean Powdercoat Semi-Gloss		Standard	
2			**Standard Table Steel, Bolt Down, Offset (ADA), 6-1/2in Round Plate, Standard Height**		RAL 5020 Ocean Powdercoat Semi-Gloss		Standard	
6			**Standard Table Base, Bolt Down, Standard Height**		Powdercoat, RAL 3020 Traffic Red Powdercoat Semi-Gloss		Standard	
2		FATB-291	**Standard Table Steel, Freestanding, Offset (ADA), Standard Height Column**	MT27	Powdercoat, TCI 9022-73819, Textured Grey, Textured Finish	Crew Room	Standard	Column Only
2		FATB-292	**Table Base, Freestanding, 22" x 5.5"**	MT27	Powdercoat, TCI 9022-73819, Textured Grey, Textured Finish	Crew Room	Standard	Base Only
Waste Receptacles								
2	CU2	FAWR-097	**Circularity 2-Stream Unit Recycle/ Garbage**		Unit: Lamitech, 2192 MT Graphite K Trayslide and Top: Solid Surface, White Edgebanding: to match Lamitech, Graphite K Base: Powdercoated, RAL 9006 White Aluminum To include Decal Kit and Bezel Inserts		Standard	
1		FAGR-020	**Consumer Education Store Decal Kit 2-Stream Unit (Recycle)**		Vinyl Decal Kit	One per store	Standard	
Crew Room - Cabinet								
1	CAB	FACA-283	**Short Crew Room Cabinet 24in x 24in x 49in High**		Finish: Lamitech 1557-PR Season Ash Pore Finish Hardware: Powdercoat, TCI 9611-01333 Stainless Steel	Crew Room Flat Packed	Standard	
Décor - Walls & Partitions								
1	1		**High Vista Partition, Extra Small 94.5"Hx96.5"L**		Frame Interior & Exterior: Vista Woodgrain Laminate Frame Edge: 3mm to match Lamitech, 2316 Golden Panel: Perforated, Corrugated Aluminum with RAL 3020 Traffic Red Powdercoat Semi-Gloss Vertical Posts: 1"x1" Metal Tube painted RAL 1003 Signal Yellow Powdercoat Semi-Gloss Halfwall Top: Vista Woodgrain Laminate Halfwall Top Cap Edge: 3mm to match Lamitech, 2316 Golden Halfwall Face: Custom Blue Stripe Print on Carrier Board Base: Lamitech, 2255 MT Iron, Compact 48"L x 3/8" Threaded Rod, 1/2" Powdercoated Sleeve w/ Ceiling Finishing Plate: RAL 1003 Signal Yellow Powdercoat Semi-Gloss		Standard	
1	2a		**Cut-Out Fries Artwork**		Graphic Decal Application on MDF LED Strip French Cleat Mounting System	Electrical Required by GC for backlit artwork	Standard	
1	2b		**Cut-Out Happy Meal Artwork**		Graphic Decal Application on MDF LED Strip French Cleat Mounting System	Electrical Required by GC for backlit artwork	Standard	

JBI

2650 El Presidio Street
Long Beach, CA 90810
T 1 310 667 5600
F 1 310 604 3827
www.jbi-interiors.com

REVISIONS

LTR	DATE	BY	CHK'D

VISTA OPTIMIZED

SITE ID: 024-1342

STORE NUMBER: 46237

600
SCHUG AVE.
PECULIAR, MISSOURI

JBI LEGEND

DATE: ##-##-##

SCALE: NTS

DESIGNER: XXX | CHK'D: XXX

DRAWING NUMBER: **B-McD66039** | PAGE: **8b**

LINGLE DESIGN GROUP INC
158 WEST MAIN STREET
LENA, IL 61048
815.369.9155
1764 BLAKE ST
DENVER, CO 8020
303.974.5873
WWW.LINGLEDESIGN.COM

© ALL DRAWINGS AND WRITTEN MATERIAL CONTAINED HEREIN ARE THE PROPERTY OF THE LINGLE DESIGN GROUP, INC. THEY MAY NOT BE REVISED, COPIED, REUSED, OR DISCLOSED IN ANY MANNER WITHOUT WRITTEN AUTHORIZATION FROM THE ARCHITECT.

STATE OF MISSOURI
CARL LINGLE
NUMBER A-2003018555
ARCHITECT

LICENSE EXPIRATION: 12-31-27

DATE ISSUED: 07-15-26

STATE ID: 241342

PROJECT #: 26-125

NATIONAL #: 46237

DRAWN BY: RP

CHECKED BY: JK

DATE: 07/15/26 - PERMIT / BID SET

REVISIONS
1 09/08/25 - DECOR UPDATE / PLUMBING & CIVIL COORDINATION

CLIENT
McDonald's USA, LLC

PROTOTYPE
BB20 4590 WW-HB
ISSUE DATE 06/26

ADDRESS
600 SCHUG AVENUE
PECULIAR, MO, 64078

SHEET TITLE
DECOR PLAN

SHEET NUMBER:
8b

ITEMS BY JBI

Quantity	JBI Type Mark	JBI Part Number	PRODUCT NAME	Color / Finish Code(s)	Finishes	Comments	Standard / Custom	Variable Item Dimension
Décor - Walls & Partitions								
1	3a		**Fries Peekaboo**		Graphic Decal Application on MDF LED Strip French Cleat Mounting System	Electrical Required by GC for backlit artwork	Standard	
1	3b		**HM Box Peekaboo**		Graphic Decal Application on MDF LED Strip French Cleat Mounting System	Electrical Required by GC for backlit artwork	Standard	
1	3c		**Ice Cream Peekaboo**		Graphic Decal Application on MDF LED Strip French Cleat Mounting System	Electrical Required by GC for backlit artwork	Standard	
1	4	FADC-007	**Happy Meal Merchandiser Wall Mounted**		Exterior Cabinet: Lamitech Golden Cabinet Face: Lamitech Cinder Plywood Edge with Clear Coat		Standard	
4	5		**Sliding Window Screen, Extra Large**		Panel: Perforated Steel w/ 1/2" Flat Bar Steel, RAL 3020 Traffic Red Powdercoat Semi-Gloss Panel construction: McNichols Item # 1618311141 (11 ga), Perforated 1/8" Round Holes on 3/16" Staggered Centers Steel Vertical Post Finish: 1.5"x1.5" Aluminum, RAL 3020 Traffic Red Powdercoat Semi-Gloss Panel Finish: RAL 3020 Traffic Red Powdercoat Semi-Gloss Panel Frame Finish: RAL 3020 Traffic Red Powdercoat Semi-Gloss Face Fasteners Standoffs with Caps: Steel, 1"dia, 1/4"T RAL 3020 Traffic Red Powdercoat Semi-Gloss		Standard	82.5" - 91" High
Décor - Crew Room								
1	6a	FAWP-185	**Bulletin Board 36" x 72"**		1/2" MDF 3/8" Raw Cork 1-1/4" x 1/2" Anodized Aluminum Outside Corner		Standard	
1	6b	FAWP-213	**Bulletin Board 36" 48" (Vertical)**		1/2" MDF 3/8" Raw Cork 1-1/4" x 1/2" Anodized Aluminum Outside Corner		Standard	
Décor - Digital Growth Channel								
1	7	FARO-020	**36" Unassisted Pick-up Infill Kit**		24"H Pod Base Face/End Panels: Solid Surface, Titanium Pod Counter Top: Solid Surface, White Pod Base: 1/2" Lamitech Cinder Compact Laminate Surround: Lamitech 2316TX Golden & 2192 MT Graphite K Laminated Shelving: Lamitech 2192 MT Graphite K Decal Package	Includes Blade Signs: (1) Red FARO-018, (1) Yellow FARO-019	Standard	
1	8	FARO-022	**42" Unassisted Partial Infill Pick-up Kit**		24"H Pod Base Face/End Panels: Solid Surface, Titanium Pod Counter Top: Solid Surface, White Pod Base: 1/2" Lamitech Cinder Compact Laminate End Panel: Lamitech 2316TX Golden Lamitech 2192 MT Graphite K Shelving, Soffit: Lamitech 2192 MT Graphite K Perforated Metal Screen: Powdercoat, Signal Yellow Decal Package	Includes Blade Signs: (1) Red FARO-018, (1) Yellow FARO-019	Standard	

JBI

2650 El Presidio Street
Long Beach, CA 90810
T 1 310 667 5600
F 1 310 604 3827
www.jbi-interiors.com

REVISIONS

LTR	DATE	BY	CHK'D

VISTA OPTIMIZED

SITE ID: 024-1342

STORE NUMBER: 46237

600
SCHUG AVE.
PECULIAR, MISSOURI

JBI LEGEND

DATE: ##-##-##

SCALE: NTS

DESIGNER: XXX | CHK'D: XXX

DRAWING NUMBER: **B-McD66039** | PAGE: **8c**

LINGLE DESIGN GROUP INC
158 WEST MAIN STREET
LENA, IL 61048
815.369.9155
1764 BLAKE ST
DENVER, CO 8020
303.974.5873
WWW.LINGLEDESIGN.COM

© ALL DRAWINGS AND WRITTEN MATERIAL CONTAINED HEREIN ARE THE PROPERTY OF THE LINGLE DESIGN GROUP, INC. THEY MAY NOT BE REVISED, COPIED, REUSED, OR DISCLOSED IN ANY MANNER WITHOUT WRITTEN AUTHORIZATION FROM THE ARCHITECT.

STATE OF MISSOURI · CARL LINGLE · NUMBER A-2003018555 · ARCHITECT

LICENSE EXPIRATION: 12-31-27

DATE ISSUED: 07-15-26

STATE ID: 24342
PROJECT #: 26-125
NATIONAL #: 46237
DRAWN BY: RP
CHECKED BY: JK

DATE:
07/15/26 - PERMIT / BID SET

REVISIONS
1 09/08/25 - DECOR UPDATE / PLUMBING & CIVIL COORDINATION

CLIENT
McDonald's USA, LLC

PROTOTYPE
BB20 4590 WW-HB
ISSUE DATE 06/26

ADDRESS
600 SCHUG AVENUE
PECULIAR, MO, 64078

SHEET TITLE
DECOR PLAN

SHEET NUMBER:
8c

ITEMS BY GENERAL CONTRACTOR / OWNER

GC Type Mark	Type	Description	Product	Finish & Color	McD Finish Code	Manufacture	Contact Info	McD SKU#	Comments
Ceiling Finishes									
A1	Acoustical Tile	Main Ceiling Tile & Grid OPTIMIZED	Wood Wool	Tile: Wood Wool 5/8" x 24" x 48" drop in ceiling with square edges, factory painted Benjamin Moore 1039 Stone House		Acoustical Surfaces Inc.	Mike Mohs 800-913-9395 mike@acousticalsurfaces.com		4 week lead time for ceiling tiles, 5 week time for ceiling grid. Ceiling tiles & grid to be pre-finished by manufacturer. If pre-finished grid is not available, GC to paint in field with Benjamin Moore, 1039 Stone House.
A2	Acoustical Grid	Main Ceiling Grid	DX/DXL	Grid: DX/DXL24 15/16" Intermediate Duty grid custom painted Benjamin Moore 1039 Stone House		USG	Contact your Local Distributor for ordering. For urgent requests, Contact: John Funes 312-401-6579 jfunes@usg.com		4 week lead time for ceiling tiles, 5 week time for ceiling grid. Ceiling tiles & grid to be pre-finished by manufacturer. If pre-finished grid is not available, GC to paint in field with Benjamin Moore, 1039 Stone House.
A3	Acoustical Tile	Service Counter Ceiling Scrubbable/Washable	Premier Hi-Lite ClimaPlus Kapok	Tile: 24"x24"x5/8" Grid: DX/DXL 15/16" Square Lay-In Color: White	AT04	USG	Contact your Local Distributor for ordering. For urgent requests, Contact: John Funes 312-401-6579 jfunes@usg.com		HVAC, Speaker Covers and Diffusers to be painted to match ceiling tile
A4	Acoustical Tile	Crew Room Ceiling Tile/Grid		Refer to McDonald's USRD Guidelines					
B	Ceiling Element	Corrugated Acoustical Ceiling with Gold Light Channel	24"x48"	Acoustical Surfaces, SuperWave Molded Poly Max Acoustical Panels, Brown (with & without Pre-Cut Light Hole)		Acoustical Surfaces Inc.	Mike Mohs 800-913-9395 mike@acousticalsurfaces.com		Minimum 3-4 week lead time. Panels can be ordered with or without a pre-cut hole for ambient lighting. Reference lighting vendor Photometric Plan for can light locations and order panels accordingly. Do not locate diffusers within accent ceiling soffit, coordinate diffuser locations with architect. Follow install instructions prov
C1	Paint	Ceiling Vents	1039	Stone House		Benjamin Moore	http://www.benjaminmoore.com		N/A
C2	Paint	Ceiling Vents	AF-15	Steam	PT46	Benjamin Moore	http://www.benjaminmoore.com		N/A
C3	Paint	Restroom Ceiling/Solid Gypsum Board	OC-17	White Dove		Benjamin Moore	http://www.benjaminmoore.com		N/A
Lighting									
D1	Lighting	General Recessed Downlight	RDA-136LM30-FL-S / RDA-136-H	4" Adjustable Ambient Downlight, 45 degree beam, 1360 lumen		Current Lighting	slorders@currentlighting.com		Lead Time: 2 Weeks
D2	Lighting	Wall Wash Recessed Downlight	RDA-60LM30-NF-S / RDA-60-H	4" Adjustable Accent Downlight, 30 degree beam, 600 lumen		Current Lighting	slorders@currentlighting.com		Lead Time: 2 Weeks
E1	Lighting	Vista Single Pendant-Gold	Single Pendant Suspended, LED	MPV-1C-37LM30-GDCBC		Current Lighting	slorders@currentlighting.com		Lead Time: 2 Weeks
E2	Lighting	Vista Fry Pendant - 3 Fry	MPHC-30L-875LM30-Y-CBC	Metal pendant, yellow finish, 924 lumens, **3 required per grouping**		Current Lighting	slorders@currentlighting.com		Lead Time: 2 Weeks Part number represents (1) single pendant. The GC is responsible for ordering three (3) pendants per grouping. Multiply quantities as required for the total number of groupings.
Floor Finishes									
F1	Tile	Floor Tile	SMMG/.12424UPS	Moonlight Grey 24"x24"		Crossville	Toni Hale 931-456-3997 thale@crossvilleinc.com		Grout Joint Recommendation 1/8" thick. Lead Time: 10 business days from PO and Payment. Grout Finish Mapei Ultracolor Plus Gray 09
	Grout	Grout used with Floor Tile	Ultracolor FA	Gray 09	GT02	Mapei	Mapei 800-426-2734		N/A
F2	Trim	Metal Cove Base	DILEX AHK 1S 125 AE	Satin Anodized Aluminum	TR02	Schluter	Earl Maicus 800-267-0817 Ext 3410		At restroom, if required
F2	Tile	Cove Base Tile	Architect	Factory 6"x12"	TL16	ICG Italia	714-224-5800 MCD@icgmail.com		**To be used in Regions where Cove Base Tile is required.** Grout Joint Recommendation 1/8" thick. Lead Time: 10 business days from PO and Payment. Grout Finish Mapei Charcoal 47
F3	*Tile*	*Cove Base Tile Option for Health Code*	*MA.DE*	*Uni Grigio 6"x12"*		*ICG Italia*	*714-224-5800 MCD@icgmail.com*		***To be used in Regions where health code requires Restroom Cove Base Tile and Light Wall Tile.*** *Grout Joint Recommendation 1/8" thick. Lead Time: 10 business days from PO and Payment.Grout Finish Mapei Ultracolor Plus FA Frost 77*

J B I

2650 El Presidio Street
Long Beach, CA 90810
T 1 310 667 5600
F 1 310 604 3827
www.jbi-interiors.com

REVISIONS

LTR	DATE	BY	CHK'D

VISTA OPTIMIZED

SITE ID:	024-1342
STORE NUMBER:	46237

600
SCHUG AVE.
PECULIAR,
MISSOURI

GC LEGEND

DATE:	##-##-##
SCALE:	NTS
DESIGNER: XXX	CHK'D: XXX
DRAWING NUMBER	PAGE
B-McD66039	**9a**

LINGLE DESIGN GROUP INC
158 WEST MAIN STREET
LENA, IL 61048
815.369.9155
1764 BLAKE ST
DENVER, CO 8020
303.974.5873
WWW.LINGLEDESIGN.COM

© ALL DRAWINGS AND WRITTEN MATERIAL CONTAINED HEREIN ARE THE PROPERTY OF THE LINGLE DESIGN GROUP, INC. THEY MAY NOT BE REVISED, COPIED, REUSED, OR DISCLOSED IN ANY MANNER WITHOUT WRITTEN AUTHORIZATION FROM THE ARCHITECT.

STATE OF MISSOURI · CARL LINGLE · NUMBER A-2003018555 · ARCHITECT

LICENSE EXPIRATION: 12-31-27

DATE ISSUED: 07-15-26

STATE ID: 241342
NATIONAL #: 46237
PROJECT #: 26-125
DRAWN BY: RP
CHECKED BY: JK

DATE:
07/15/26 - PERMIT / BID SET

REVISIONS
1 09/08/25 - DECOR UPDATE / PLUMBING & CIVIL COORDINATION

CLIENT
McDonald's USA, LLC

PROTOTYPE
BB20 4590 WW-HB
ISSUE DATE 06/26

ADDRESS
600 SCHUG AVENUE
PECULIAR, MO, 64078

SHEET TITLE
DECOR
PLAN

SHEET NUMBER:
9a

ITEMS BY GENERAL CONTRACTOR / OWNER

GC Type Mark	Type	Description	Product	Finish & Color	McD Finish Code	Manufacture	Contact Info	McD SKU#	Comments
Wall Finishes									
G	Wallcovering	Dining Room/Crew Room Wallcovering	NA-5C-MC600	Vista Woodgrain		Momentum	Mollie Burdette, mburdette@momtex.com, 800-366-6839		G.C. to take into consideration the additional lead time and cost incurred when ordering microvented wallcovering. G.C. to install corner guards on all exposed corners. ReCore, may require additional setup fees / lead times. Allow for additional costs/ lead times, use adequate adhesive. Lead Time: 4 Weeks
H1	Wallcovering	Dining Room Wallcovering Murals		Varies, See Graphics Page		Momentum	Mollie Burdette 773-426-8241 MBurdette@momtex.com		G.C. to take into consideration the additional lead time and cost incurred when ordering microvented wallcovering. G.C. to install corner guards on all exposed corners. ReCore, may require additional setup fees / lead times. Allow for additional costs/ lead times, use adequate adhesive. Lead Time: 4 Weeks
H2	Wallcovering	Crew Room Wall Graphic	DP-5844-VIS703-CR	Crew Room Mural Panels		Momentum	Mollie Burdette, mburdette@momtex.com, 800-366-6839		G.C. to take into consideration the additional lead time and cost incurred when ordering microvented wallcovering. G.C. to install corner guards on all exposed corners. ReCore, may require additional setup fees / lead times. Allow for additional costs/ lead times, use adequate adhesive. Lead Time: 4 Weeks
J	Solid Surface	Window Sills & Casement	Corian	Deep Nocturne		Dupont	Ida Sisic 404-502-8354 ida.sisic@dupont.com		Lead Time: 4 Weeks If / As applicable: to match black colored mullions
J	Solid Surface	Window Sills & Casement	Corian	Deep Cloud		Dupont	Ida Sisic 404-502-8354 ida.sisic@dupont.com		Lead Time: 4 Weeks If / As applicable: to match aluminum colored mullions
K	Tile	Wainscot Tile	SMMG/.12424UPS	Moonlight Grey 24"x24"		Crossville	Toni Hale 931-456-3997 thale@crossvilleinc.com		Grout Joint Recommendation 1/16" thick. Lead Time: 10 business days from PO and Payment. Grout Finish Mapei Ultracolor Plus FA Iron 107
L1	Trim	Service Area Corner Tile Guard	QUADEC	Satin Anodized Aluminum (AE)		Schluter	Earl Maicus 800-267-0817 Ext 3410		To be coordinated with GC Item M
L2	Trim	Wainscot Trim	QUADEC	Satin Anodized Aluminum (AE)		Schluter	Earl Maicus 800-267-0817 Ext 3410		As required for walls with tile wainscot with wallcovering above.
L3	Trim	Restroom Trim	RONDEC-AE	Satin Anodized Aluminum (AE)		Schluter	Earl Maicus 800-267-0817 Ext 3410		To be coordinated with GC Items N1
L4	Trim	Wallcovering Corner Guards	1/2"x1/2"	Satin Anodized Aluminum			Local Distributor		N/A
M	Tile	Service Counter Area & Accent Wall Tile		Tea for Two Matte 4"x12" (Vertical Running Bond Install See Elevation)		Crossville	Toni Hale 931-456-3997 thale@crossvilleinc.com		Grout Joint Recommendation 1/8" thick. Lead time: 10 business days from PO and Payment. Grout Finish Mapei Silver 27
N1	Tile	Restrooms Walls & Crew Room Wainscot Tile	Architect	Factory 12"x24"	TL16	ICG Italia	714-224-5802 MCD@icgmail.com		Grout Joint Recommendation: 1/16" Maximum. Lead Time: 10 business days from PO and Payment. Grout Finish Mapei Ultracolor Plus FA Charcoal 47
N1	*Tile*	*Restroom Walls & Crew Room Wainscot Option for Health Code*	*MA.DE*	*Uni Grigio 12"x24"*		*ICG Italia*	*714-224-5802 MCD@icgmail.com*		***To be used in Regions where health code requires White tile.*** *Grout Joint Recommendation 1/16" maximum. Lead Time: 10 business days from PO and Payment. Grout Finish: Mapei Frost 77*
N2	Tile	Accent Restroom Walls	754-878	Shelter Bianco Matte 4"x12"		ICG Italia	714-224-5800 MCD@icgmail.com		Grout Joint Recommendation: 1/16" Maximum. Lead Time: 10 business days from PO and Payment. Grout Finish Mapei Ultracolor Plus FA Charcoal 47
	Grout	Grout to be used with Accent Wall Tile, Service Counter Tile & All Restroom Walls		Gray 09		Mapei	Mapei 800-426-2734		N/A
	Grout	Grout used with Service Counter Tile Walls		Pewter 02		Mapei	Mapei 800-426-2734		N/A
	Grout	*Grout used with Restroom Walls & Crew Room Wainscot Tile Option for Health Code*	*Ultracolor Plus FA*	*Frost 77*		*Mapei*	*Mapei 800-426-2734*		*N/A*

J B I

2650 El Presidio Street
Long Beach, CA 90810
T 1 310 667 5600
F 1 310 604 3827
www.jbi-interiors.com

REVISIONS

LTR	DATE	BY	CHK'D

VISTA OPTIMIZED

SITE ID:	024-1342
STORE NUMBER:	46237

600
SCHUG AVE.
PECULIAR,
MISSOURI

GC LEGEND

DATE: ##-##-##	
SCALE: NTS	
DESIGNER: XXX	CHK'D: XXX
DRAWING NUMBER	PAGE
B-McD66039	**9b**

LINGLE DESIGN GROUP INC
158 WEST MAIN STREET
LENA, IL 61048
815.369.9155
1764 BLAKE ST
DENVER, CO 8020
303.974.5873
WWW.LINGLEDESIGN.COM

© ALL DRAWINGS AND WRITTEN MATERIAL CONTAINED HEREIN ARE THE PROPERTY OF THE LINGLE DESIGN GROUP, INC. THEY MAY NOT BE REVISED, COPIED, REUSED, OR DISCLOSED IN ANY MANNER WITHOUT WRITTEN AUTHORIZATION FROM THE ARCHITECT.

STATE OF MISSOURI
CARL LINGLE
NUMBER A-2003018555
ARCHITECT

LICENSE EXPIRATION: 12-31-27

DATE ISSUED: 07-15-26

STATE ID: 241342
NATIONAL #: 46237
PROJECT #: 26-125
DRAWN BY: RP
CHECKED BY: JK

DATE:
07/15/26 - PERMIT / BID SET

REVISIONS
1 09/08/25 - DECOR UPDATE / PLUMBING & CIVIL COORDINATION

CLIENT
McDonald's USA, LLC

PROTOTYPE
BB20 4590 WW-HB
ISSUE DATE 06/26

ADDRESS
600 SCHUG AVENUE
PECULIAR, MO, 64078

SHEET TITLE
DECOR
PLAN

SHEET NUMBER:
9b

ITEMS BY GENERAL CONTRACTOR / OWNER

GC Type Mark	Type	Description	Product	Finish & Color	McD Finish Code	Manufacture	Contact Info	McD SKU#	Comments
Wall Finishes									
P1	Paint	Interior Restroom Door and All Stall Door Jambs and Frames	2121-10	Gray		Benjamin Moore	http://www.benjaminmoore.com		N/A
P1	*Paint*	*Interior Restroom Door Jambs and All Stall Door Jambs and Frames. Option for Health Code*	*AC-26*	*Ozark Shadows*		*Benjamin Moore*	*http://www.benjaminmoore.com*		*N/A*
P2	Paint	Exterior Restroom Door Frames	7069	Iron Ore		Benjamin Moore	http://www.benjaminmoore.com		N/A
P3	Paint	Exterior of Kitchen and Mop Closets Door Frames	7069	Iron Ore		Benjamin Moore	http://www.benjaminmoore.com		N/A
Q1	Laminate	All Restroom Stall Doors and Interior Side of Restroom Door	1540 PR	Ontario Oak		Lamitech	Global Wood Distributors 718-439-9699 Anthony Pecorella anthonyp.gwd@gmail.com Joe McMahon joem@globalwoodny.com		Lead Time: 6-8 Weeks Vertical Grain direction on all wood laminated doors
Q2	Laminate	Exterior Restroom Doors	2192 MT	Graphite K		Lamitech	Global Wood Distributors 718-439-9699 Anthony Pecorella anthonyp.gwd@gmail.com Joe McMahon joem@globalwoodny.com		Lead Time: 6-8 Weeks
Q3	Laminate	Kitchen and Mop Closet Doors	2192 MT	Graphite K		Lamitech	Global Wood Distributors 718-439-9699 Anthony Pecorella anthonyp.gwd@gmail.com Joe McMahon joem@globalwoodny.com		Lead Time: 6-8 Weeks
Miscellaneous									
R		SAO Service Pod, ROA & ESE Components		Refer to McDonald's SAO Guidelines		JBI	McDOrders@JBI-Interiors.com		ACM to coordinate order of front counter and SAO components through Central Purchasing. Installed by GC.
S		Half Wall / Top Cap *IF / AS APPLICABLE*		Refer to McDonald's SAO Guidelines			By G.C.		To be built by G.C. Refer to SAO architectural details.
U		McDelivery Decals *IF / AS APPLICABLE*		Refer to McDonald's SAO Guidelines Soffit Pick Up Decal Kit (MCD-SAO-PICKUP-KIT) 30" x 112" Wall McDevliery Decal Kit (MCD-SAO-MCDLVY-KIT) 36" x 25"		ASA	Ann Bowen 865-330-7337 ann.bowen@vomela.com		If Applicable Lead Time: 4 Weeks
V	Solid Surface	Restroom Sink/ Hand Dryer Panel	Corian	Cameo White		Dupont	Ida Sisic 404-502-8354 ida.sisic@dupont.com		Lead Time: 4 Weeks
W		Flat Panel TV *IF / AS APPLICABLE*	T.B.D.	To Be Determined by Owner Operator					N/A
X	Receptacle Wall Plates	Electrical Outlets *IF / AS APPLICABLE*	T.B.D.	Stainless Steel On Colored wall and White on white walls.					N/A
Y		Electrical Stub Out *IF / AS APPLICABLE*	T.B.D.	Floor electrical stub-out			By G.C.		See plans for location.
Z	Signage	In-Restaurant Signage Restrooms & Wayfinding		Refer to USRD Signage Guidelines			S2K by FRANKE 800-423-5247 www.frankesupply.com		
AA	Solid Surface	Late Night Window Surround *IF / AS APPLICABLE*	Corian	Deep Titanium		Dupont	Ida Sisic 404-502-8354 ida.sisic@dupont.com		Lead Time: 4 Weeks

JBI
2650 El Presidio Street
Long Beach, CA 90810
T 1 310 667 5600
F 1 310 604 3827
www.jbi-interiors.com

REVISIONS

LTR	DATE	BY	CHK'D

VISTA OPTIMIZED

SITE ID: 024-1342

STORE NUMBER: 46237

600
SCHUG AVE.
PECULIAR,
MISSOURI

GC LEGEND

DATE: ##-##-##

SCALE: NTS

DESIGNER: XXX | CHK'D: XXX

DRAWING NUMBER: **B-McD66039** | PAGE: **9c**

LINGLE DESIGN GROUP INC
158 WEST MAIN STREET
LENA, IL 61048
815.369.9155
1764 BLAKE ST
DENVER, CO 8020
303.974.5873
WWW.LINGLEDESIGN.COM

© ALL DRAWINGS AND WRITTEN MATERIAL CONTAINED HEREIN ARE THE PROPERTY OF THE LINGLE DESIGN GROUP, INC. THEY MAY NOT BE REVISED, COPIED, REUSED, OR DISCLOSED IN ANY MANNER WITHOUT WRITTEN AUTHORIZATION FROM THE ARCHITECT.

STATE OF MISSOURI
CARL LINGLE
NUMBER A-2003018555
ARCHITECT

LICENSE EXPIRATION: 12-31-27

DATE ISSUED: 07-15-26

STATE ID: 24134?

PROJECT #: 26-125

NATIONAL #: 46237

DRAWN BY: RP

CHECKED BY: JK

DATE: 07/15/26 - PERMIT / BID SET

REVISIONS
1 09/08/25 - DECOR UPDATE / PLUMBING & CIVIL COORDINATION

CLIENT
McDonald's USA, LLC

PROTOTYPE
BB20 4590 WW-HB
ISSUE DATE 06/26

ADDRESS
600 SCHUG AVENUE
PECULIAR, MO, 64078

SHEET TITLE
DECOR
PLAN

SHEET NUMBER:
9c