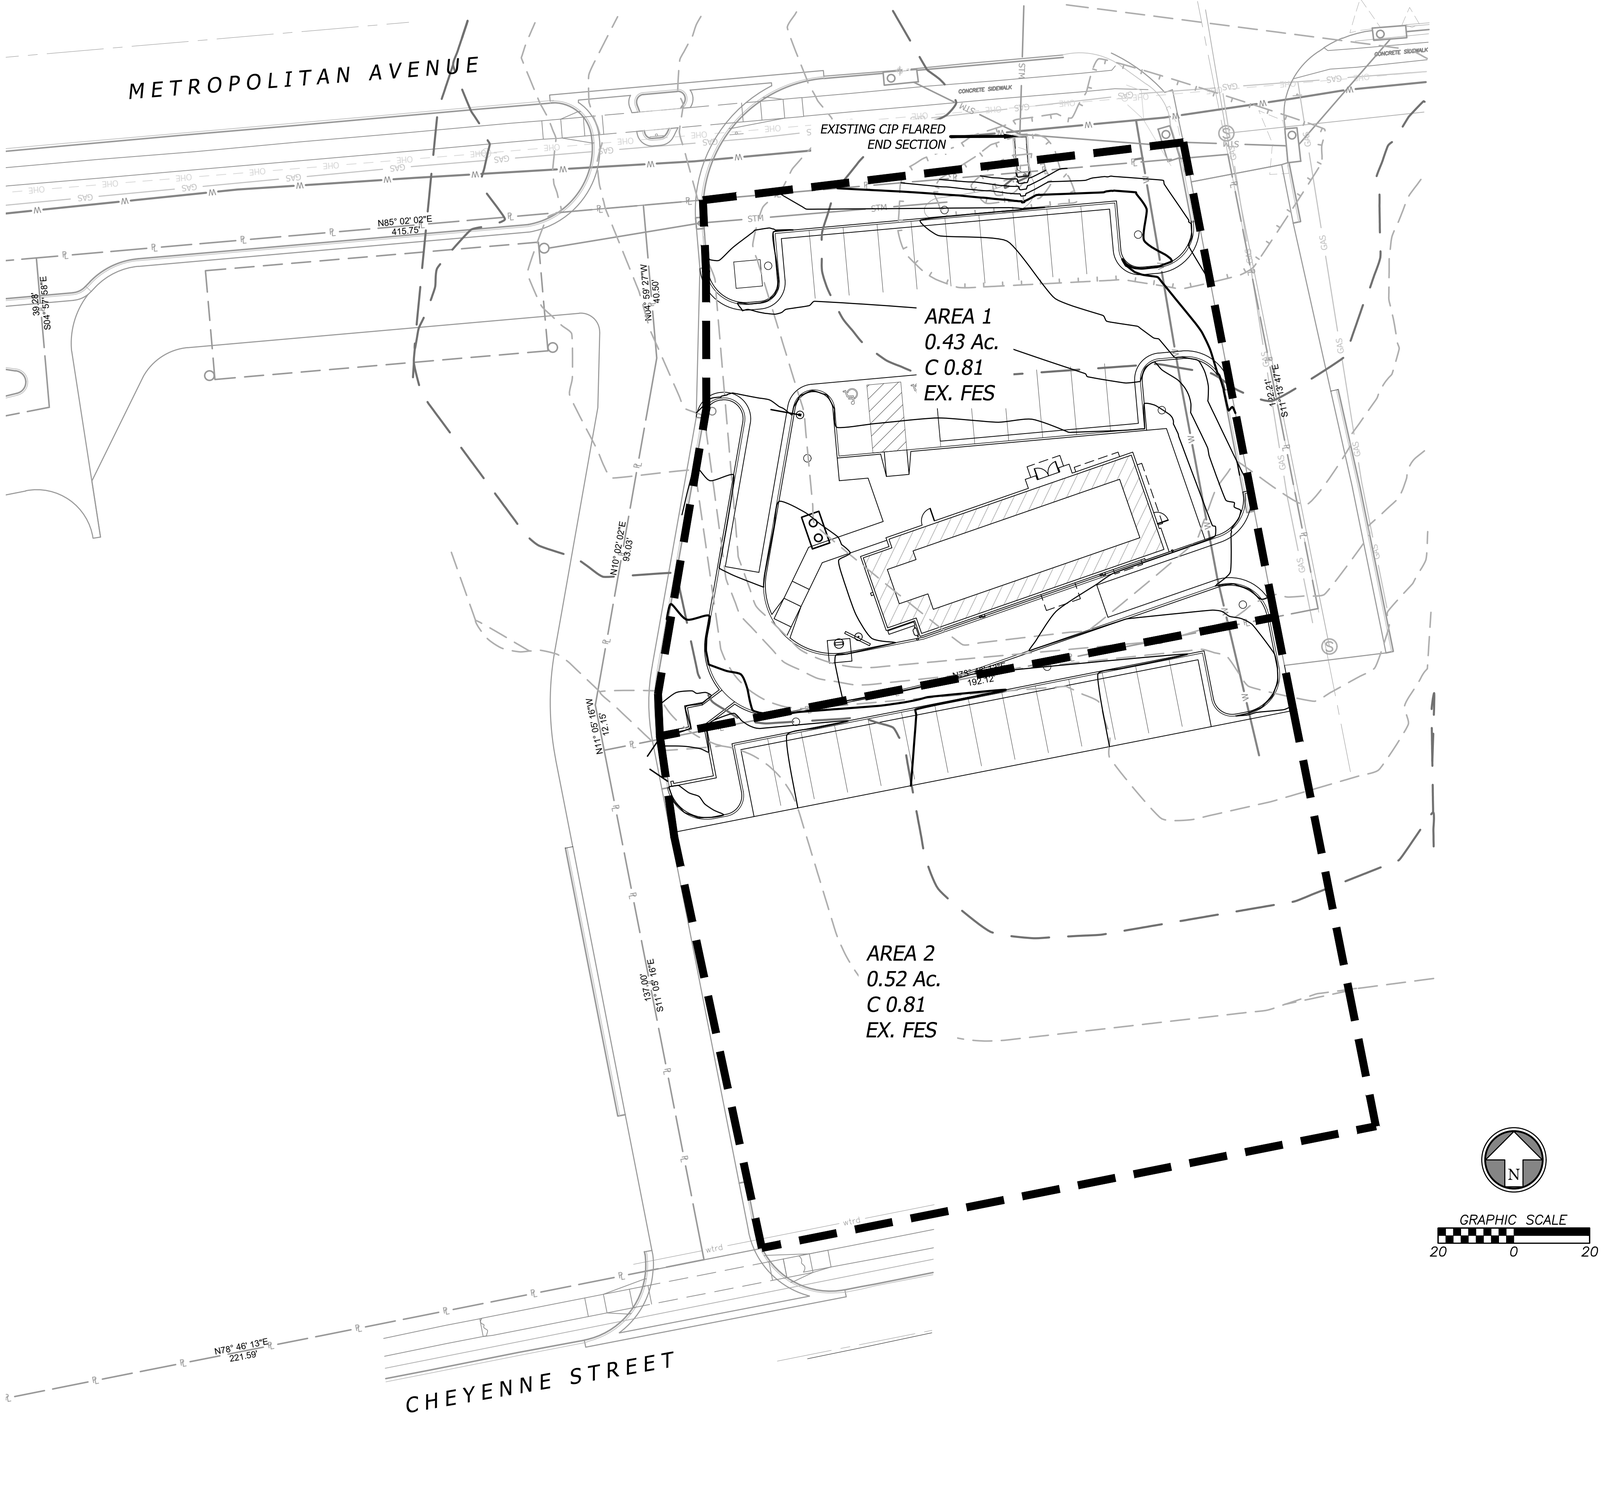

DRAINAGE LEGEND

- DRAINAGE AREA BOUNDARY
- 980 — PROPOSED FINISH GRADE MAJOR CONTOUR
- 982 — PROPOSED FINISH GRADE MINOR CONTOUR
- 980 — EXISTING GRADE MAJOR CONTOUR
- 982 — EXISTING GRADE MINOR CONTOUR
- ℄ — PROPERTY LINE
- R/W — RIGHT-OF-WAY LINE

GLMV ARCHITECTURE
1525 E. Douglas, Wichita, KS 67211
Tel: (316) 265-9367
www.glmv.com

Date:
Matthew Gibbs 2020.10.06
10:22:48-05'00'

MATTHEW G. GIBBS
26961
10/06/2020
KANSAS
PROFESSIONAL ENGINEER

18048.20003

CONTRACT DATE:	XX.XX.XX
BUILDING TYPE:	END. MED40
PLAN VERSION:	MARCH 2020
BRAND DESIGNER:	X.XXXXX
SITE NUMBER:	314443
STORE NUMBER:	XXXXX

TACO BELL

615 METROPOLITAN AVE
LEAVENWORTH, KS

ENDEAVOR 1.0
MED 40

DRAINAGE MAP

C5.0

BHC RHODES
Civil Engineering • Surveying • Utilities
7101 College Blvd., Suite 400
Overland Park, Kansas 66210
p. (913) 663-1900 f. (913) 663-1633

BHC RHODES is a trademark of Brungardt Honomichl & Company, P.A.